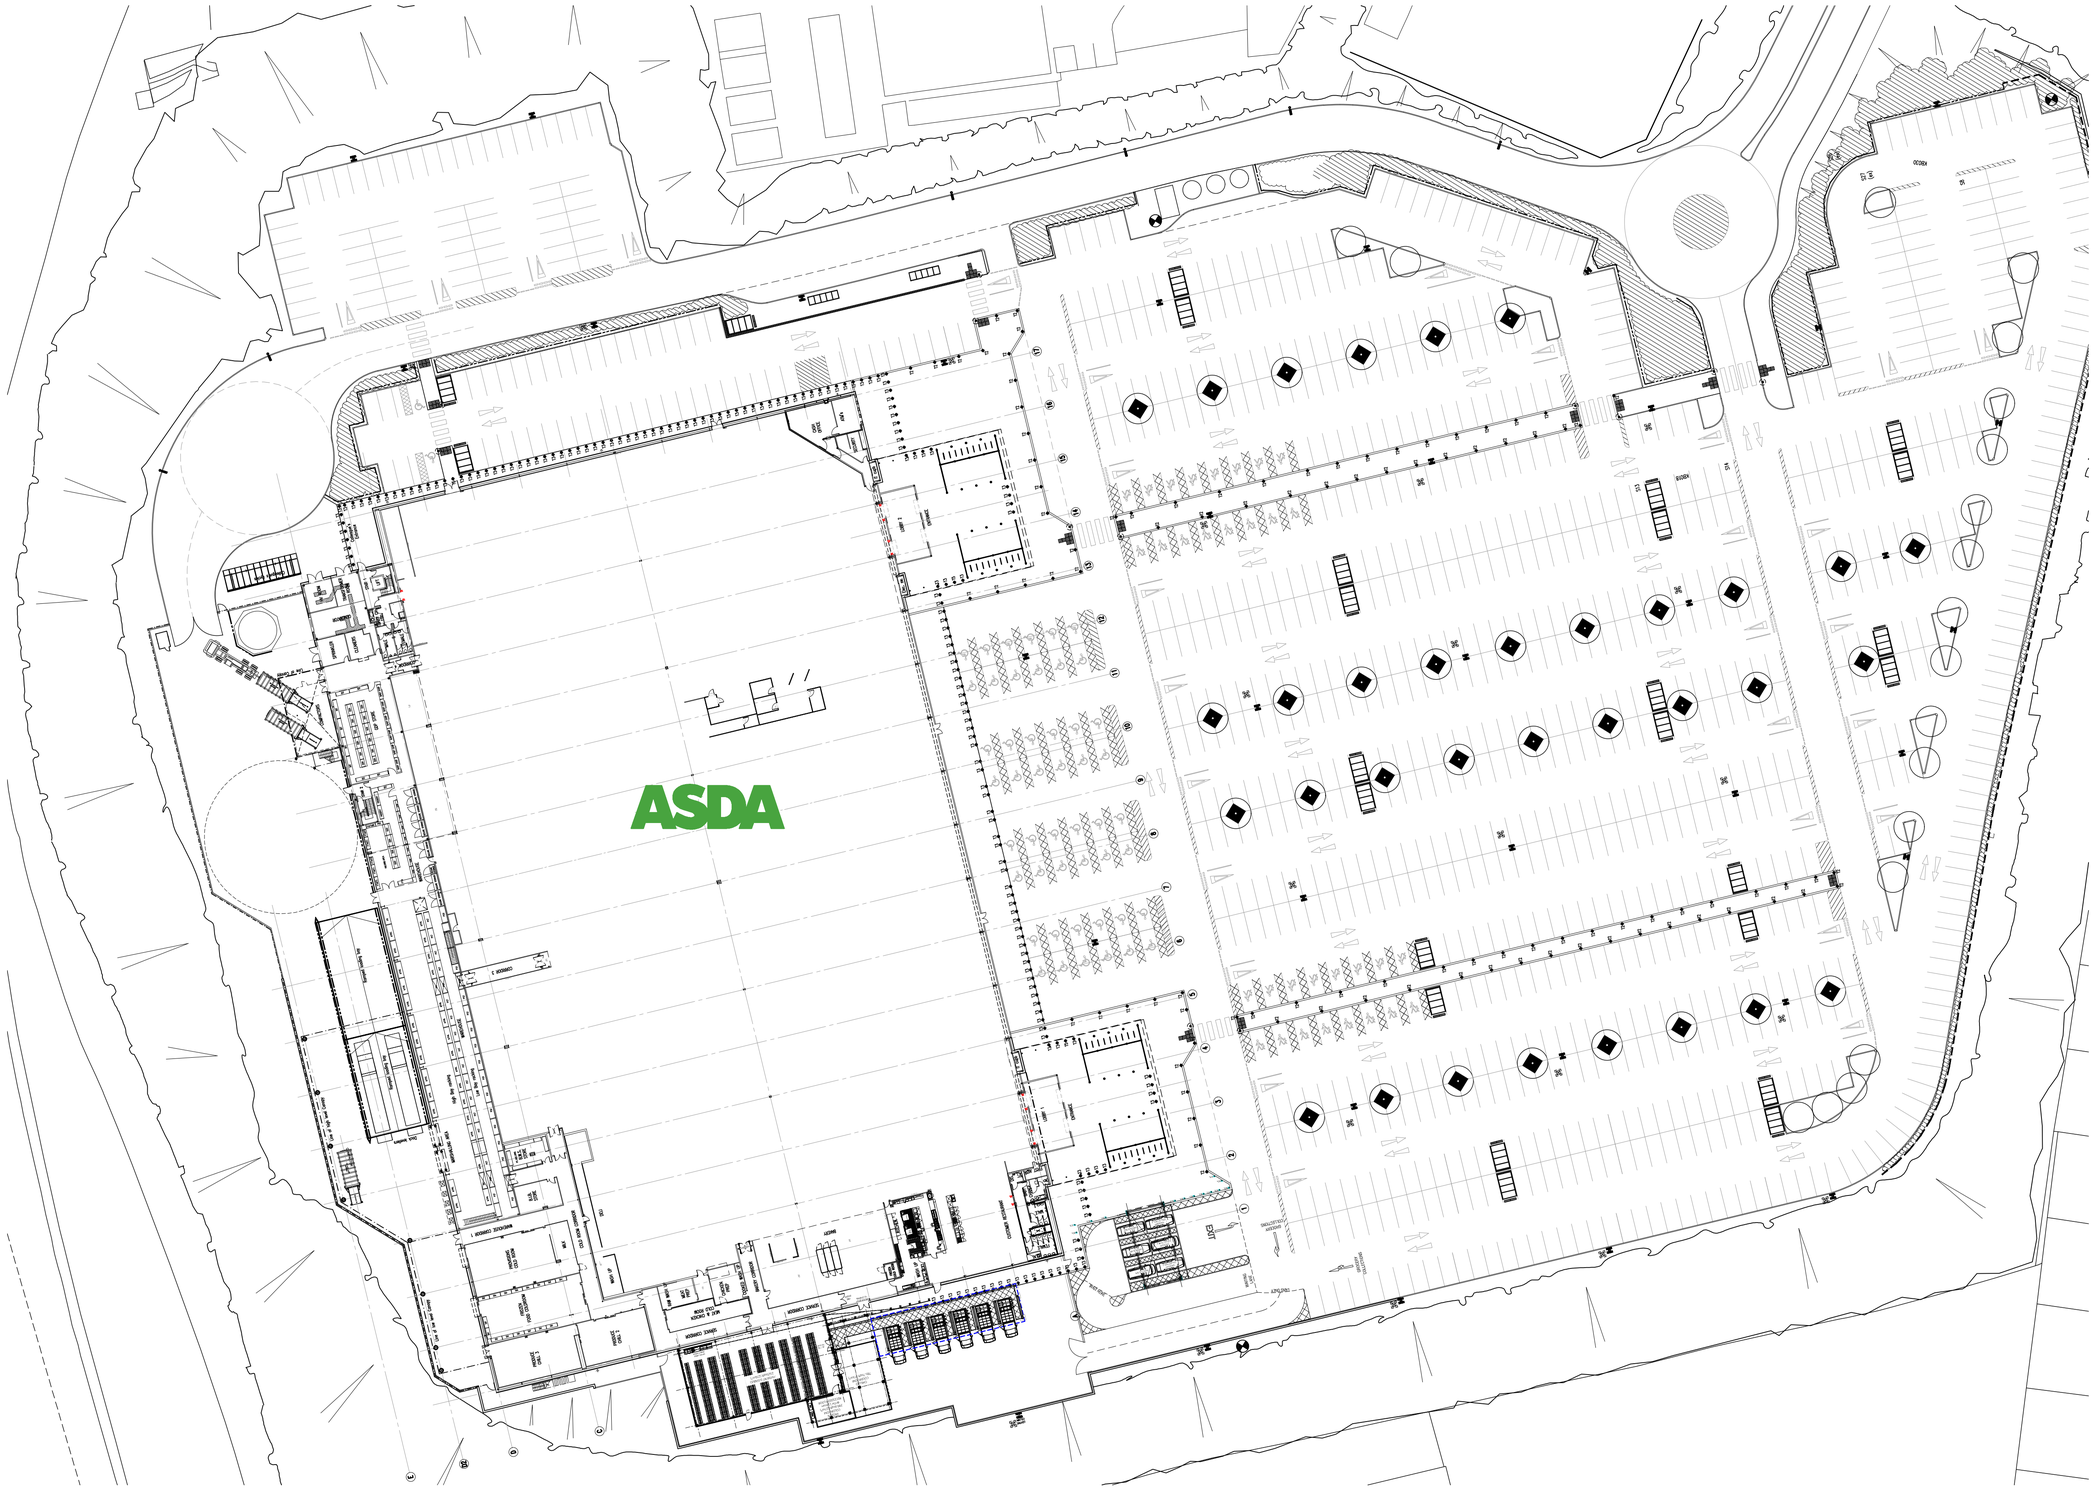

1 PROPOSED SITE LAYOUT PLAN
PL-05 Scale 1:500 @ A1

0m 5 10 15 20 25 30 35 40 45 50
1:500

N

© Whittam Cox Architects - Disclaimer:

This drawing is copyright of WCEC Group Ltd trading as Whittam Cox Architects, and shall not be reproduced nor used for any other purpose without the written permission of the Architects. This drawing must be read in conjunction with all other related drawings and documentation. It is the contractors responsibility to ensure full compliance with the Building Regulations.

It is the contractors responsibility to check and verify all dimensions on site. Any discrepancies to be reported immediately. IF IN DOUBT ASK.

Materials not in conformity with relevant British or European Standards/Codes of practice or materials known to be deleterious to health & safety must not be used or specified on this project.

SCHEDULE OF INFORMATION :

STORE CAR PARK ALLOCATION :

STANDARD SPACES	=	1027
PARENT & CHILD SPACES	=	32
DISABLED SPACES	=	50
CLICK & COLLECTS SPACES	=	3
VAN LOADING BAYS	=	6
TOTAL SPACES	=	**1118**
TROLLEY BAYS	=	25

No.	Date	Description	Drawn/Chkd By
-	17/05/21	First Issue.	MS / SJS

PLANNING

CLIENT

ASDA

PROJECT
PROPOSED HOME SHOPPING WORKS
ASDA HAVANT

TITLE
PROPOSED SITE LAYOUT PLAN

DRAWING STATUS
PLANNING

DRAWN MS | CHECKED S.J.S

SCALE 1:500 @ A1

DATE MAY 2021

Whittam Cox ARCHITECTS
Chesterfield / 01246 260261
London / 020 3388 0019
Leeds / 0113 3366018
whittamcox.com

JOB NO.	DRAWING NO.	REV
200486	PL-05	-