


SUPERSEDED

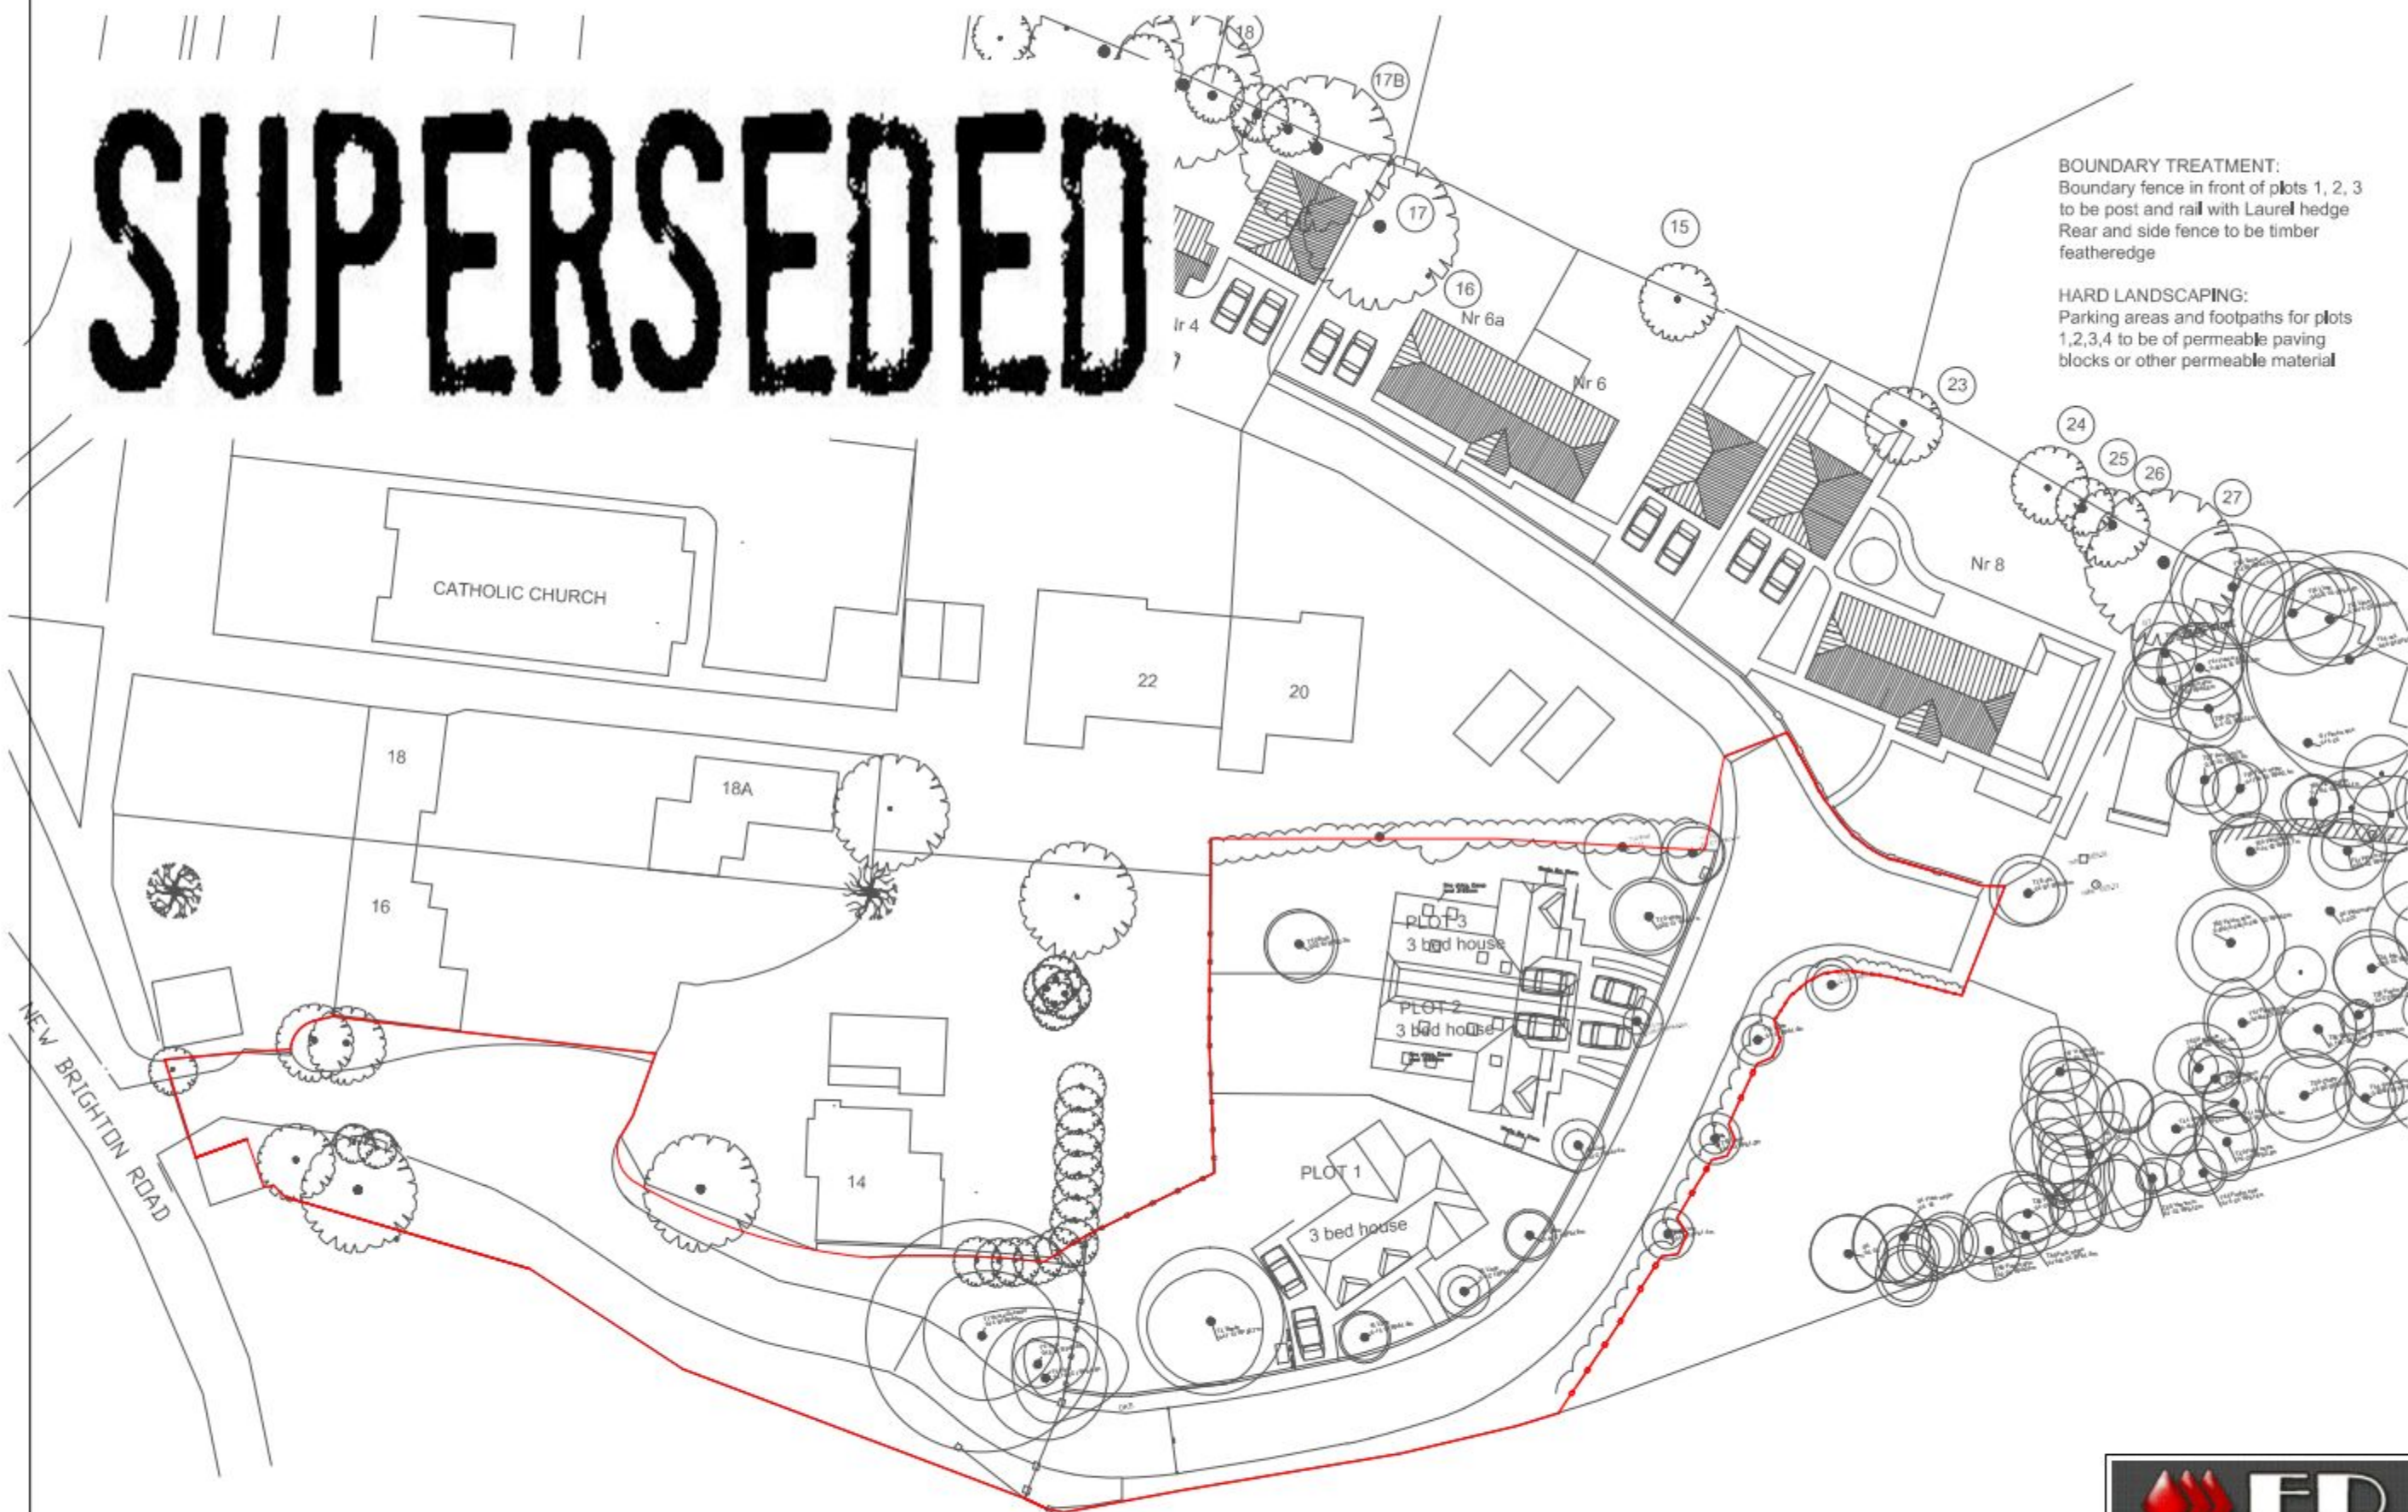

BOUNDARY TREATMENT:
Boundary fence in front of plots 1, 2, 3
to be post and rail with Laurel hedge
Rear and side fence to be timber
featheredge

HARD LANDSCAPING:
Parking areas and footpaths for plots
1,2,3,4 to be of permeable paving
blocks or other permeable material

Date	12.05.15	Drawn	EM	Checked by		Date checked		Client	Mr&Mrs Millers
Scale	1/500	Drawing title SITE LAYOUT PLAN						Project	New Build Houses
101/12								Address	next to 8Brighton Road Emsworth,Hants,PO10 7P



ER constructions Ltd

6 New Brighton Road,
Emsworth, Hampshire
PO10 7PS
Tel: 08450450862
www.erconstructions.co.uk