
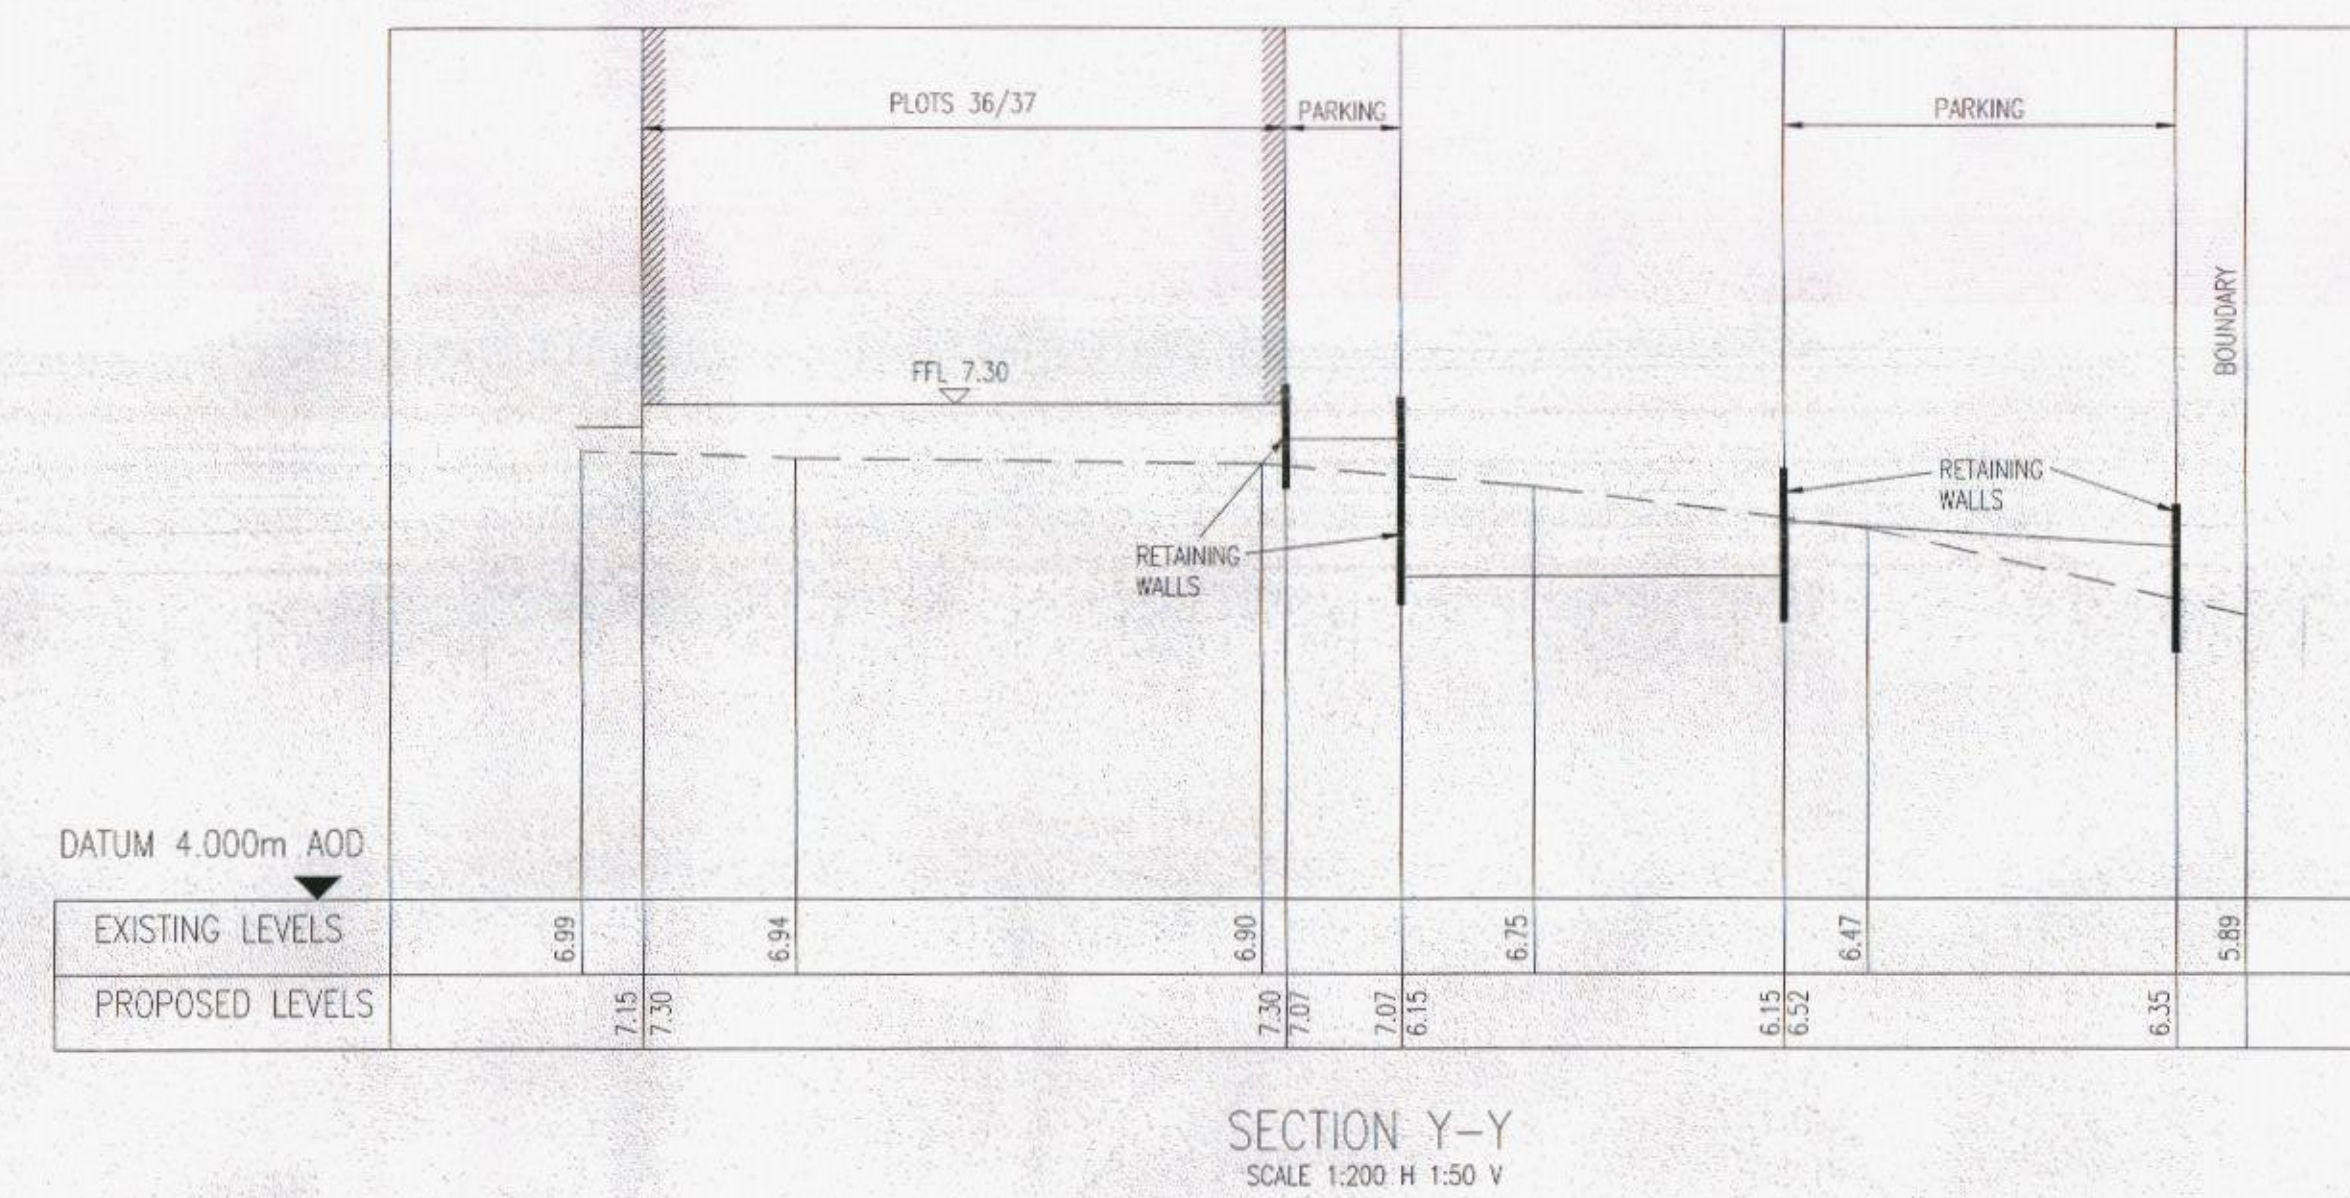


NOTES:

1. THIS DRAWING IS COPYRIGHT AND SHOULD NOT BE REPRODUCED WITHOUT APPROVAL.
2. THIS DRAWING TO BE READ IN CONJUNCTION WITH THE ARCHITECTS DRAWINGS. ANY DISCREPANCIES ARE TO BE BROUGHT TO THE ATTENTION OF BOTH PARTIES IMMEDIATELY.
3. ANY DIMENSIONS/LEVELS INDICATED 'ref.' REFER TO ASSUMED/EXISTING DIMENSIONS WHICH ARE TO BE SITE CHECKED PRIOR TO THE COMMENCEMENT OF ANY WORK.

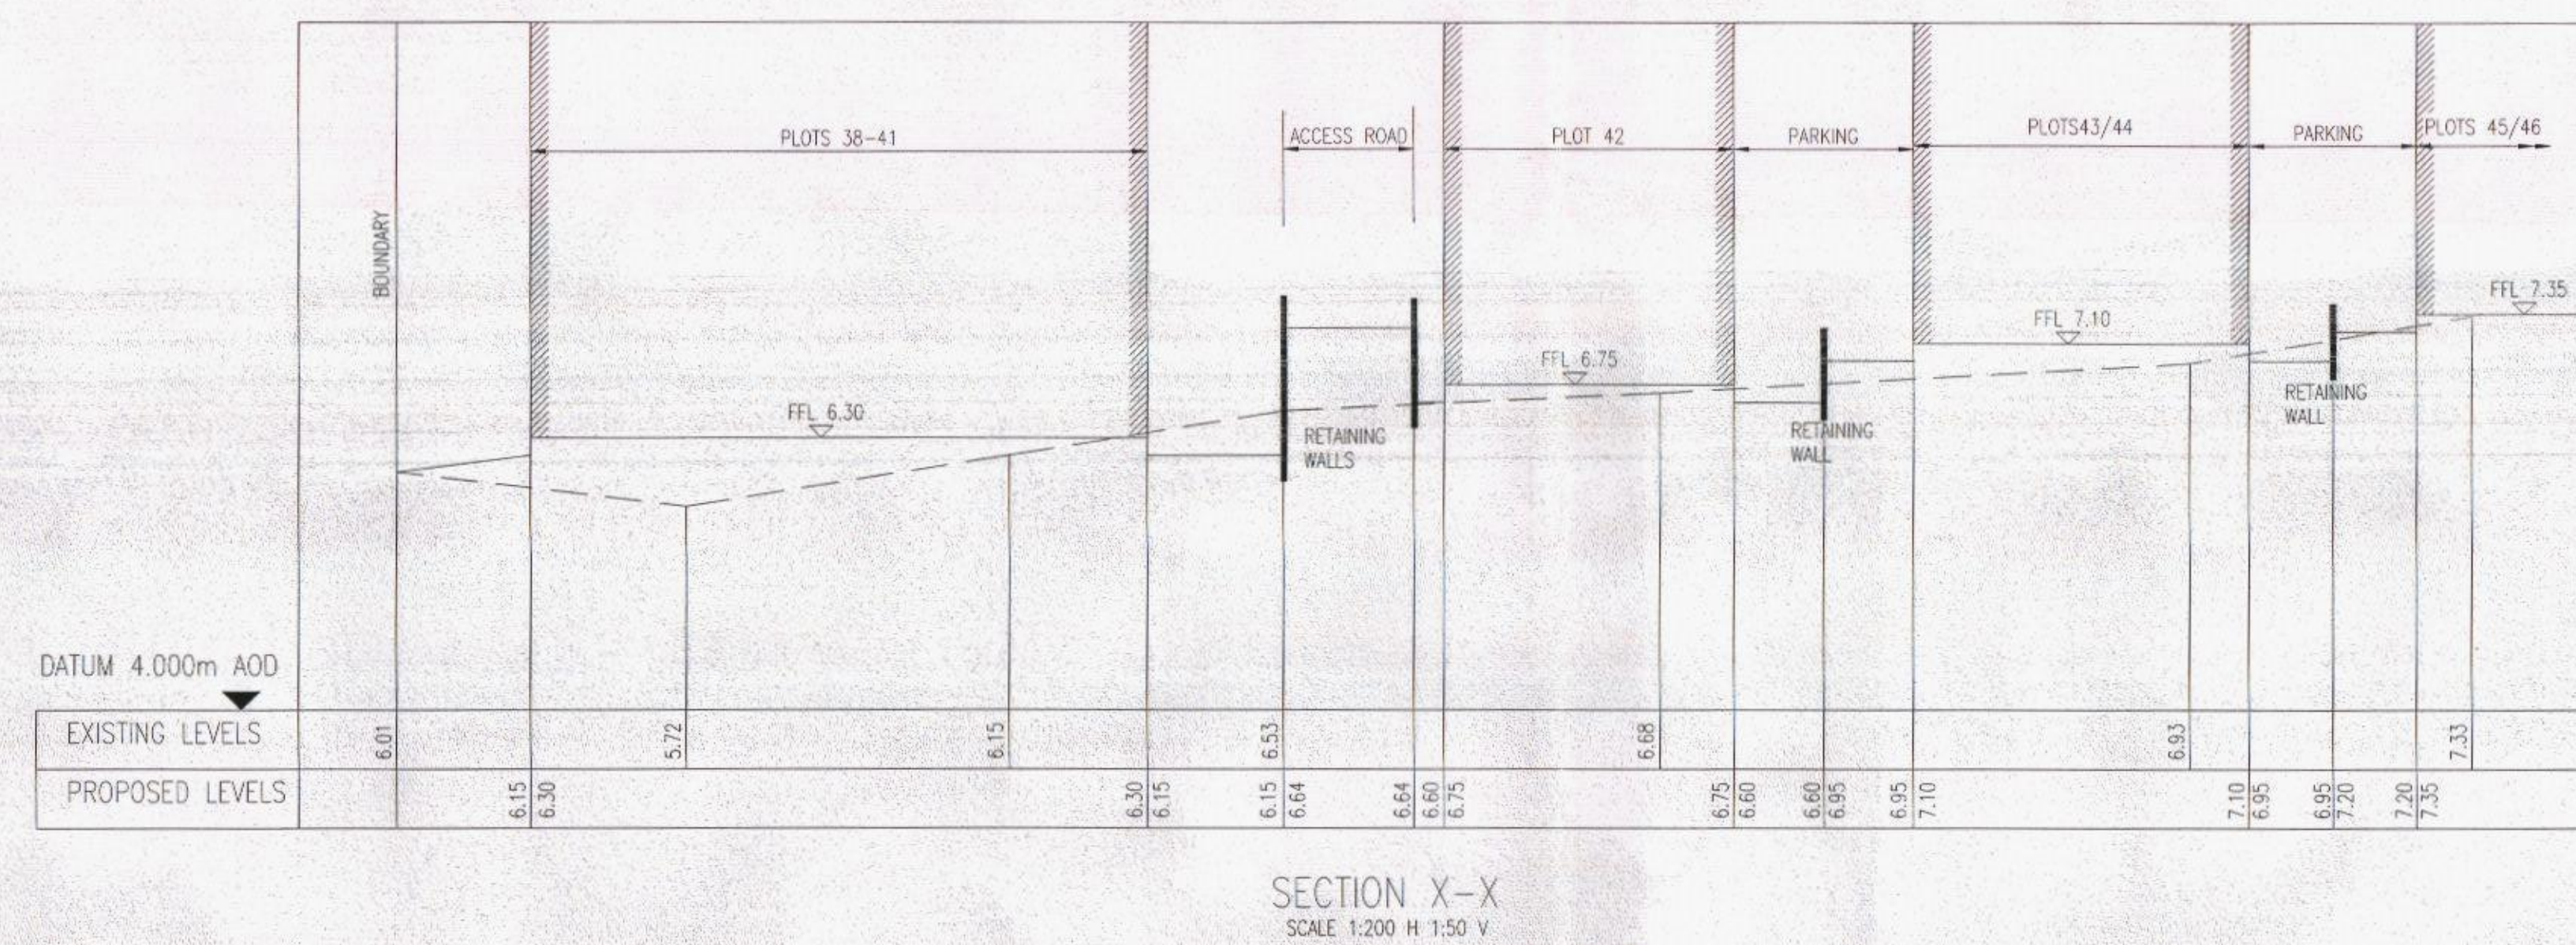

CONSTRUCTION

COUNCIL
14 MAY 2015

RECEIVED

C2	CONSTRUCTION	HDL/04.15	HDL/04.15	HDL/04.15
C1	CONSTRUCTION	HDL/01.15	HDL/01.15	HDL/01.15
P2	PRELIMINARY	HDL/10.14	HDL/10.14	HDL/10.14
P1	PRELIMINARY	HDL/06.14	HDL/06.14	HDL/06.14
Version	Amendment	Revised by date	Checked by date	Approved by date
ORIGINAL DRAWING SIZE - A1		X-REFS:		
CAD REF.				

 HAMIL DAVIES LIMITED Consulting Civil and Structural Engineers	Client	FOREMAN HOMES LTD		
	Project	RANELAGH ROAD, HAVANT		
	Drawing No.	PROPOSED RESIDENTIAL DEVELOPMENT SITE SECTIONS SHEET 1 of 2		
	Purpose	CONSTRUCTION	Drawn HDL Designed	Scale 1:200 @ A0
	Issuing Office	SHANMORE	Drawing Number	14-2260-601
Telephone	01489 893 596			Version C2