


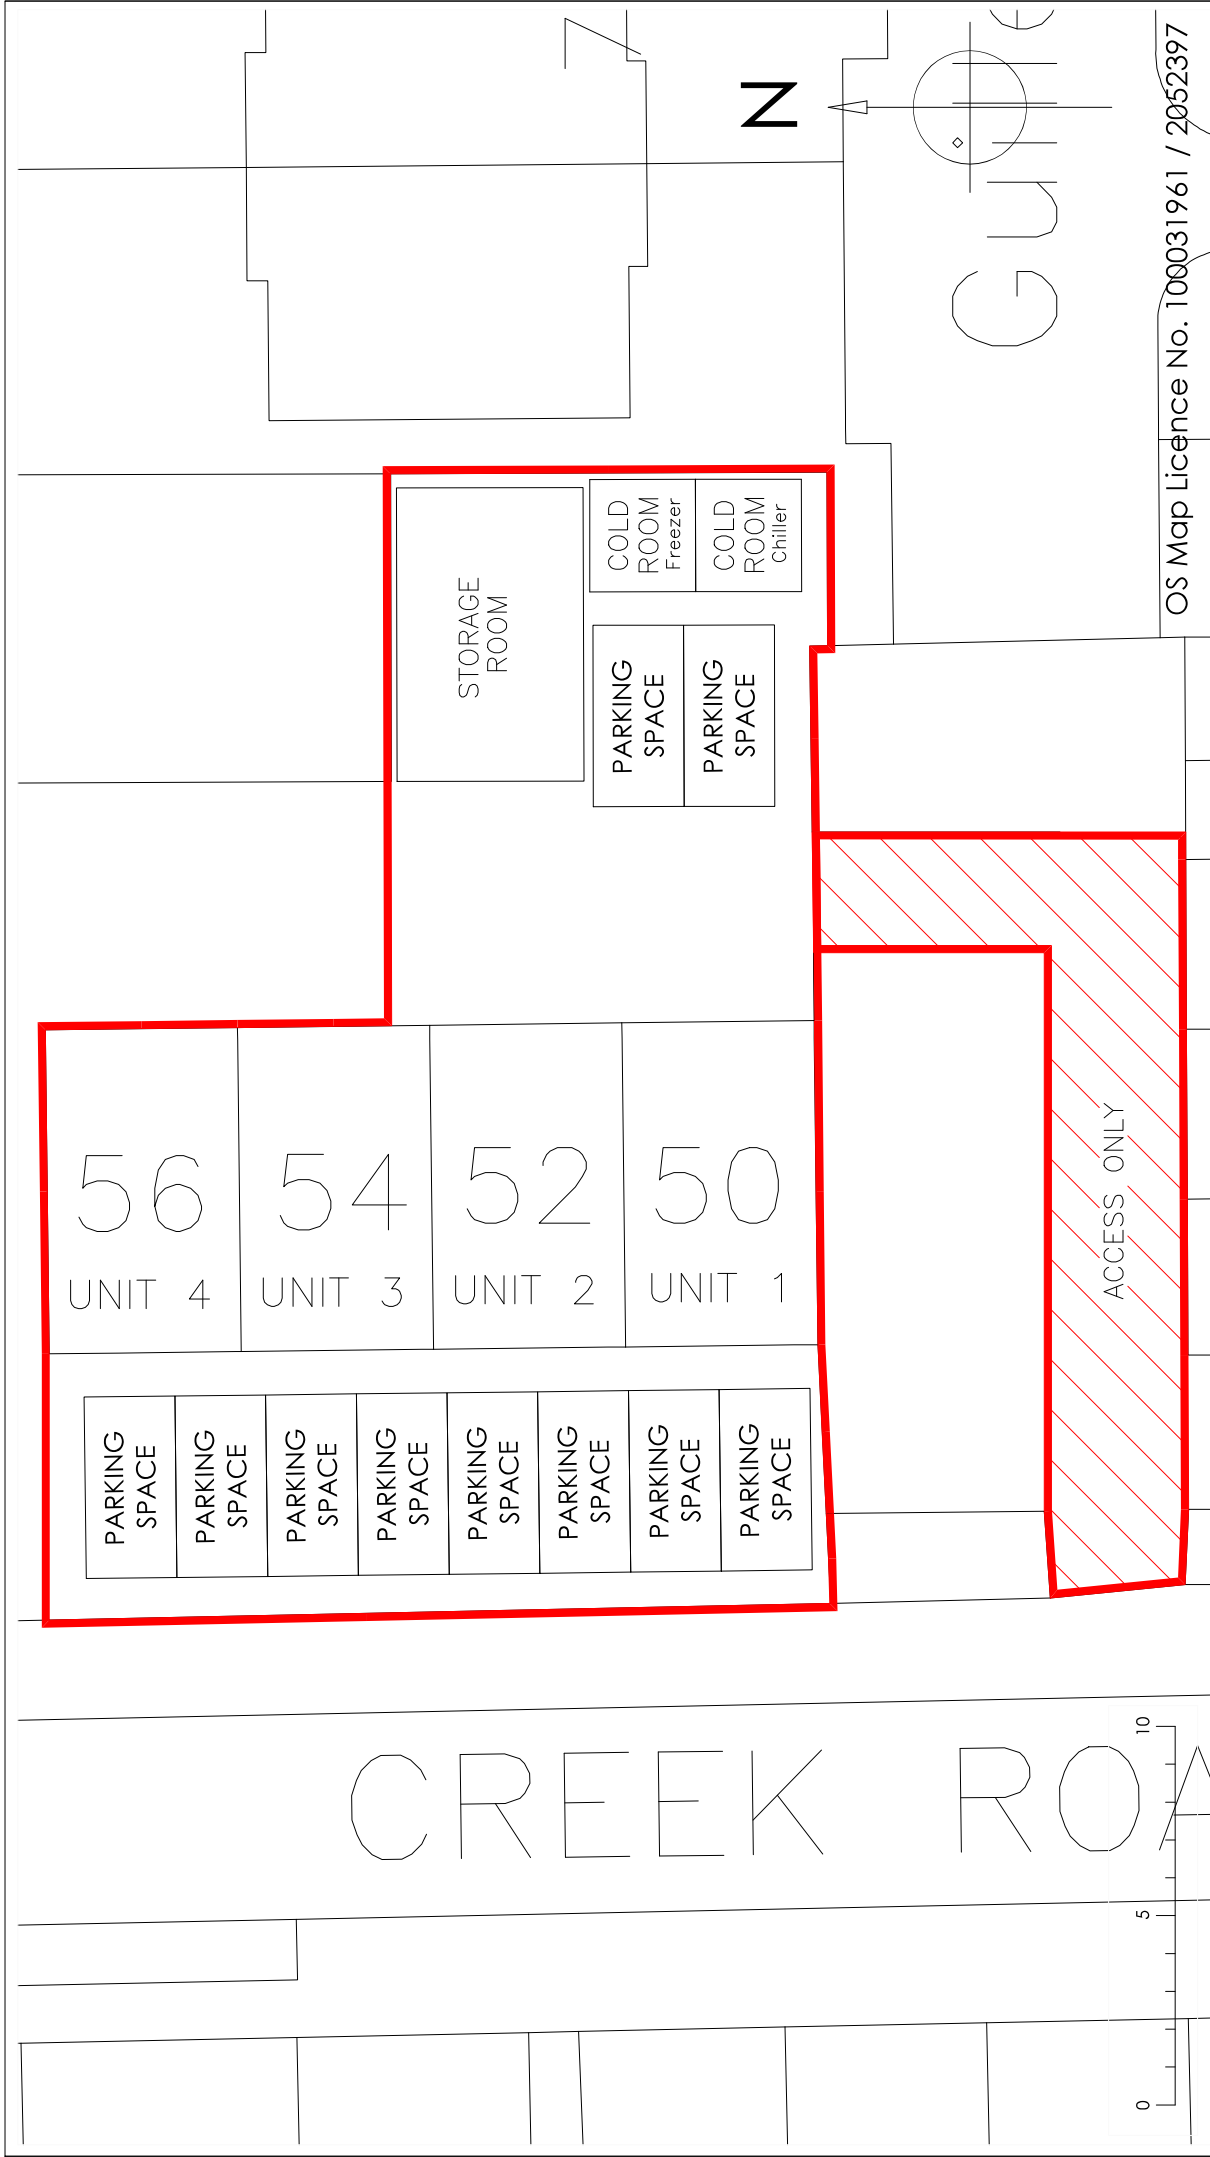

OS Map Licence No. 100031961 / 2052397

Copyright is reserved by GBS Designs and is issued on the condition that it is not copied or disclosed by or to any unauthorised persons without prior consent in writing from GBS Designs.

All dimensions to be checked on site

All structural elements to be specified by a suitably qualified structural engineer.

REV	DESCRIPTION	DRAWN	DATE
-	Initial design	GBS	09.04.21
A	Revisions to map style drawings	GBS	14.04.21
B	Compressor units added to scheme with appropriate additions	GBS	04.05.21

Drawing Ref		Scale at A4		Date	Drawn by
5056CREDRCR 03	Scale at A2	1:100	1:200	09 APRIL 2021	GBS

gb designs

CAD - ARCHITECTURE - DESIGN

6 Shillinglee Waterlooville
Hampshire PO7 5RW
Tel 023 9225 8315
www.gbs-designs.co.uk

Drawing Title

**External Coldroom at
50 to 56 Creek Road,
Hayling Island,
Hampshire,
PO11 9DQ.**