
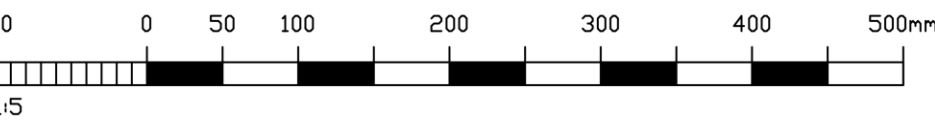
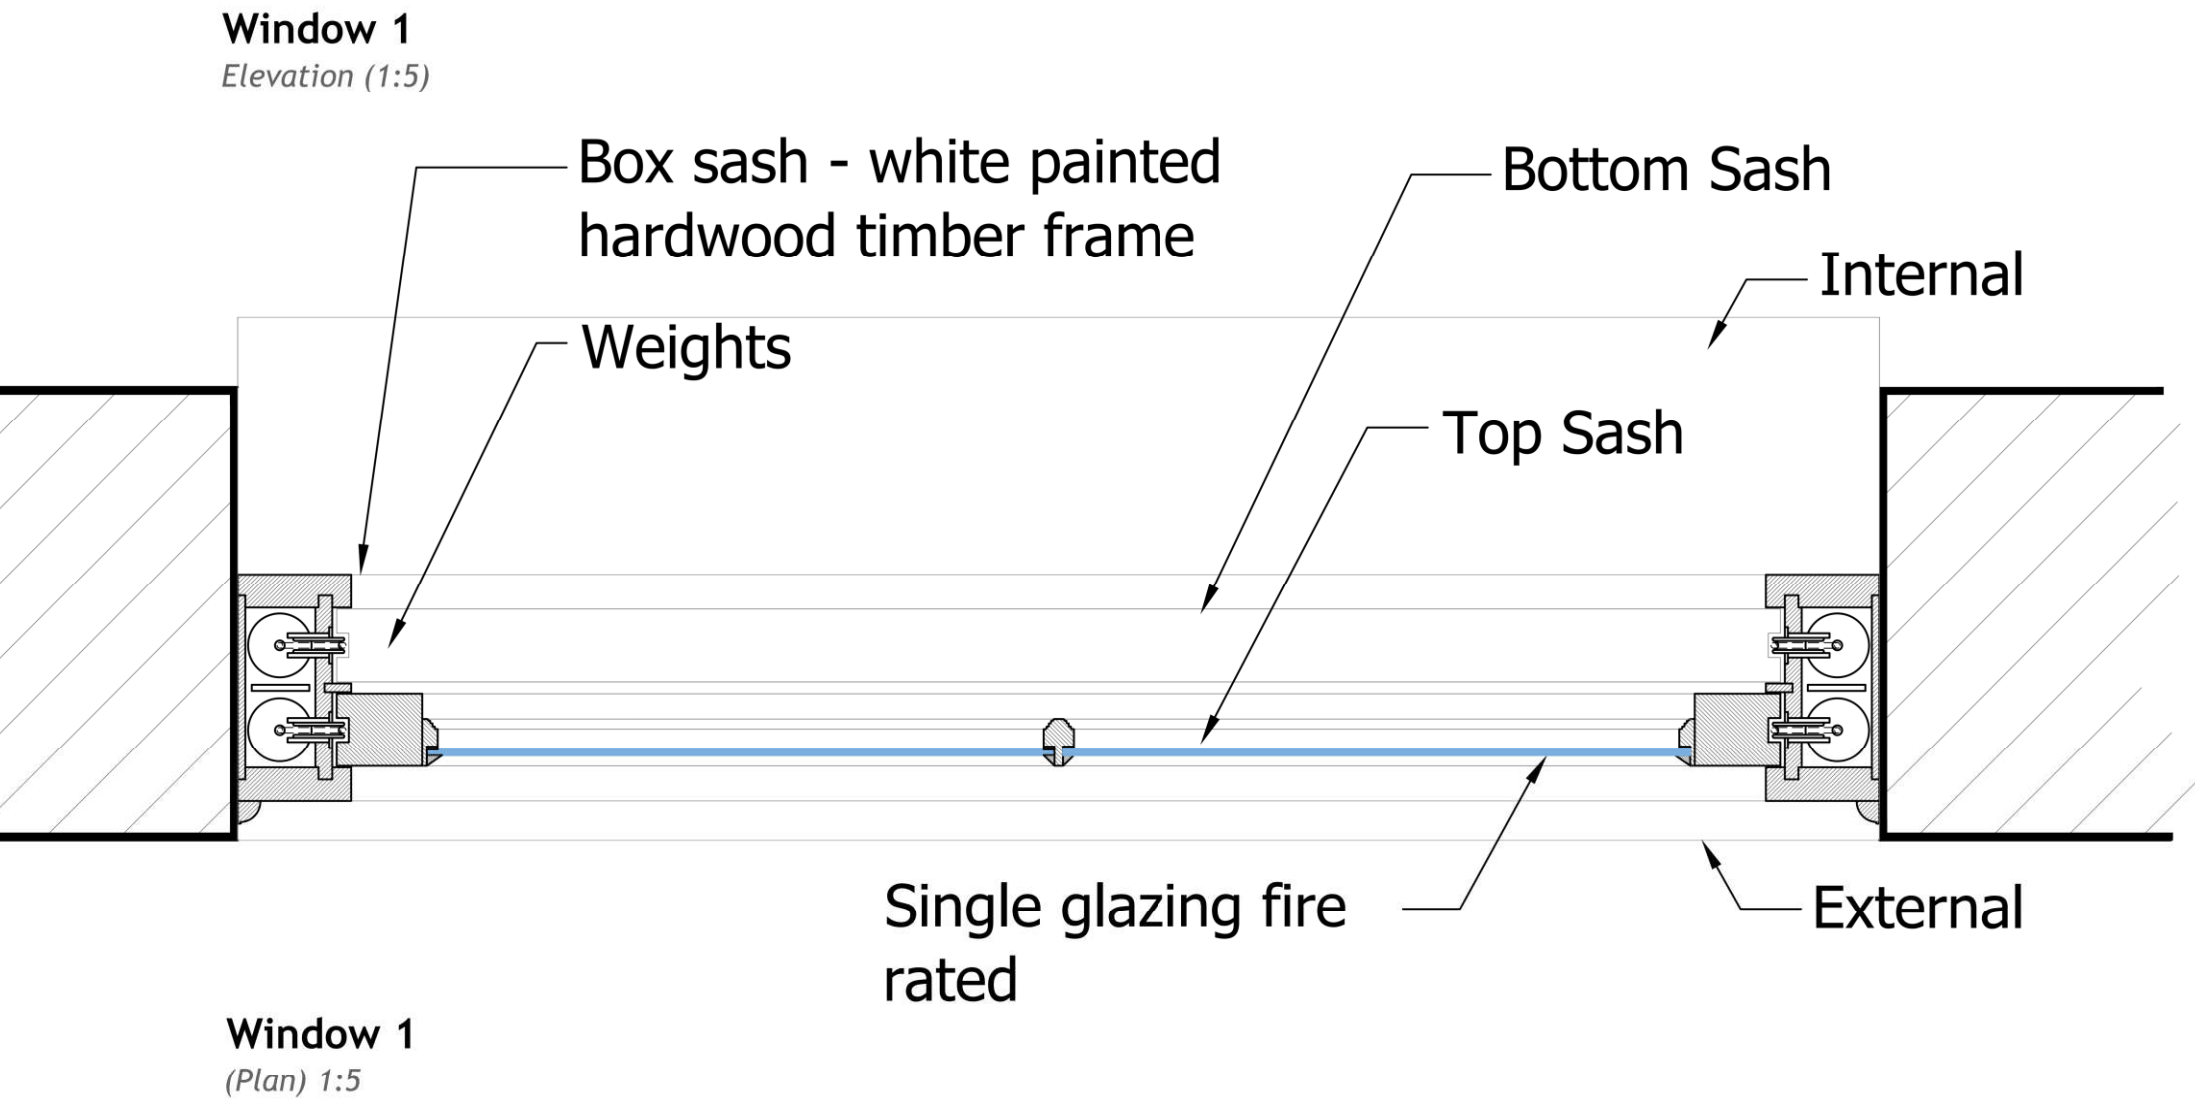




WINDOW 1

REFERENCE	MATERIALS AND FINISHES
W1	Single glazed with a timber frame and glazing bars painted white.

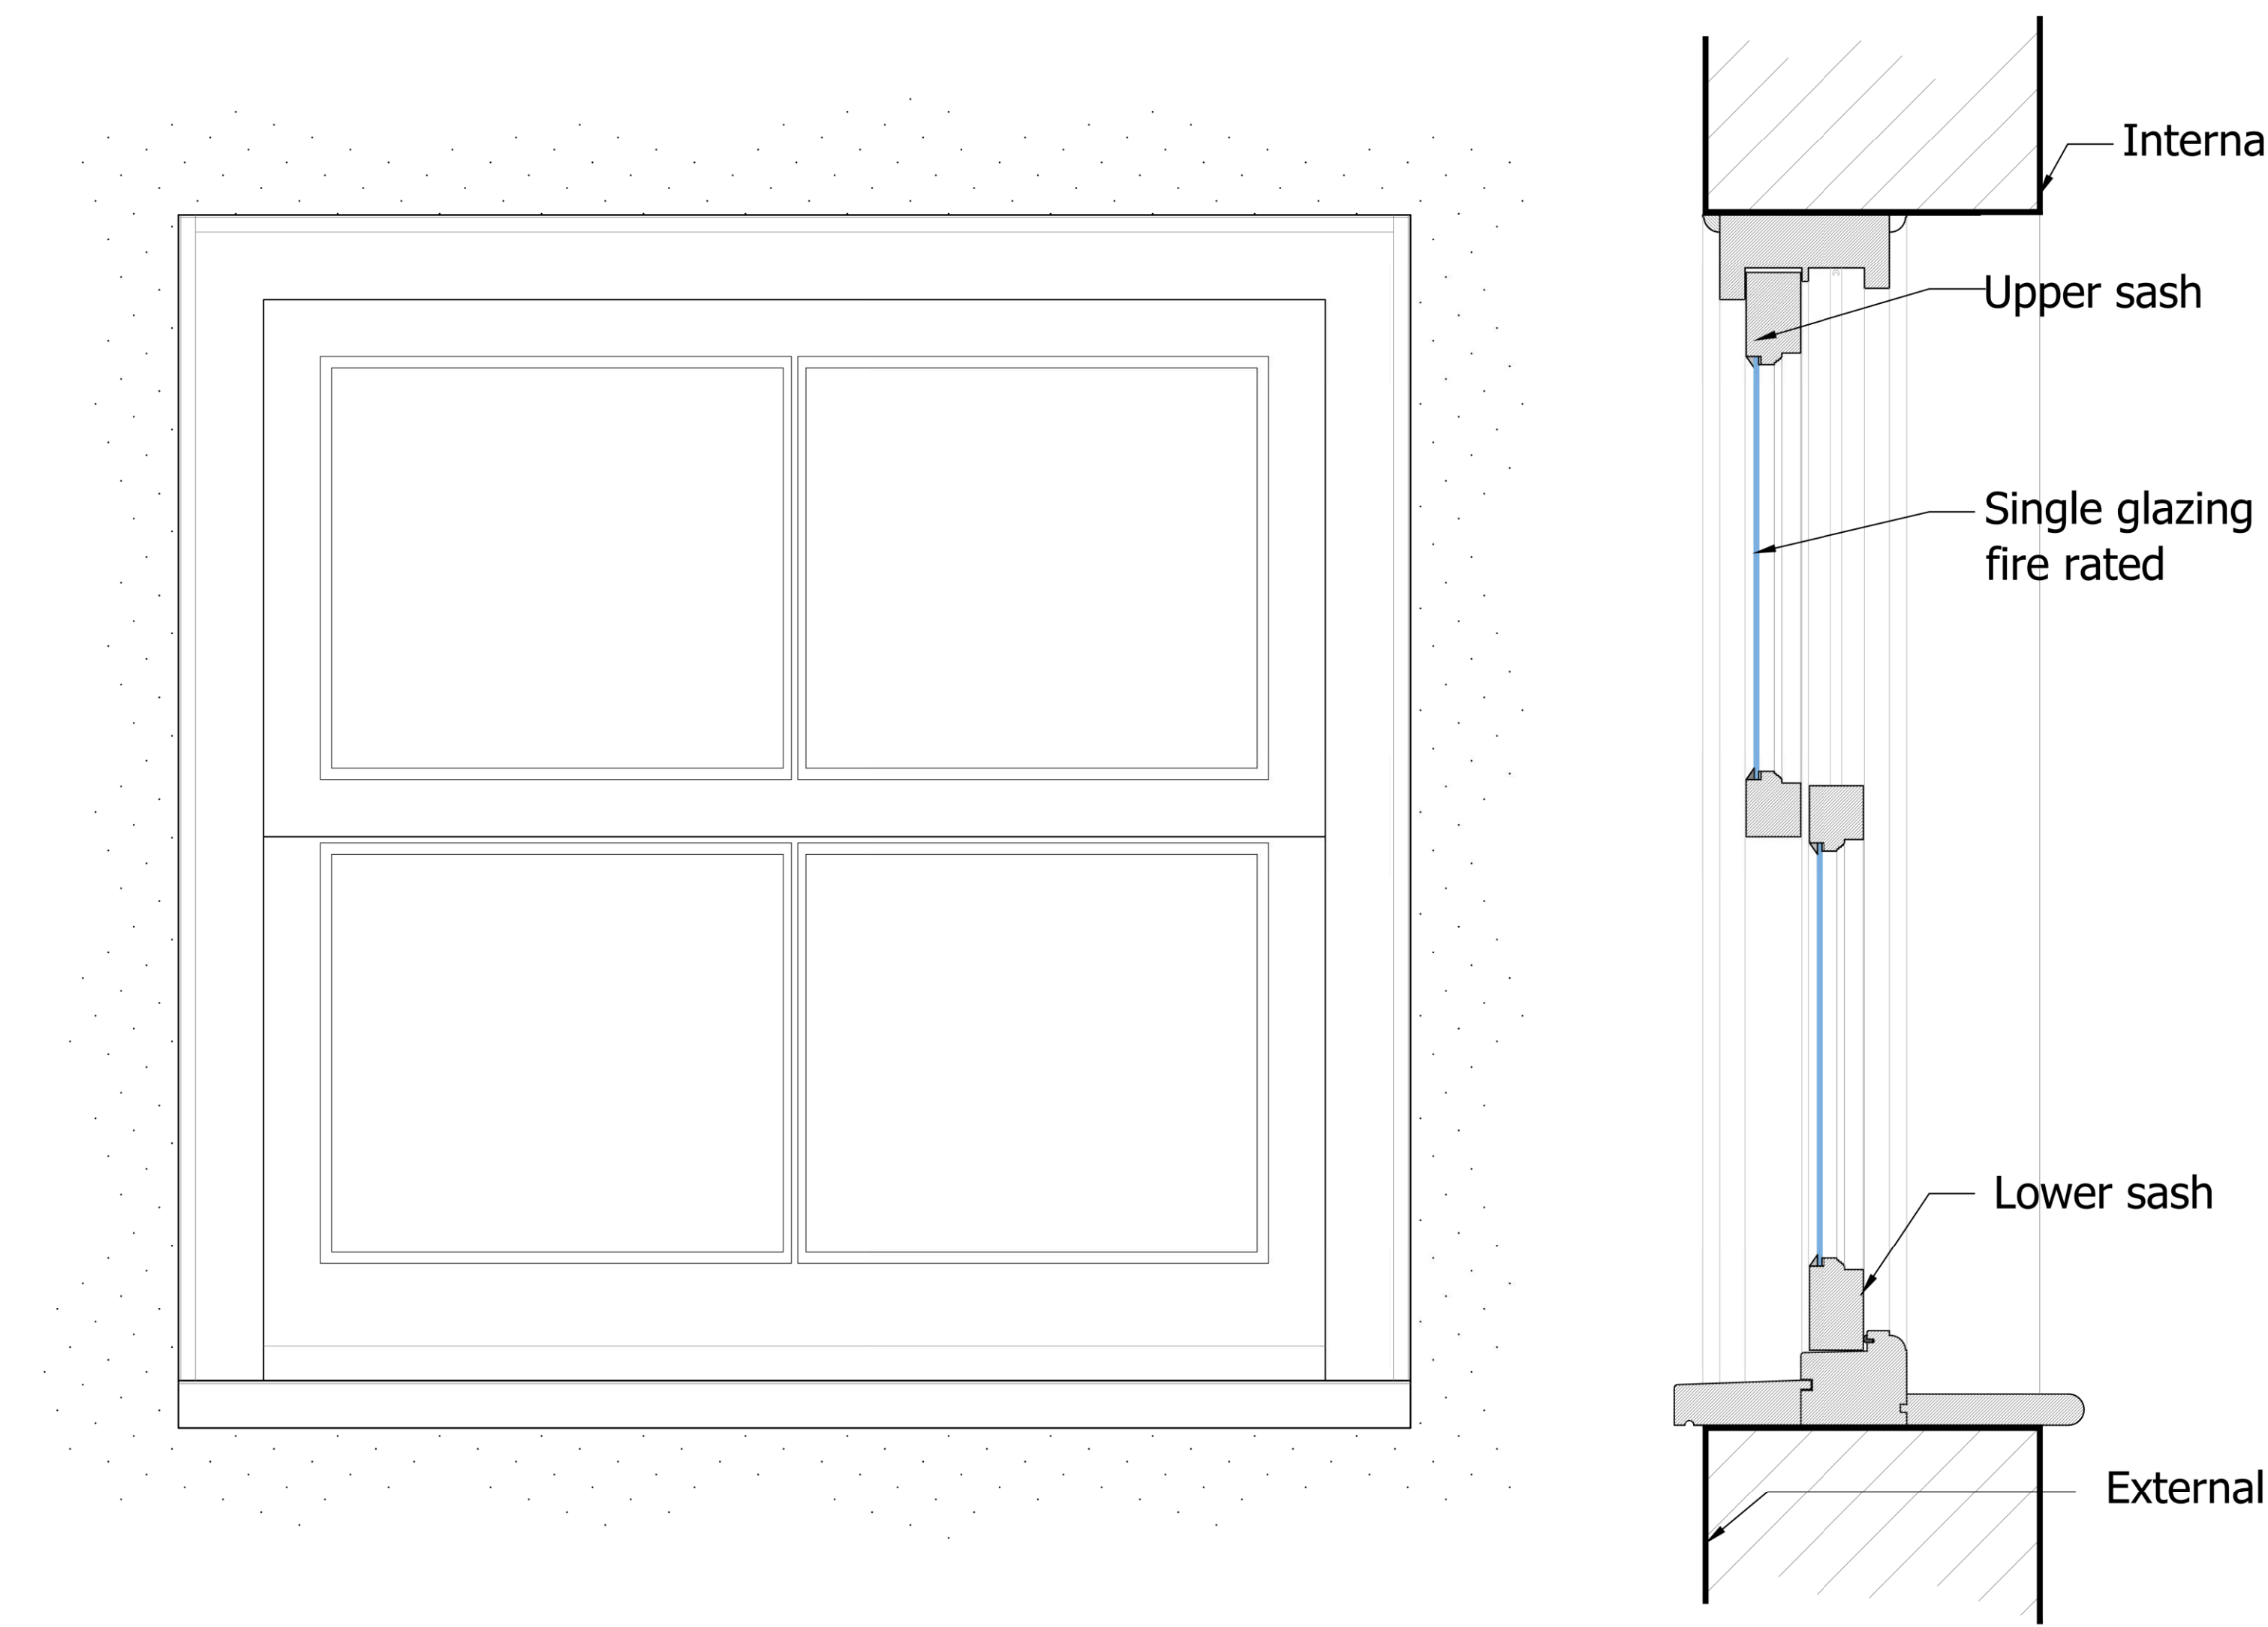

WINDOW 2

REFERENCE	MATERIALS AND FINISHES
W2	Single glazed with a timber frame and glazing bars painted white. Window to match existing style of window in bedroom 3.

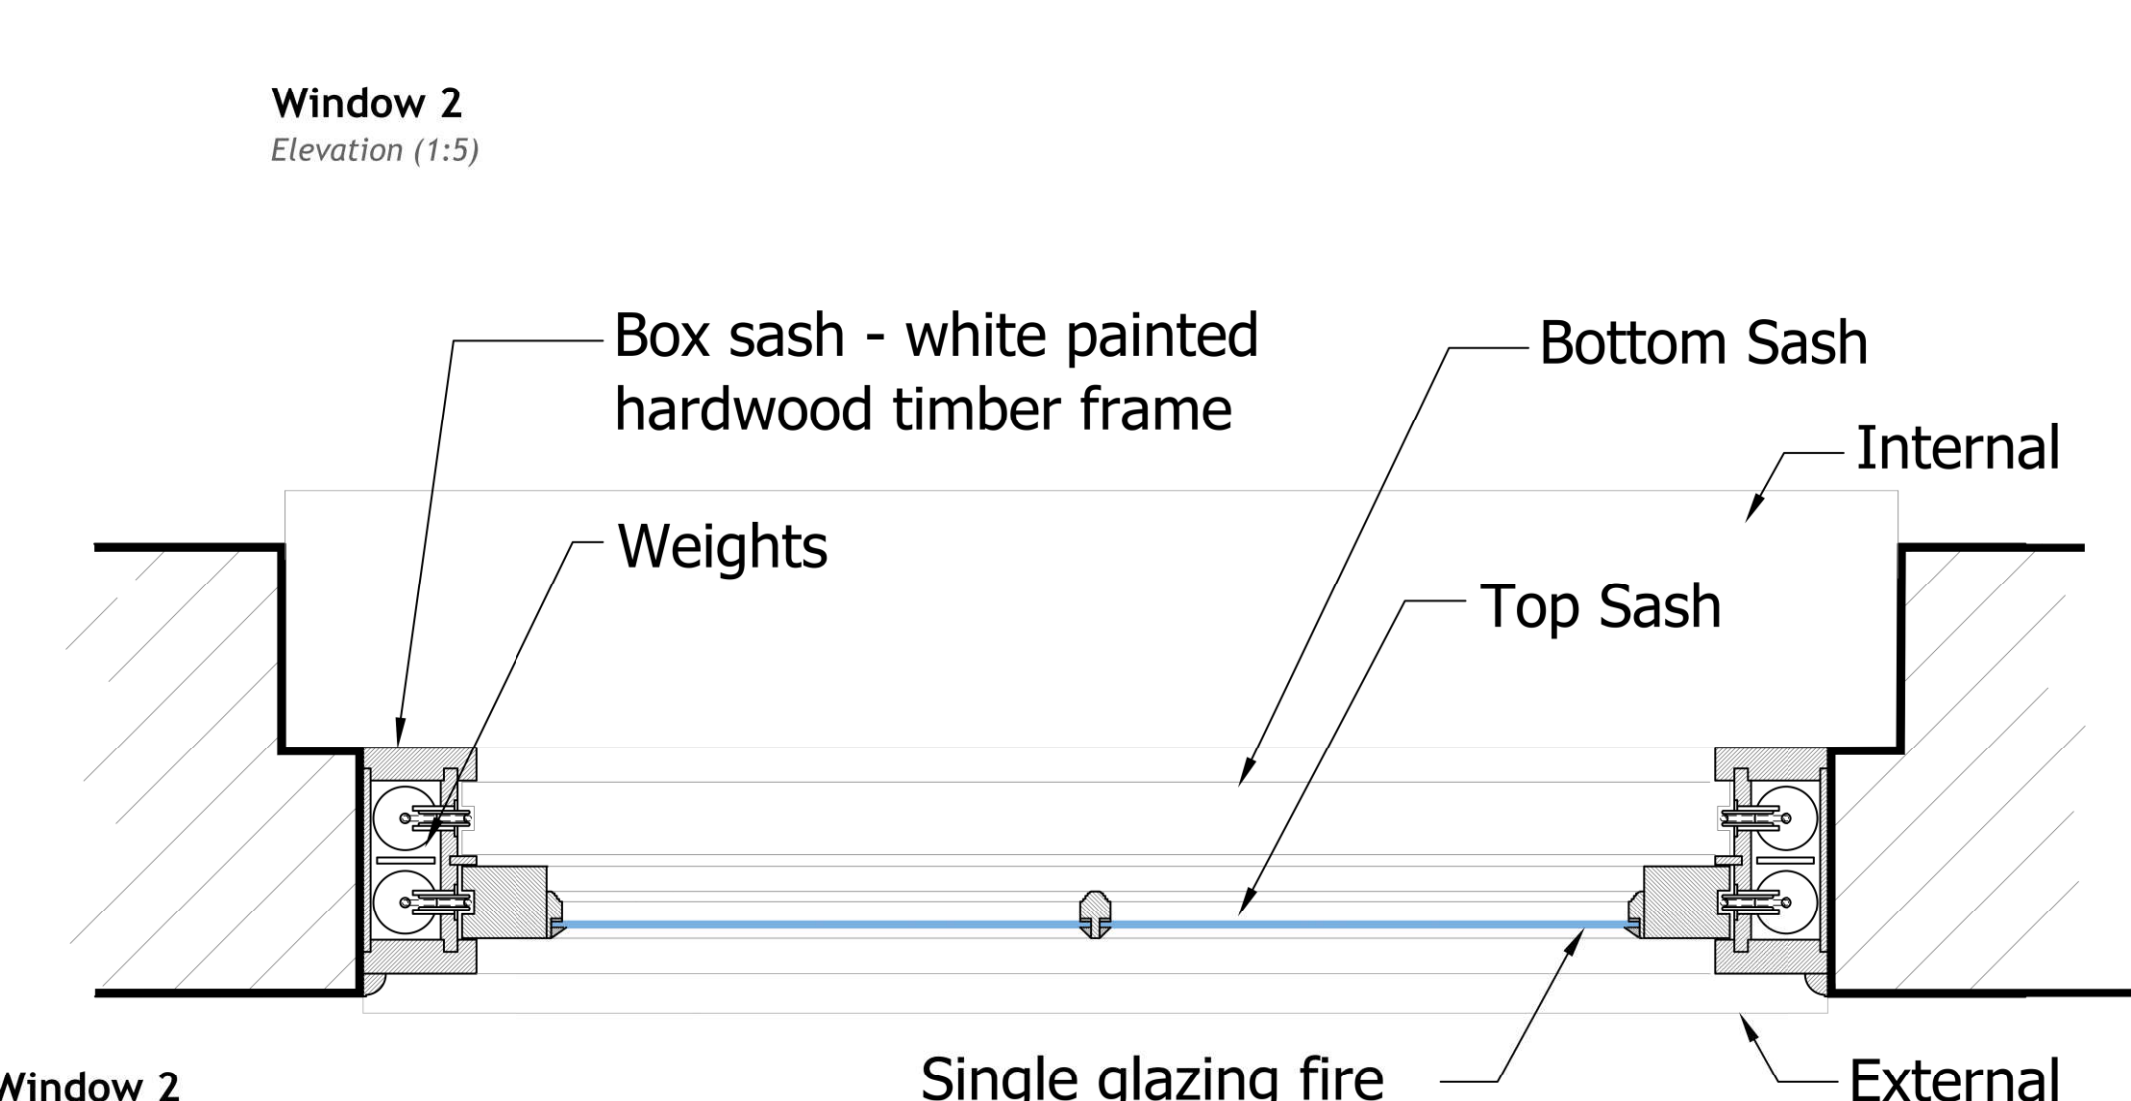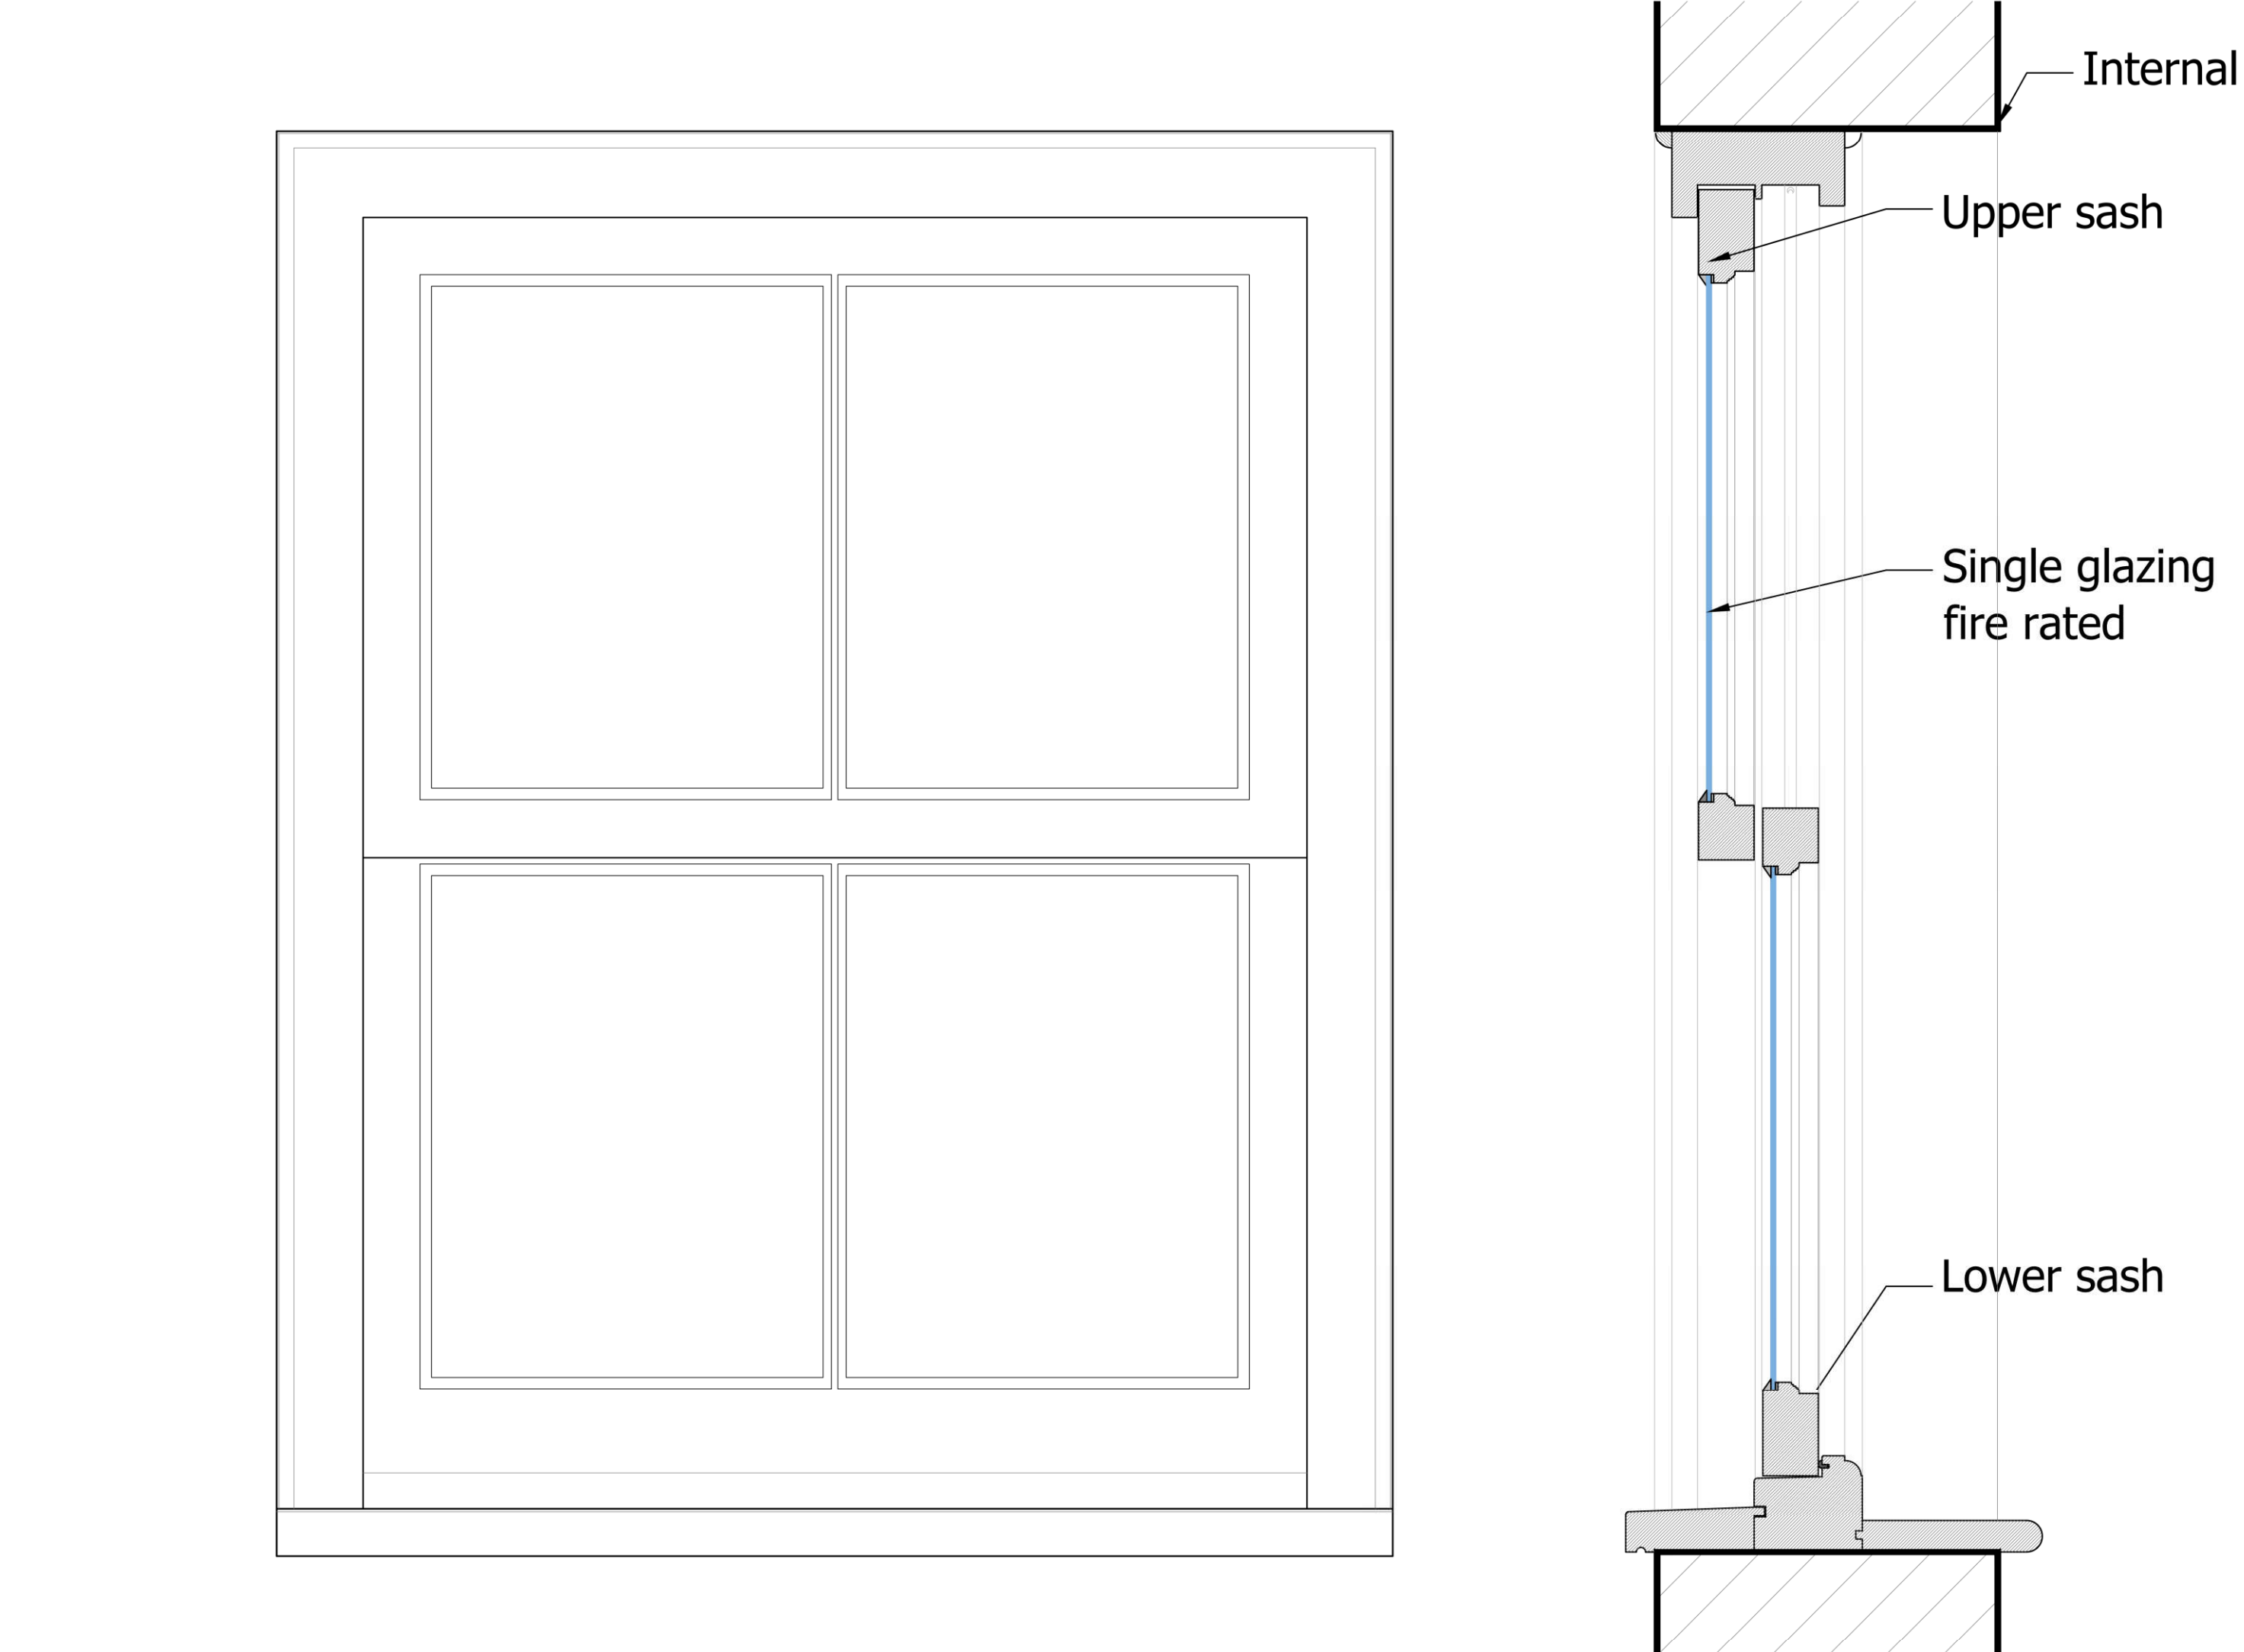

NOTES:
Dimensions to be checked on site before commencing work. Any discrepancies shall be reported to the architect immediately.
Do not scale from these drawings except for planning purposes.
Use figured dimensions only.
Where applicable this drawing is to be read in conjunction with other consultants' drawings.
All drawings to be read in conjunction with specification and all other drawings including structural engineer and mechanical and electrical drawings / specification

REV	DATE	AMENDMENT	DRAWN
 Helver Davies Architects Ltd 1 The Old Flour Mill, Emsworth, PO10 7BT 01243 370 715 www.hdarchitects.co.uk mail@hdarchitects.co.uk			
PROJECT 1 Queen Street Emsworth			
DRAWING PLANNING CONDITIONS Proposed Window 1 & 2 Elevation, Plan and Section Drawn at 1:5		SCALE as noted @ A1	
DATE OCT 2021		DRAWN TP	
DRAWING NUMBER 20205-08		REVISION *	