



15a and 15 Longwood Avenue PO8 8HX

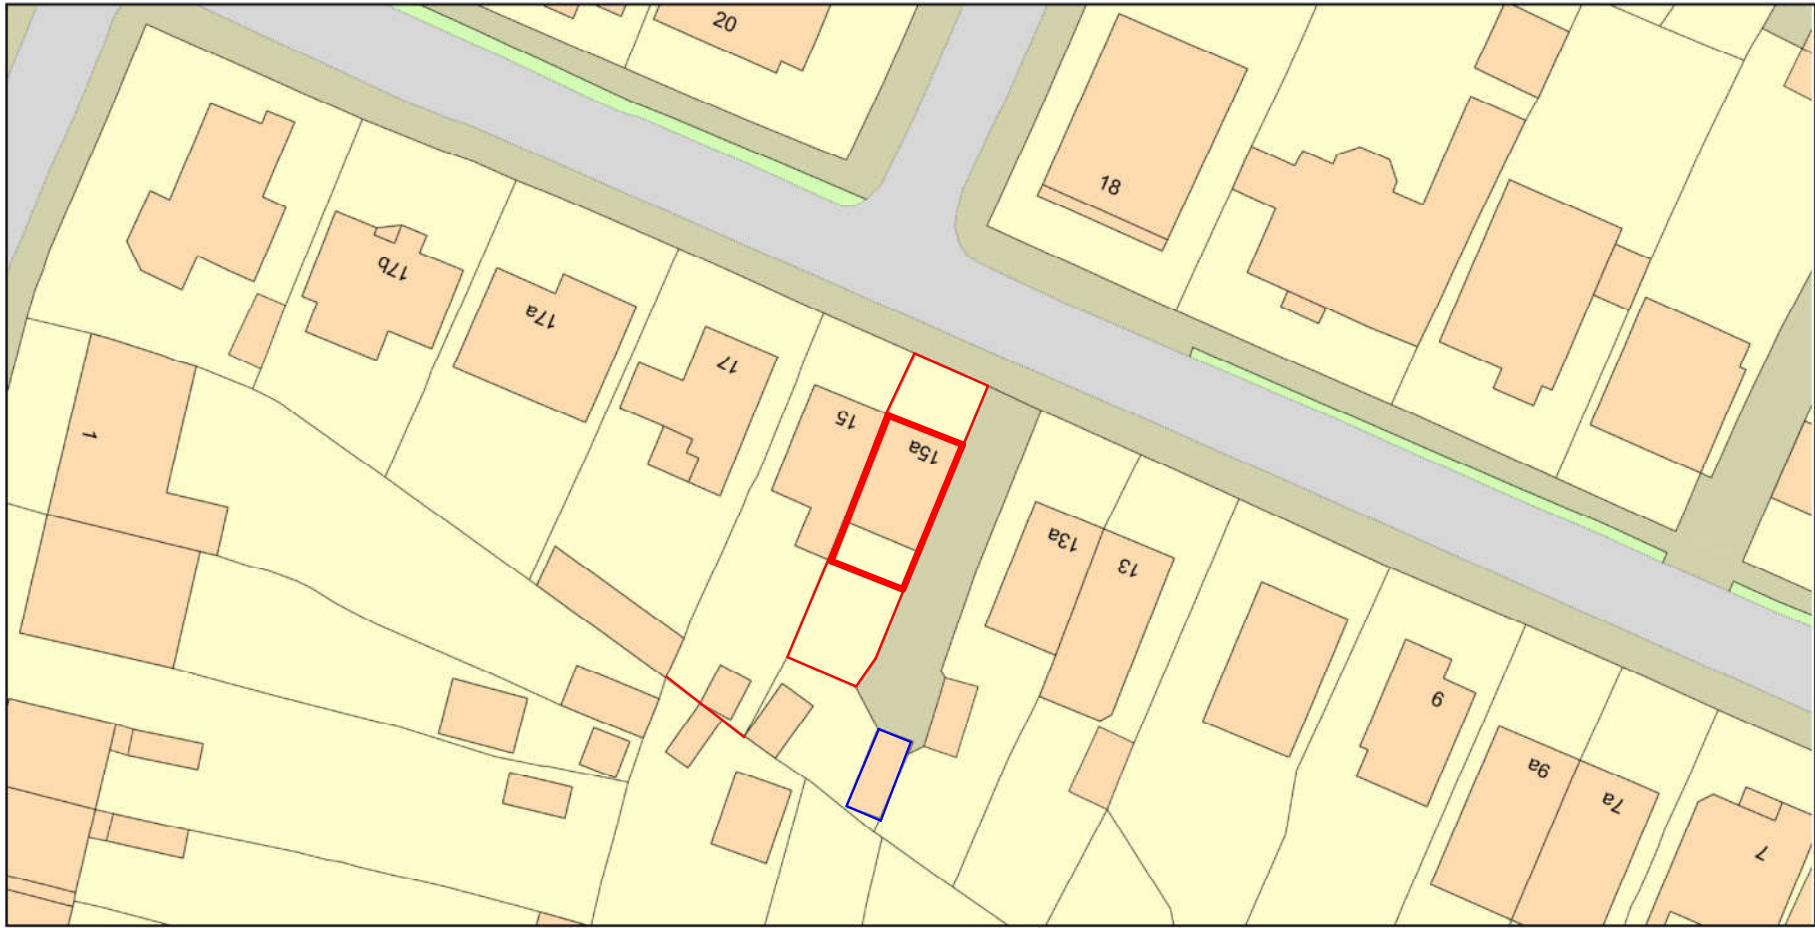

Plan Produced for: Parkers Design
Date Produced: 28 May 2021
Plan Reference Number: TQRQM21148101815347
Scale: 1:500 @ A4
© Crown copyright and database rights 2021 OS 100042766

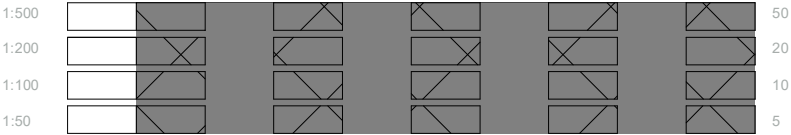

All measurement to be checked on site prior to any comment
(C) Copyright of Parkers Design (Southern) Limited. Any reproduction of these drawings will require written authority from the copyright owner.
Parkers Design Limited - The Studio @ 90, PO9 2PR
www.pexd.co.uk - info@pexd.co.uk - 07776 008822

PROJECT	15a Longwood Avenue		
SHEET	Block		

CLIENT			
Beagley			
Date	Issue Date	Scale (@ A3)	
Drawn by	SW	DRAWING NUMBER	REV
Checked by	SR	P 11	