


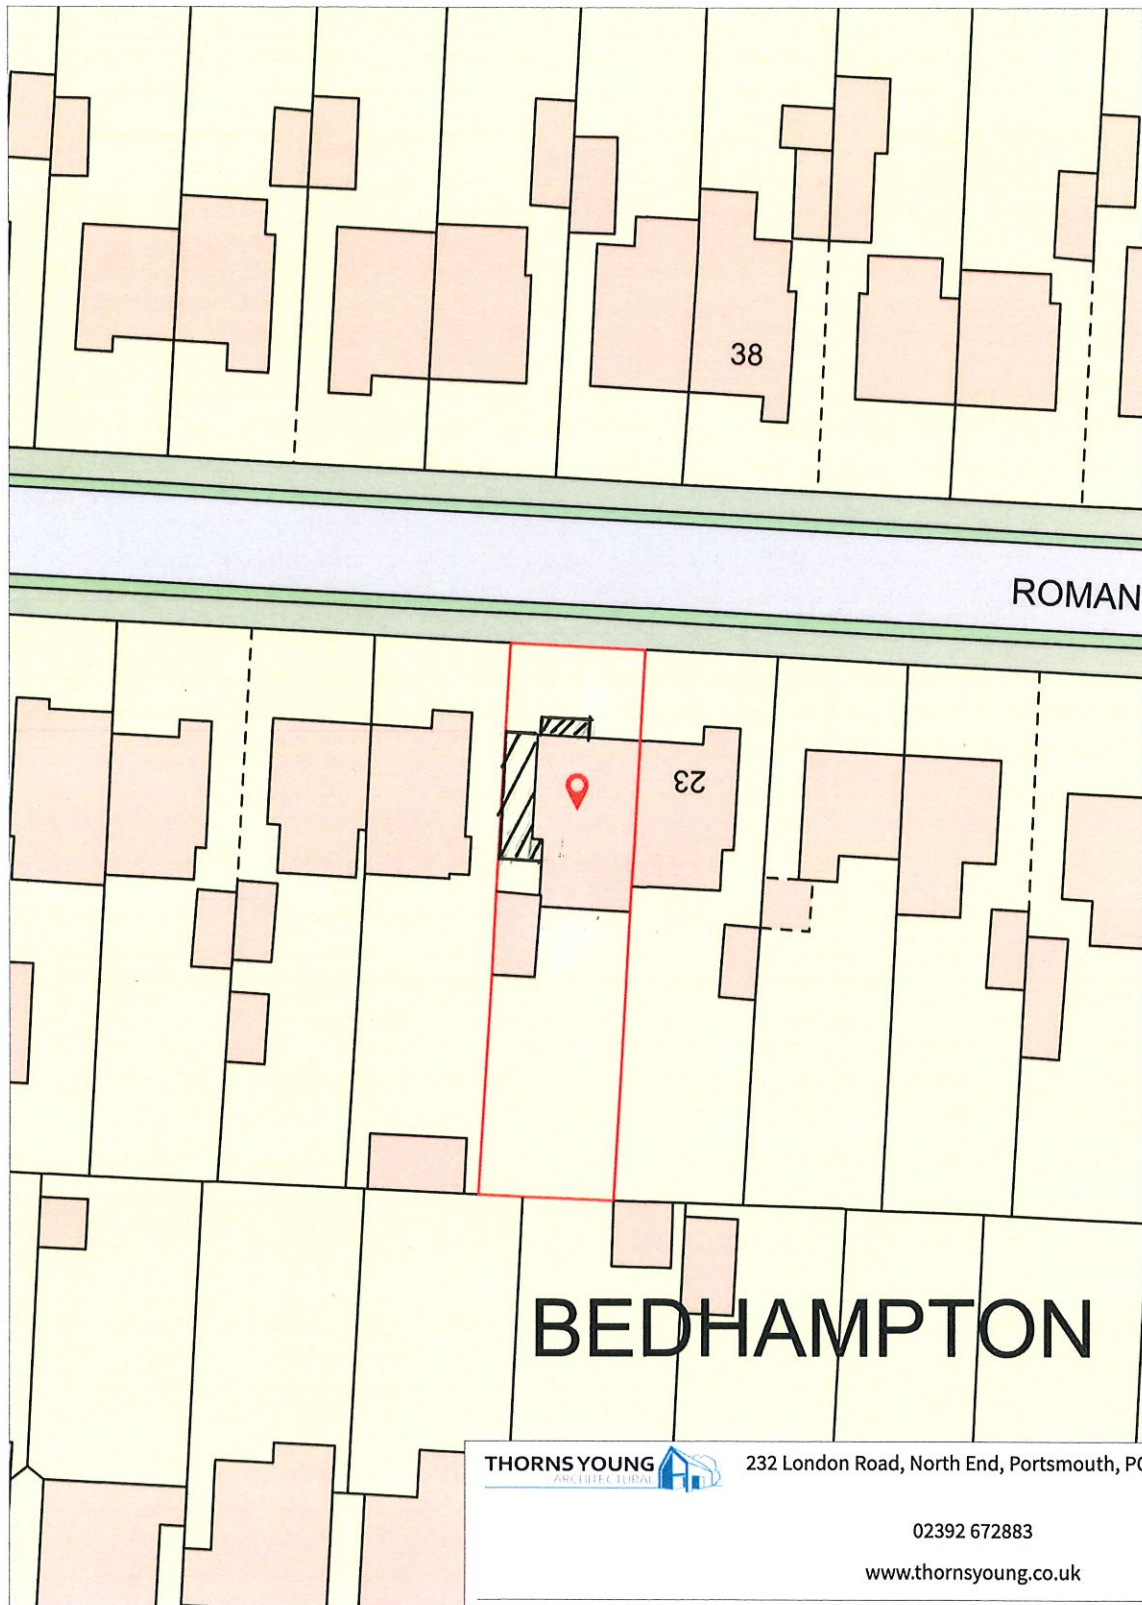

THORNS YOUNG
ARCHITECTURAL

232 London Road, North End, Portsmouth, PO2 9JQ

02392 672883

www.thornsyoun.co.uk

Client: **Mr Scott Martin**
Project: **Porch & Side Garage**

Title: **25 Roman Way**

Scale: 1:500 @A4
Drawn By: CM

Date: 02 Jul 2021
Drawing No: 5161.21.CM