


14 Sandyfield Crescent PO8 8SQ

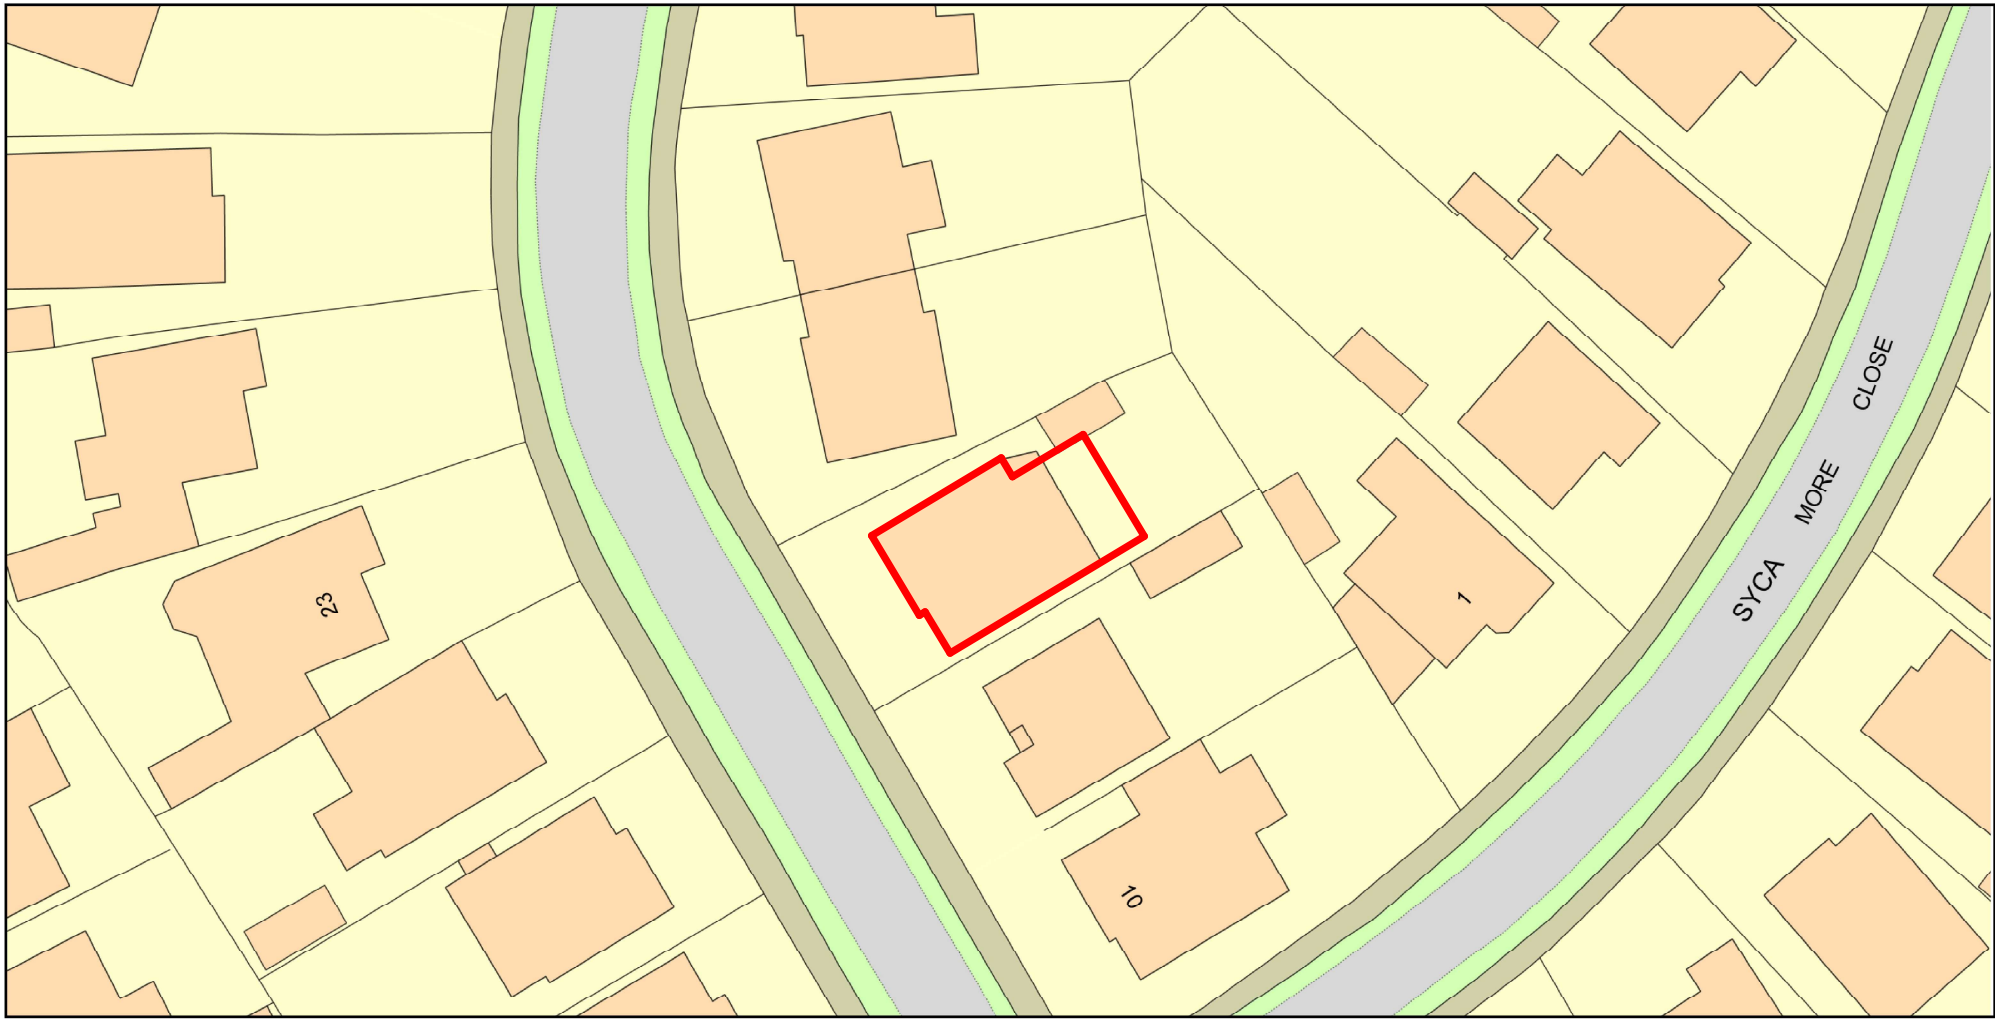

Plan Produced for: Parkers Design
Date Produced: 07 Jun 2021
Plan Reference Number: TQRQM21158202910992
Scale: 1:500 @ A4
© Crown copyright and database rights 2021 OS 100042766



1:500		50
1:200		20
1:100		10
1:50		5

All measurement to be checked on site prior to any commenment
(C) Copyright of Parkers Design (Southern) Limited. Any reproduction of these drawings will require written authority from the copyright owner.

Parkers Design Limited - The Studio @ 90, PO9 2PR www.pexd.co.uk - info@pexd.co.uk - 07776 008822

PROJECT		CLIENT		
14 Sandyfield Crescent PO8 8SQ		Farrington		
SHEET		Date	Issue Date	Scale (@ A3)
Block		Drawn by	SW	DRAWING NUMBER
		Checked by	SR	P105
		REV		