



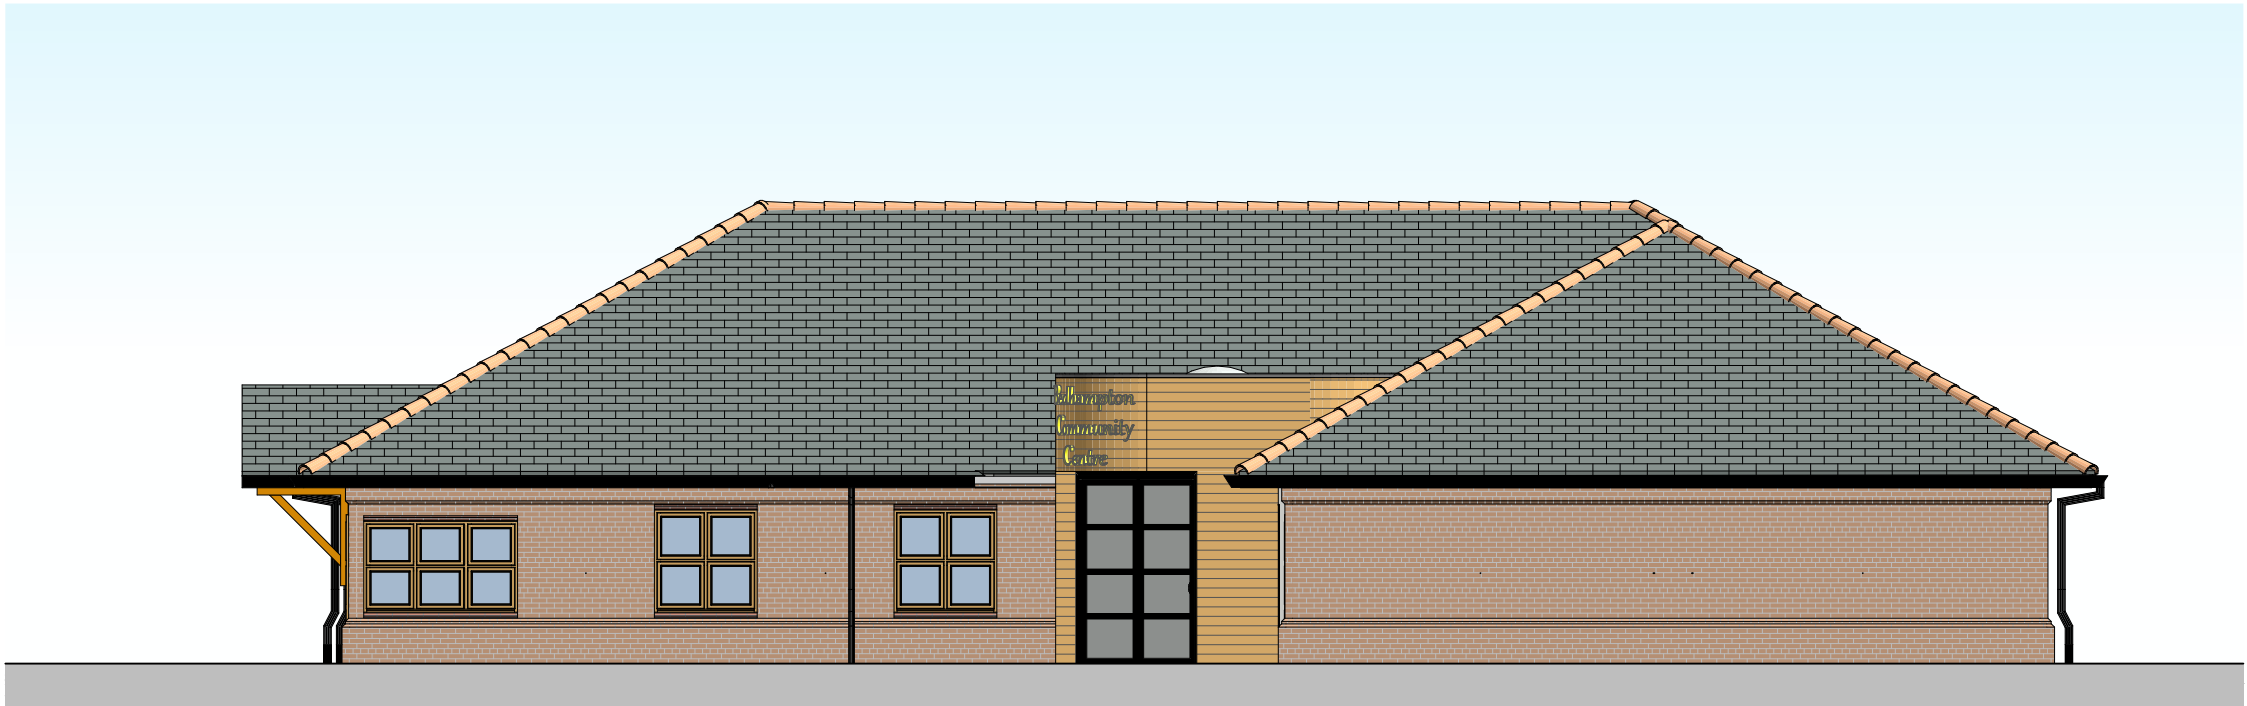

PROPOSED NORTH ELEVATION @ 1:100

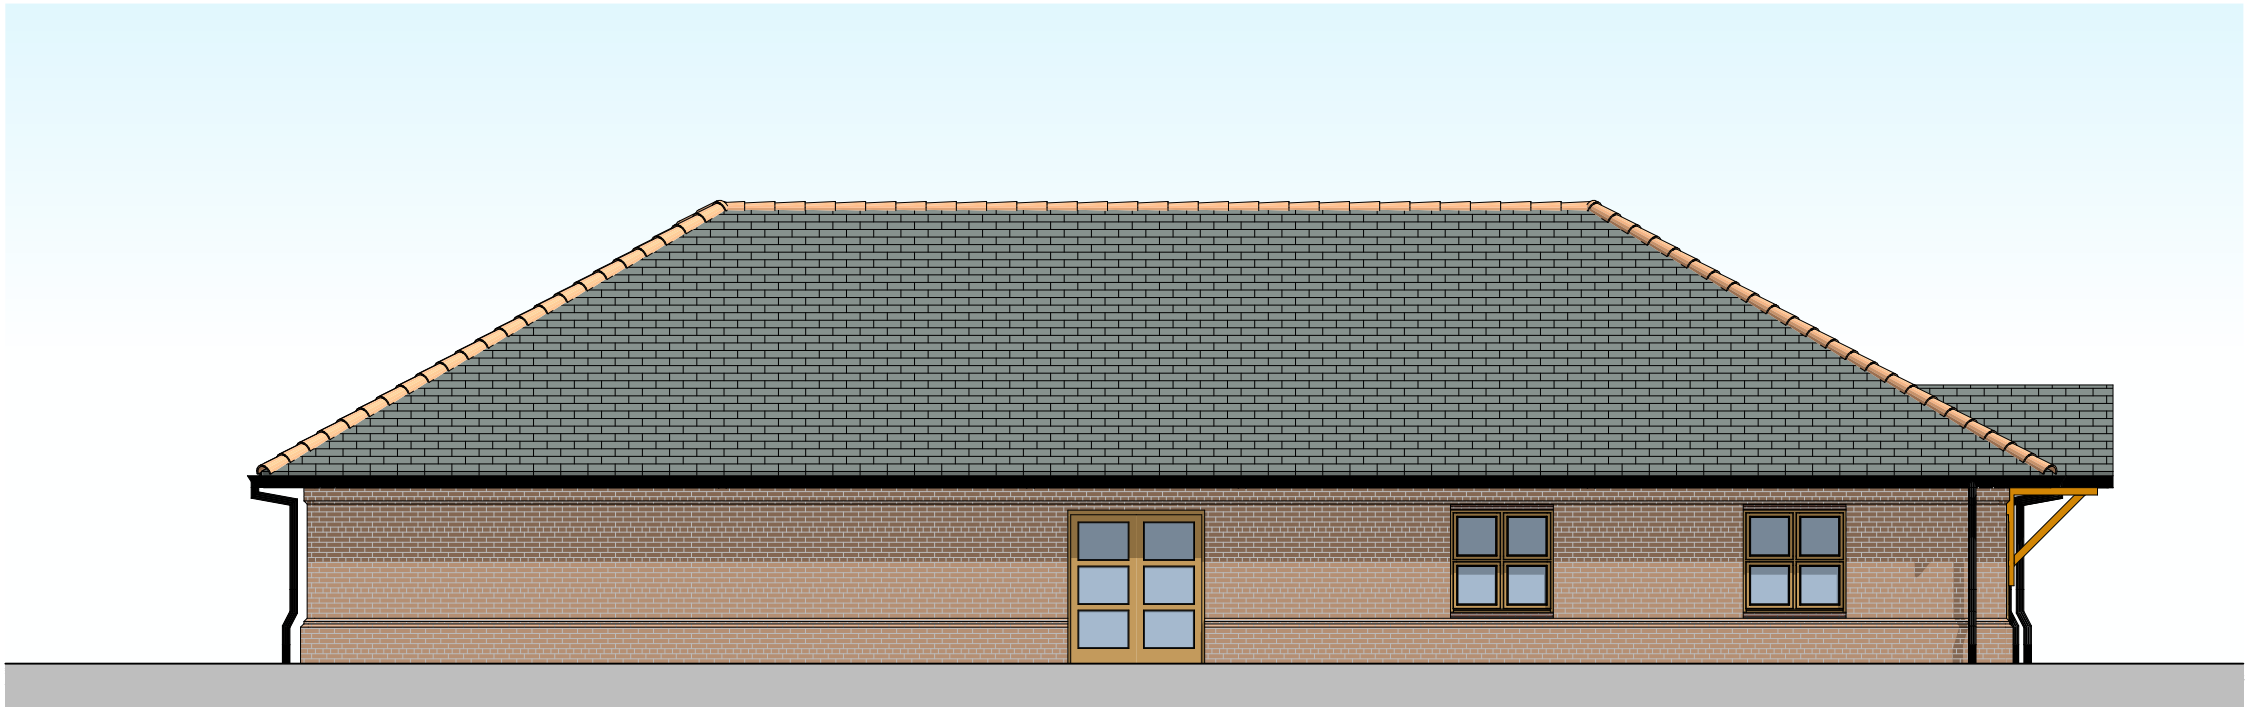

PROPOSED SOUTH ELEVATION @ 1:100