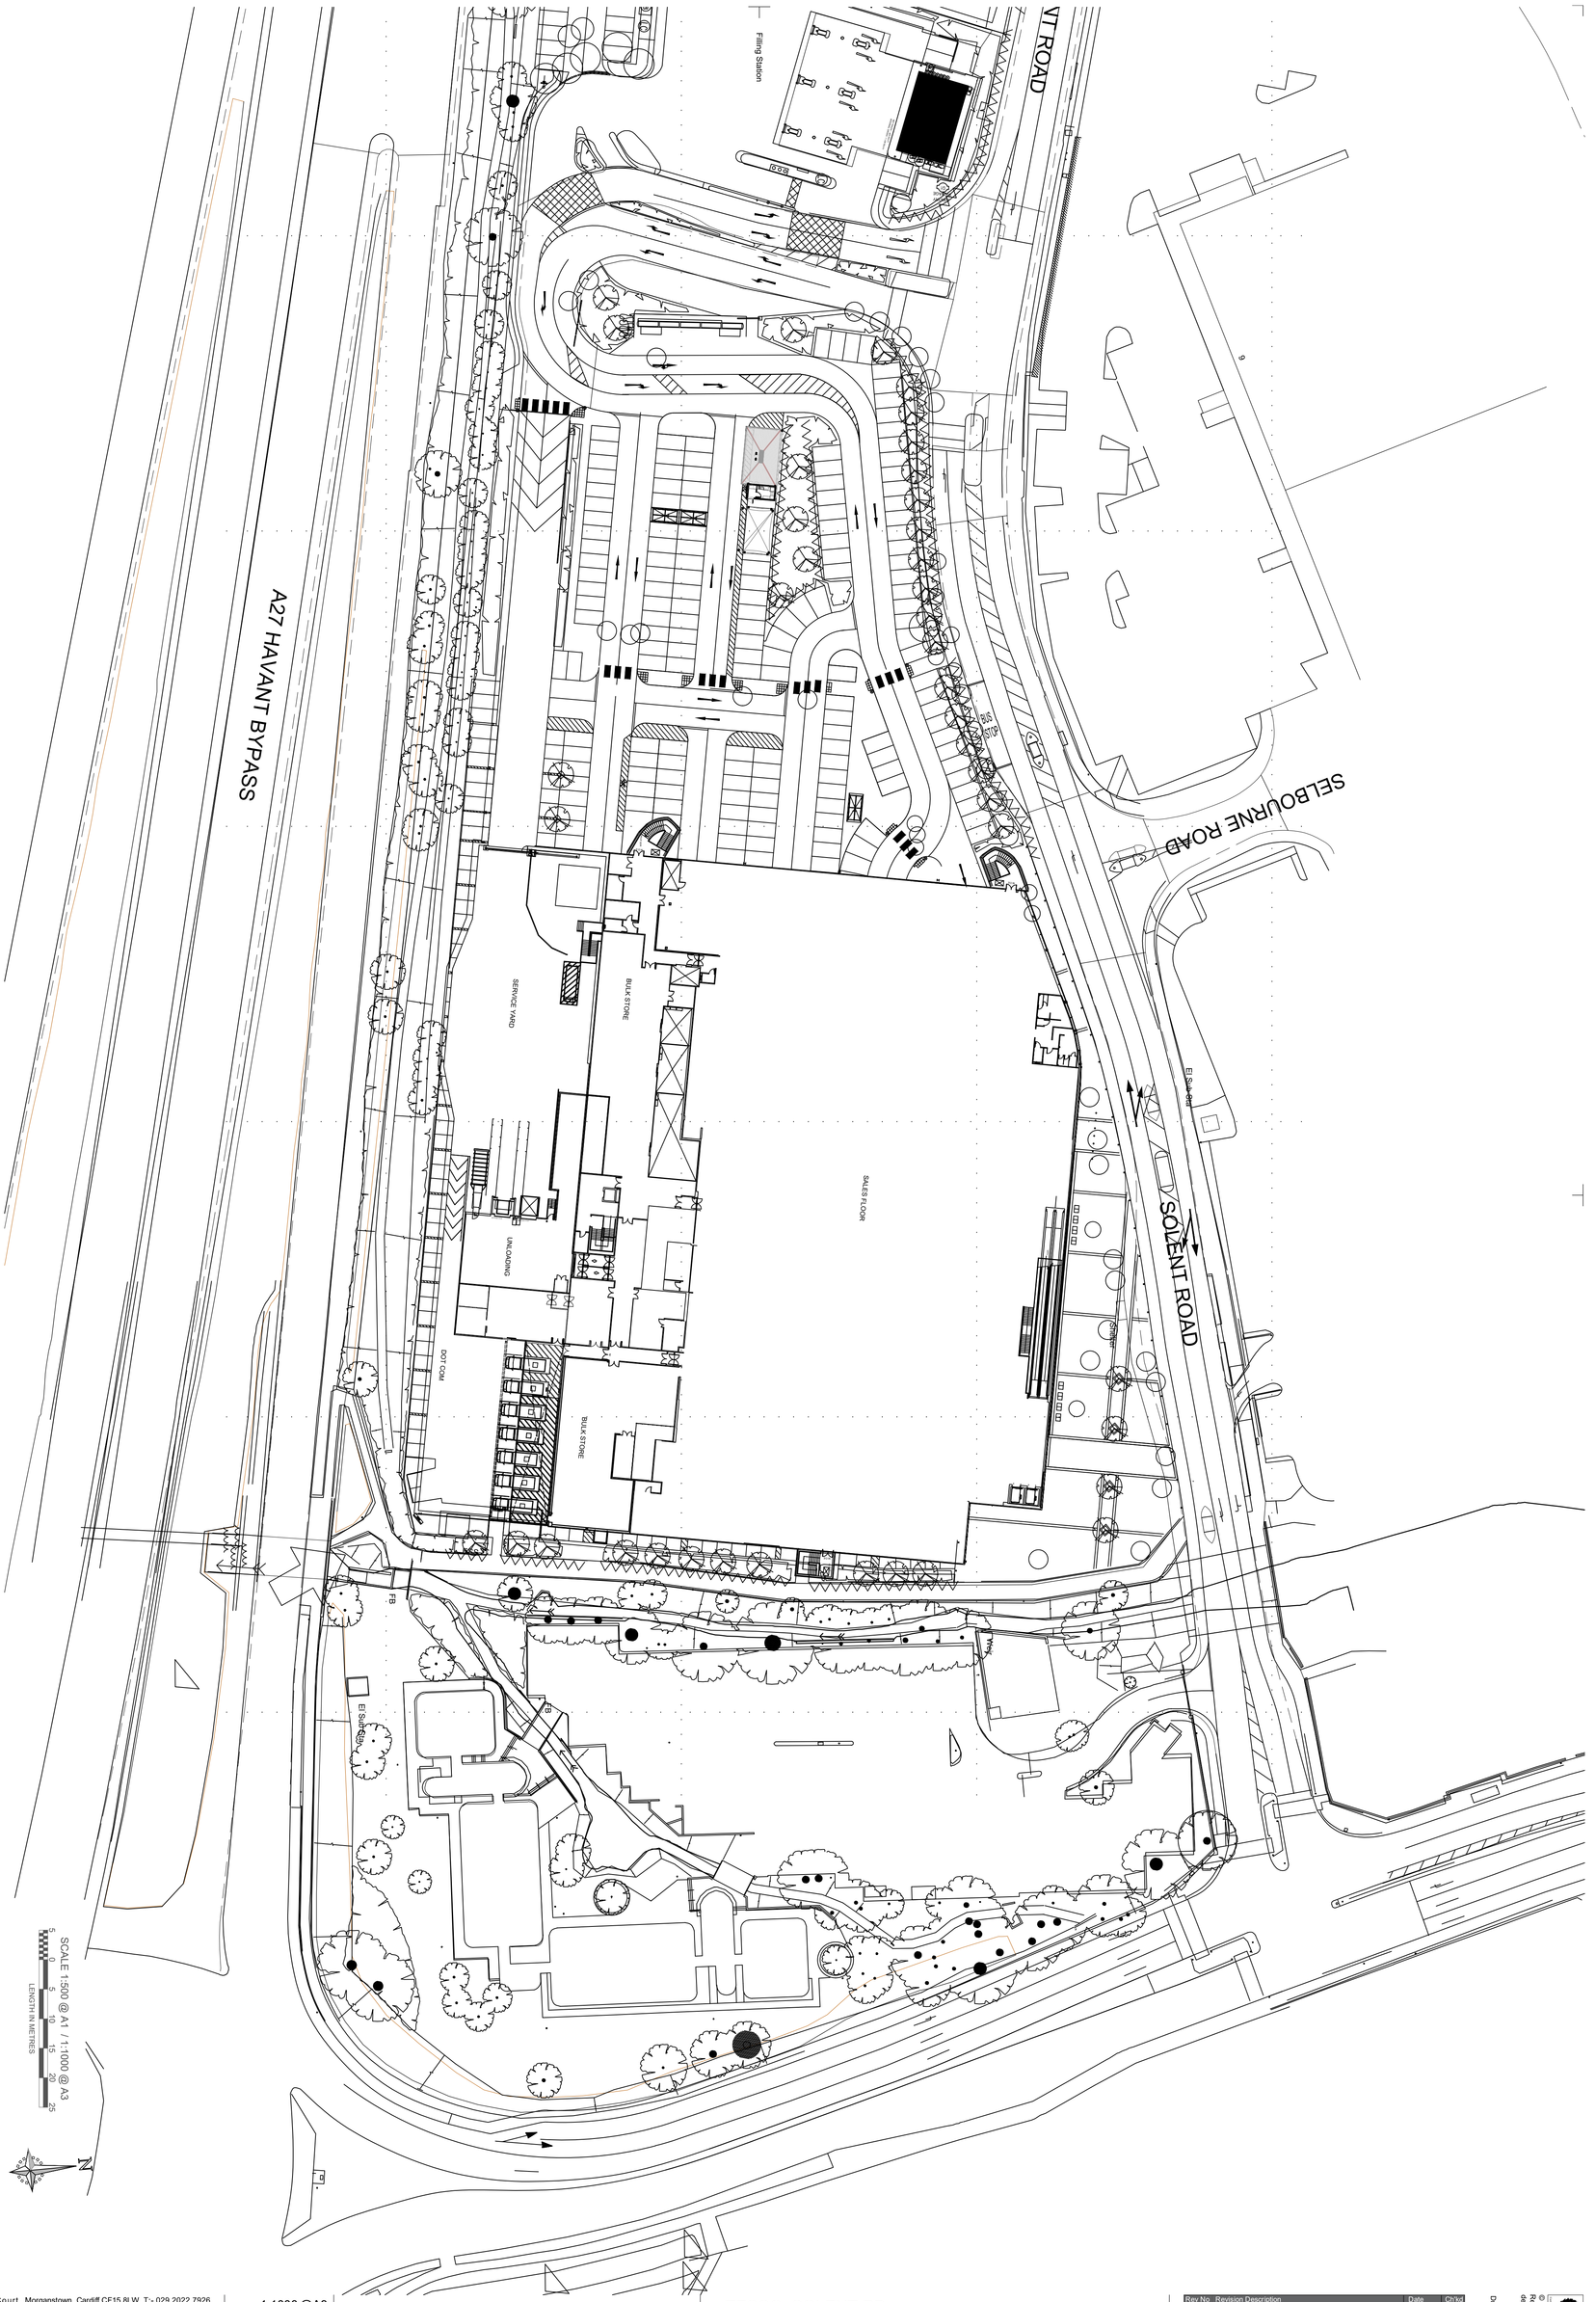

10 Ty Nant Court, Morganstown, Cardiff CF15 8LW. T:- 029 2022 7926

inspire design

Scale	1:1000 @A3 1:500 @A1
Date	06.08.2021

Region | Job No | Stage | Role | Dwg No | Revision

Inspire No. | Originator | Volume | Level | Type | Role | Number | Stage | Revision

204714-IDL-01-ZZ-DR-A-E1002-S3-P01

Project: TESCO, SOLENT RD, HAVANT, PO9 1TR

Dwg Title: EXISTING SITE PLAN

Rev No	Revision Description	Date	Ch'kd
P01	FIRST ISSUE	06.08.21	DB

Drawn By: AW

Checked By: DB

© 2021 Inspire Design Ltd
Report any errors to the designer.