




South West Elevation

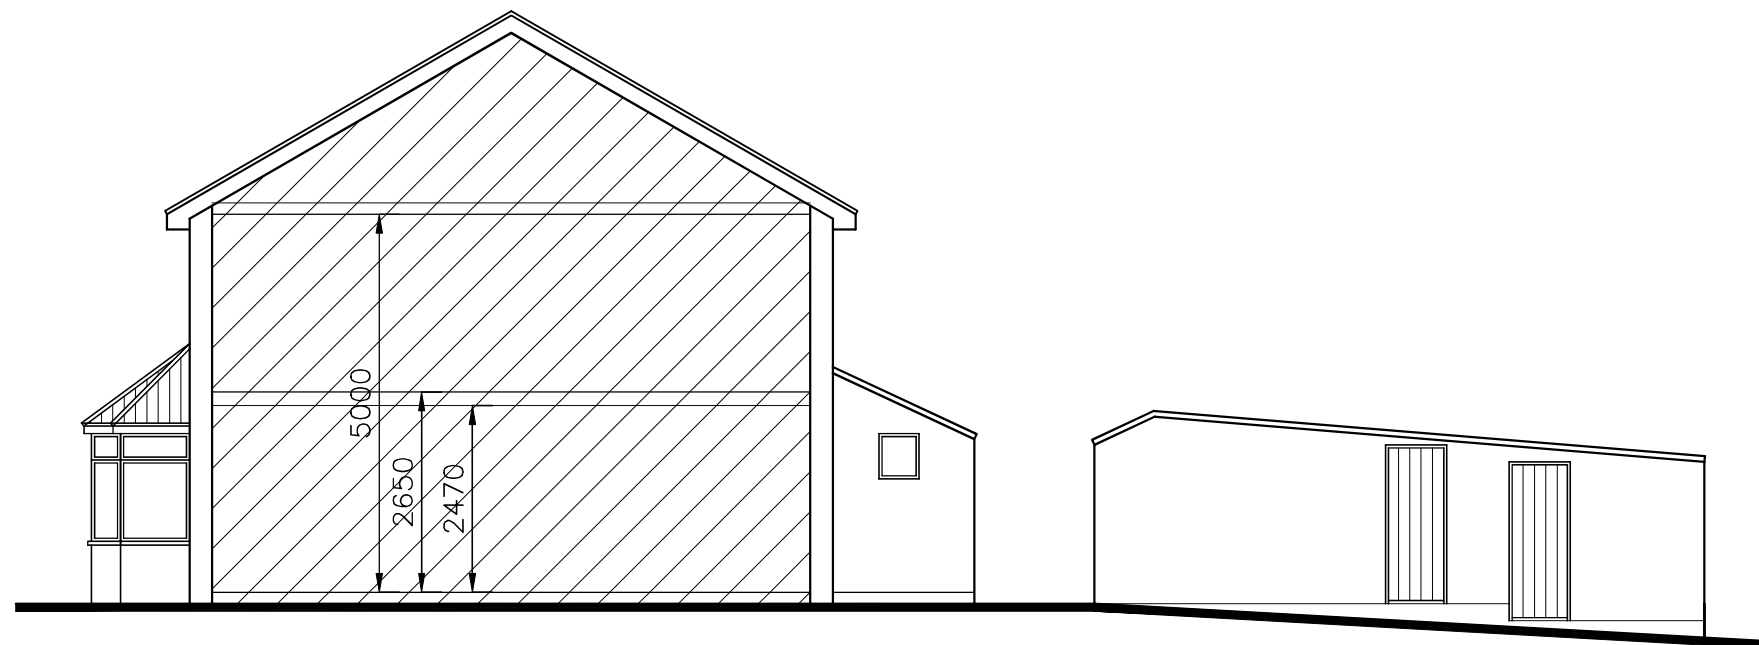

North East Section/Elevation

Existing Elevations

Revisions

- a) Note/Date/Initial
- b)
- c)
- d)

10 Belmont Grove,
 Bedhampton,
 Havant,
 PO9 3PU

Scale A1=1:50, A3=1:100
 Drawn SAR
 Date 02/06/2021

21063-302⁰

10m

20m

30m

40m