




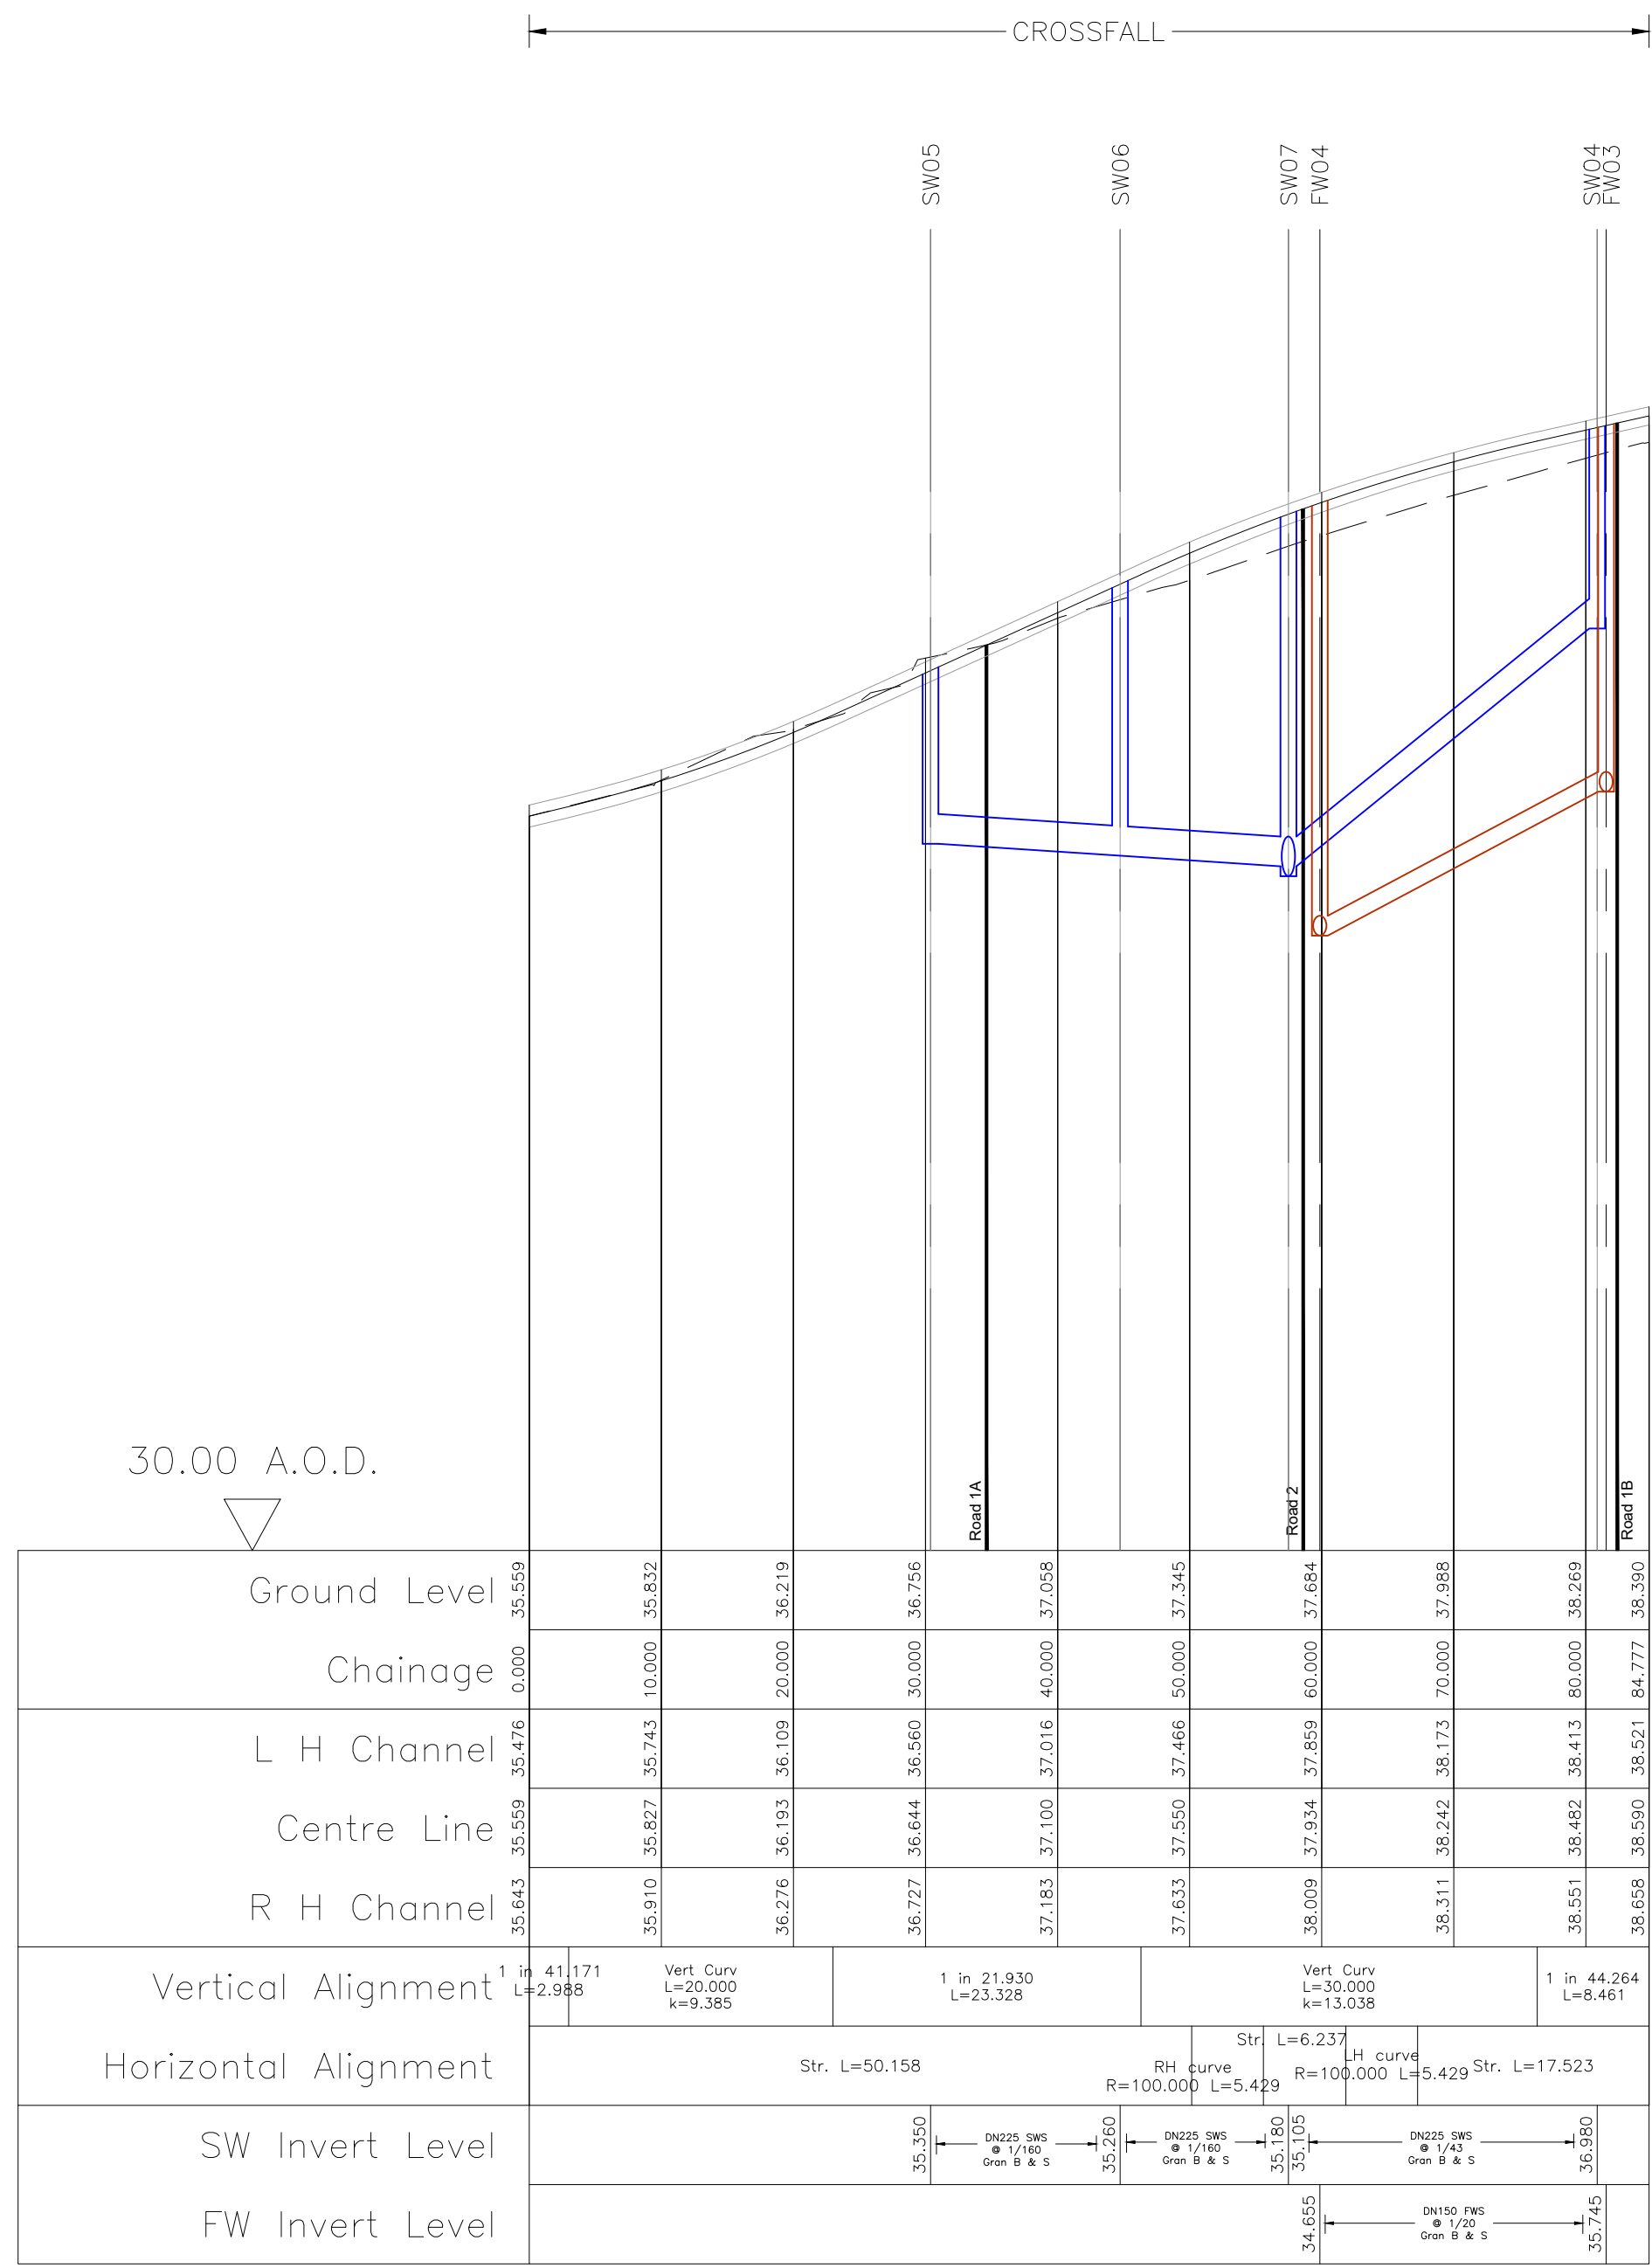


Road1
Horiz. 1:500 Vert. 1:50

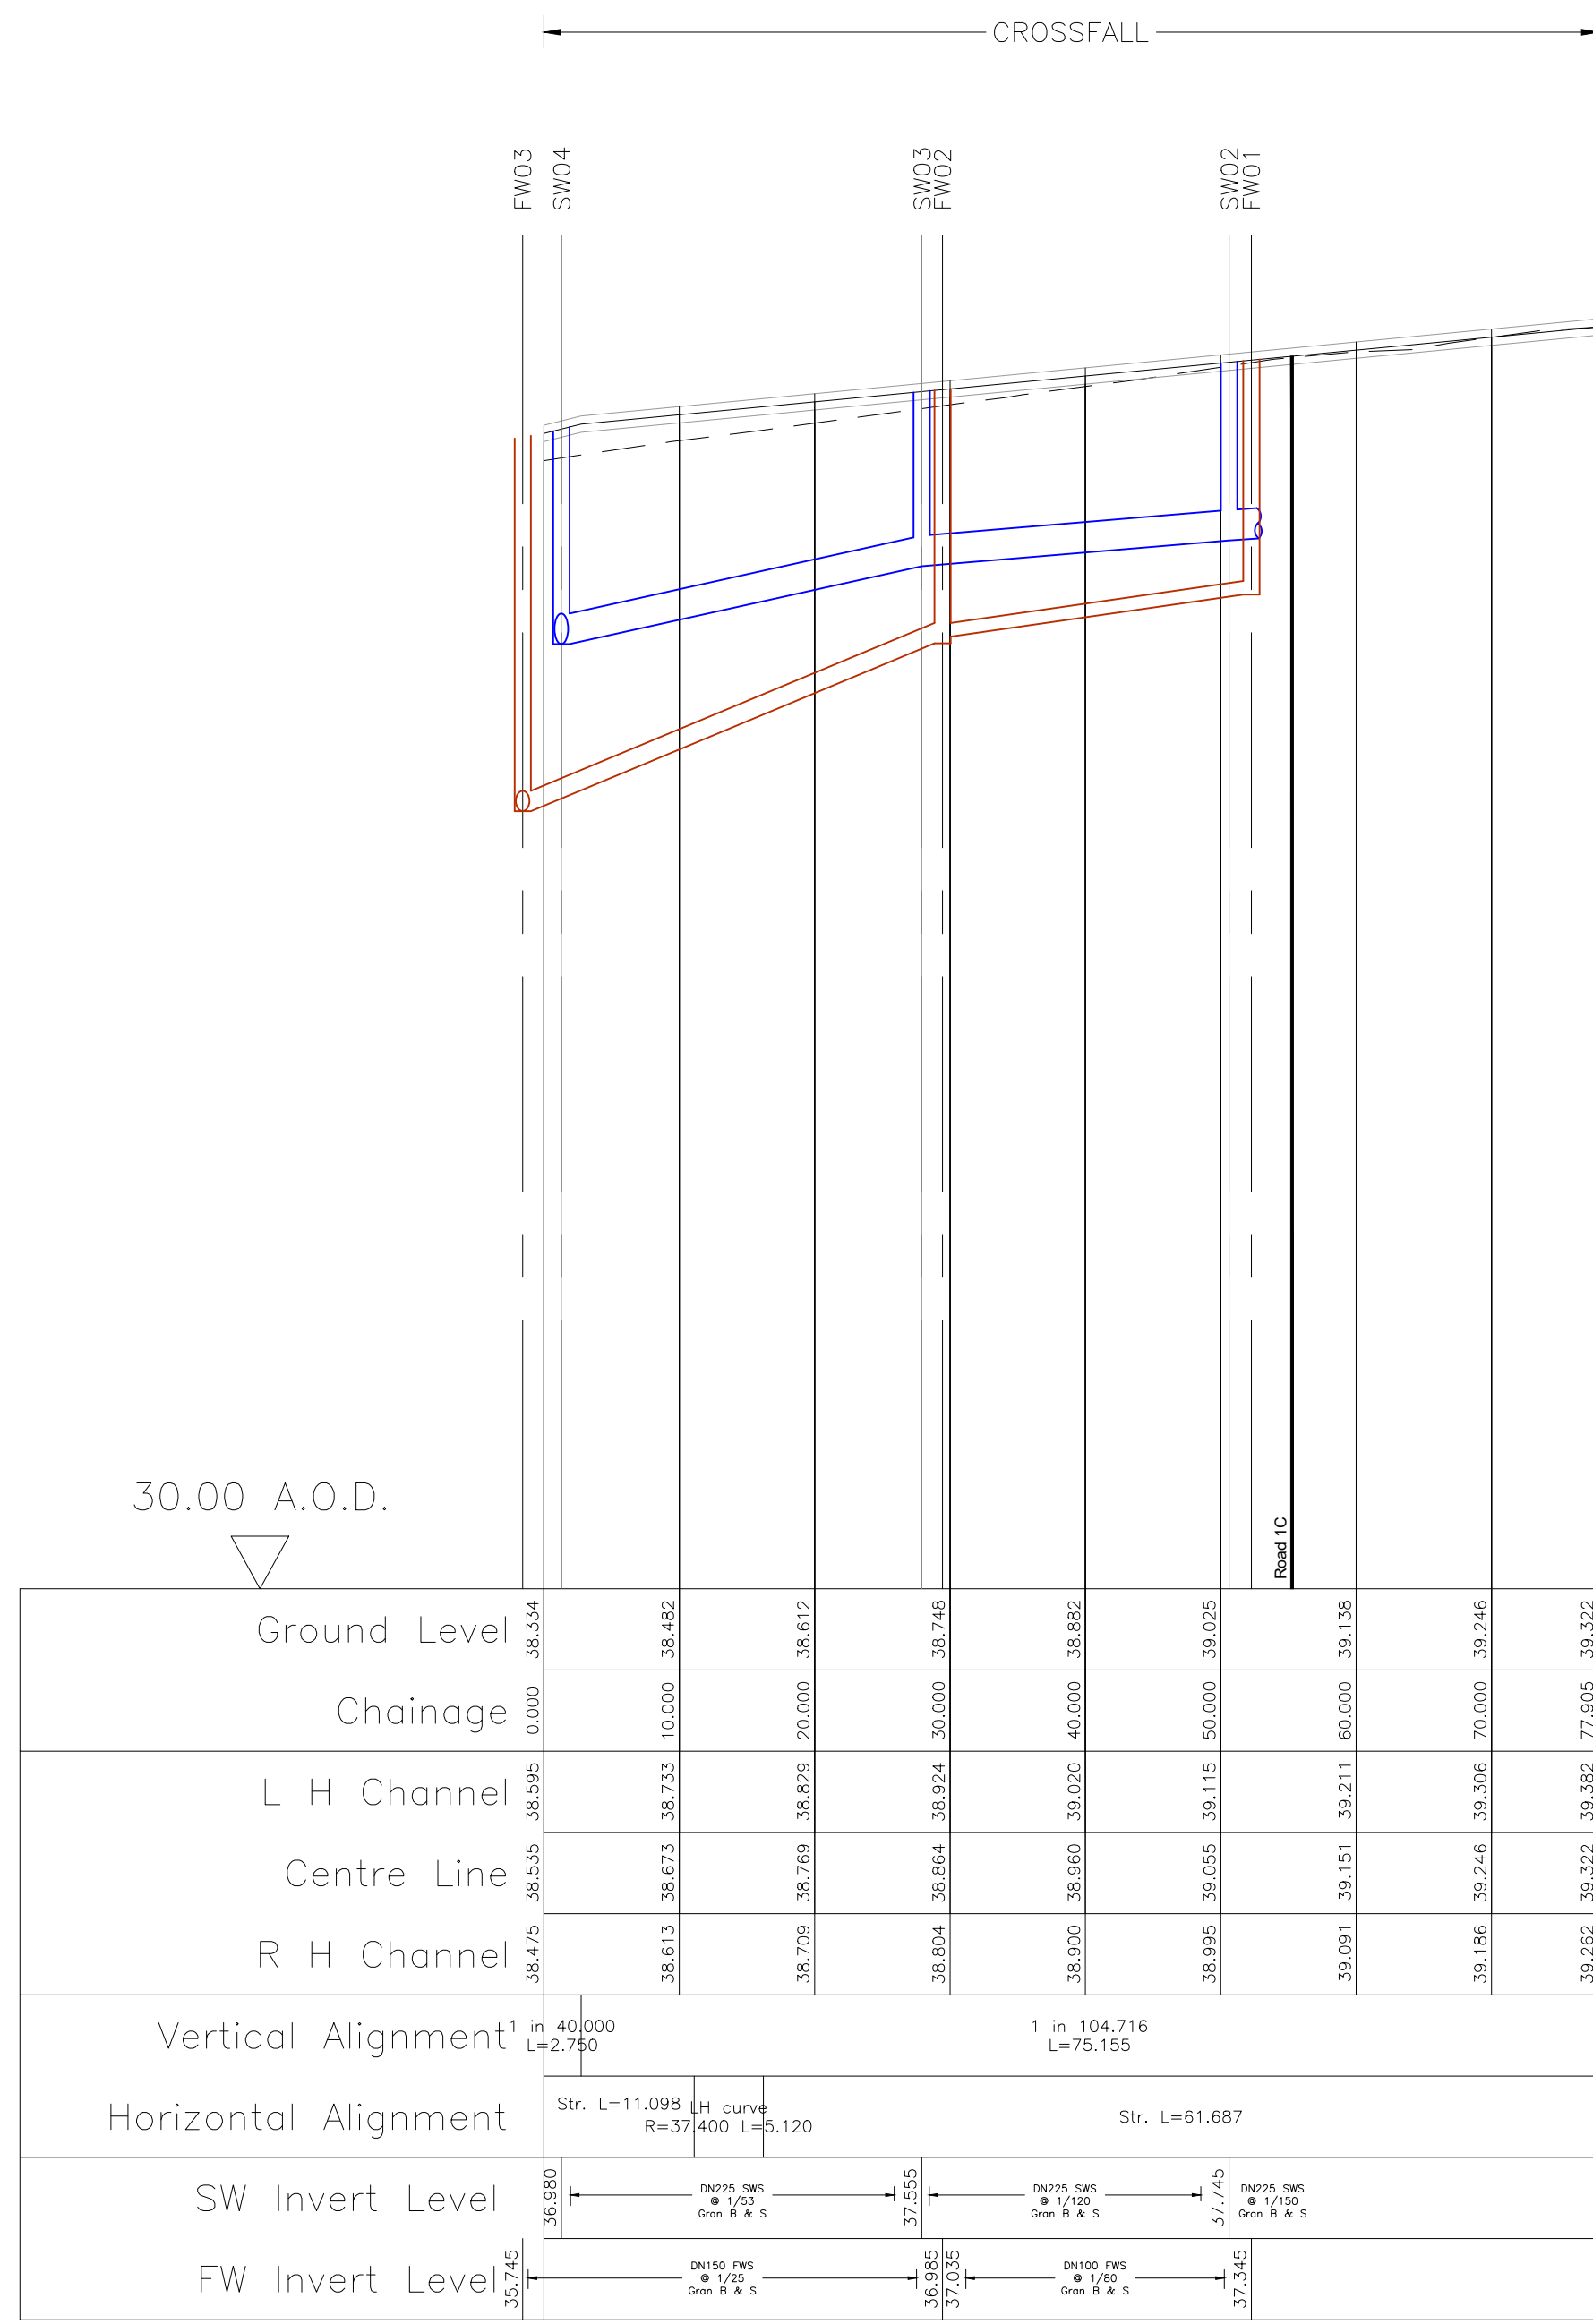

Road1B
Horiz. 1:500 Vert. 1:50

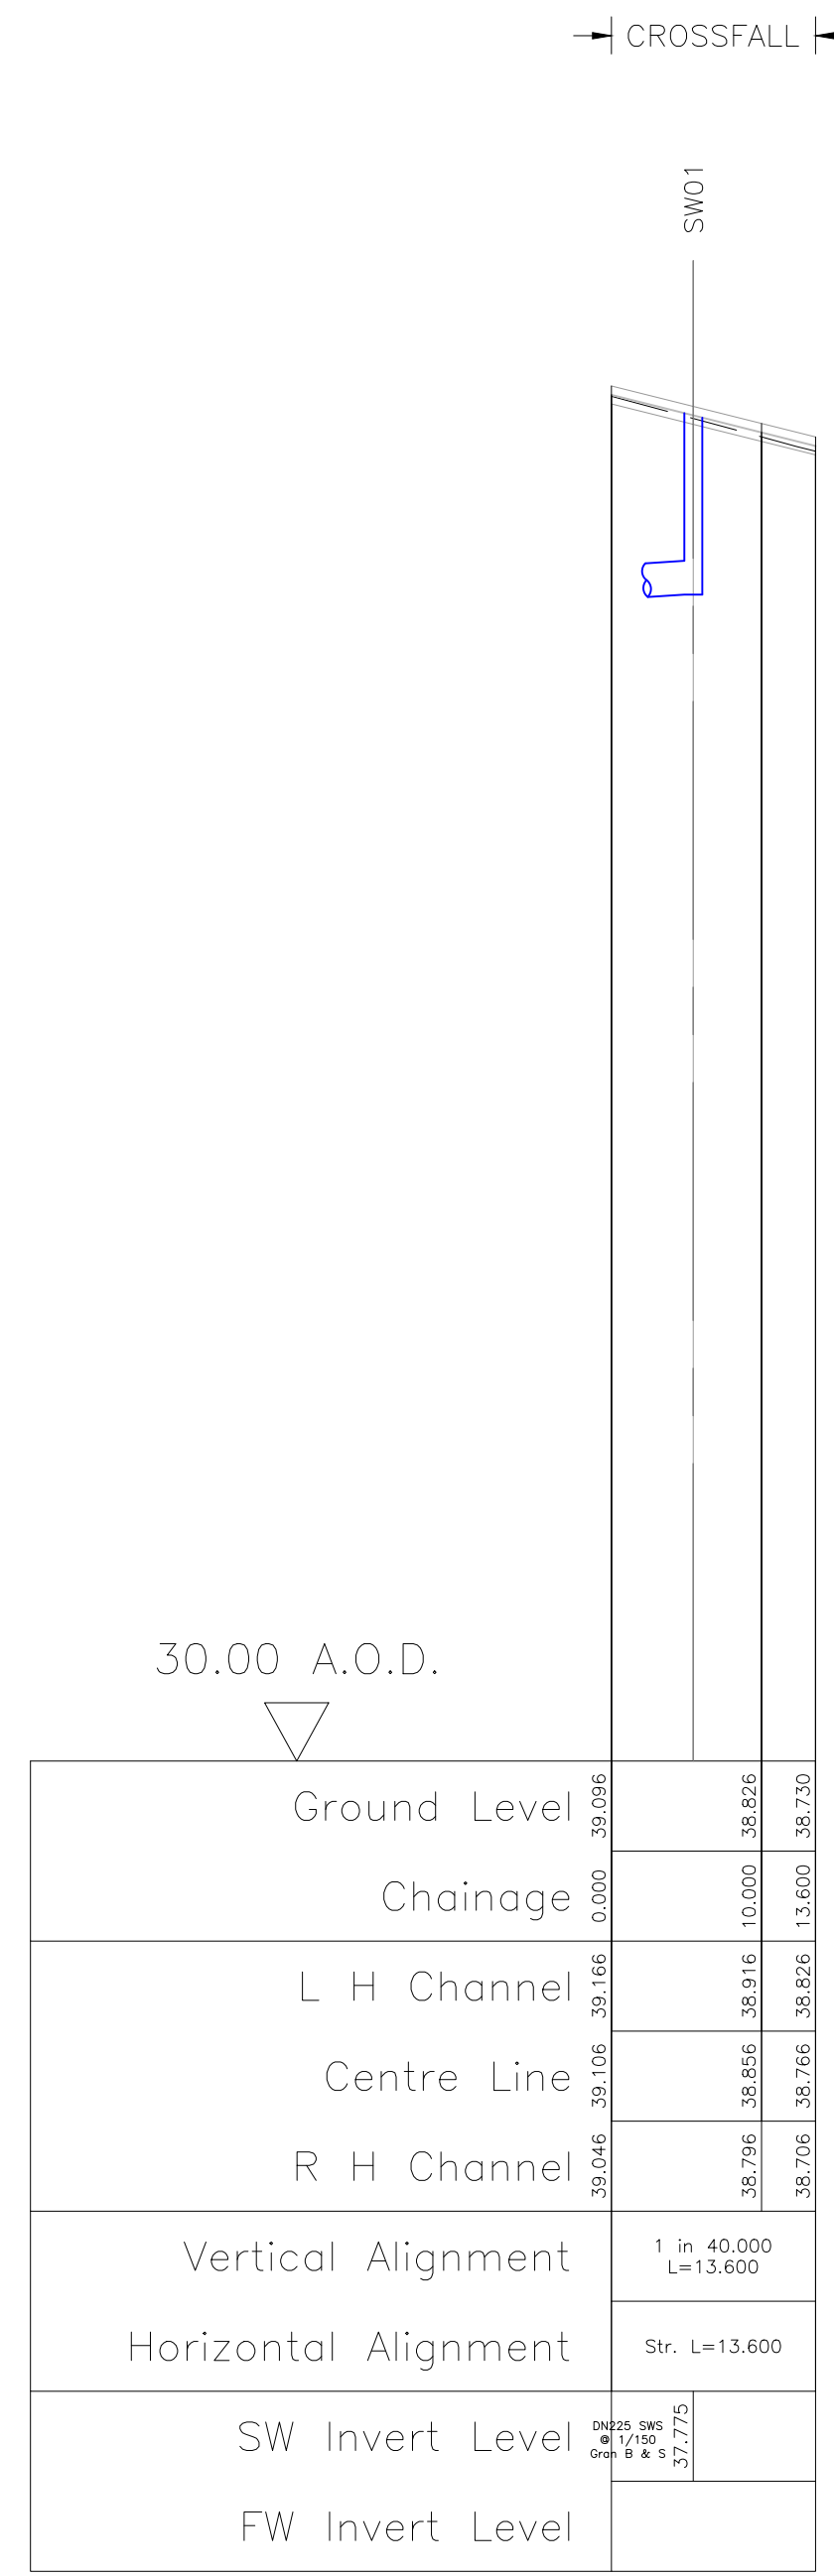

Road1C
Horiz. 1:500 Vert. 1:50

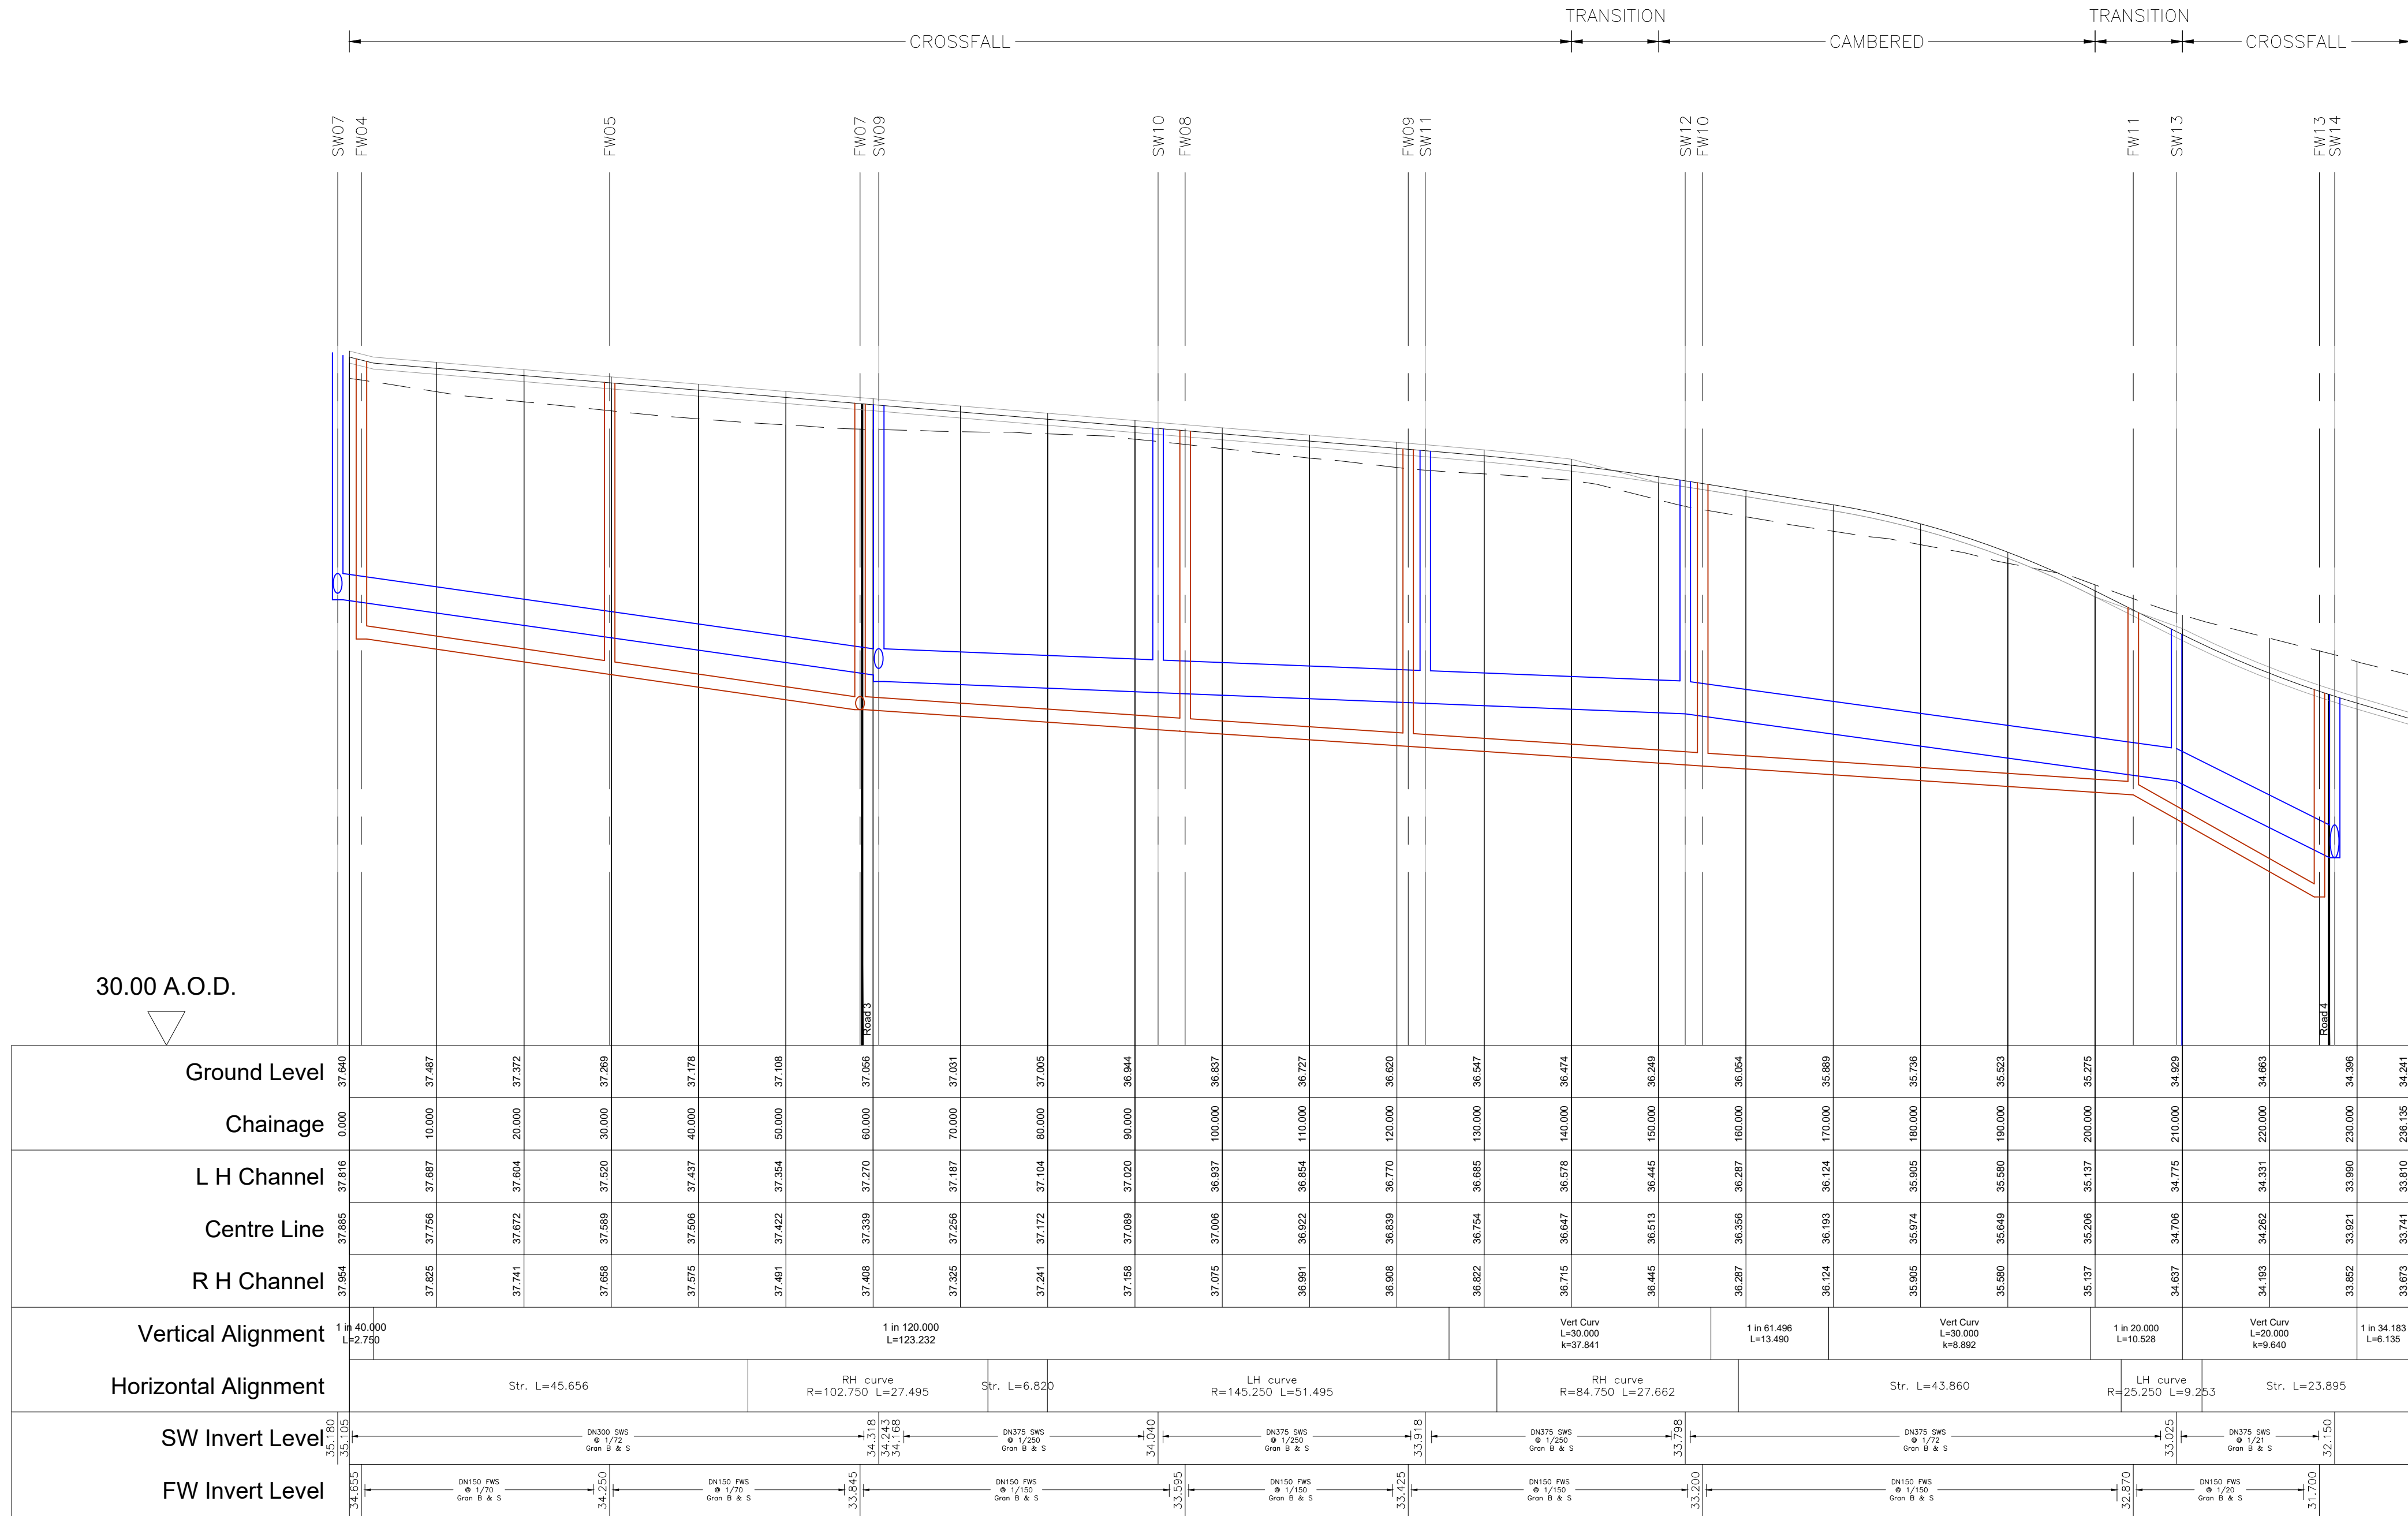

Road2
Horiz. 1:500 Vert. 1:50

PL1	31.03.21	First Issue	RJC	AMc
REV. No.	DATE	DESCRIPTION	DRAWN	CHECKED
Client		REDROW HOMES	MJA CONSULTING CIVIL & STRUCTURAL ENGINEERS	
Project		Bartons Road, Havant		
Title		Longitudinal Sections Sheet 1		
Scale		1:500 @ A1	Status	PRELIMINARY
Drawn		RJC	Project Engineer	AMc
Drawing Number		6383-MJA-SW-XX-DR-C-810	Project No	6383
Rev		PL1	Date	03/2021