


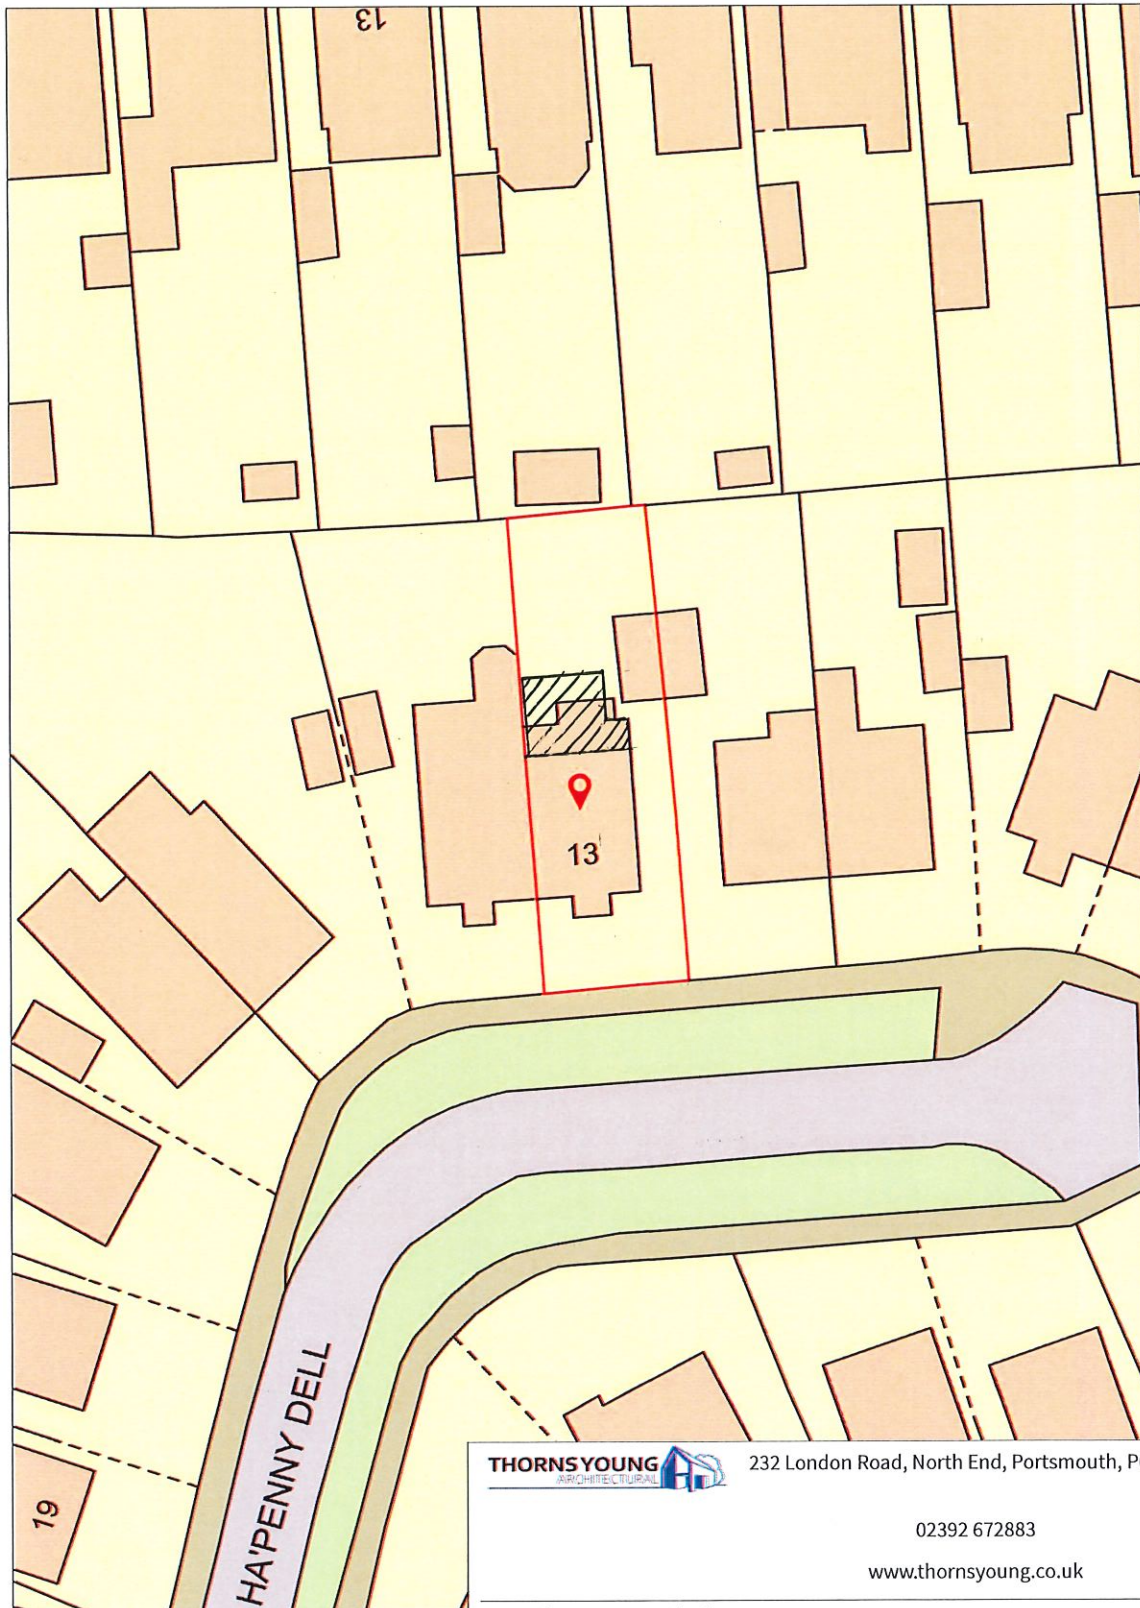

232 London Road, North End, Portsmouth, PO2 9JQ

02392 672883

www.thornsyoun.co.uk

Client: Ms L Burford

Project: **Single Storey Rear Extension**

Title: **13 Ha'Penny Dell, Widley**

Scale: 1:500 @A4

Drawn By: RN

Date: 06 Jul 2021

Drawing No: 5153.21.CC