


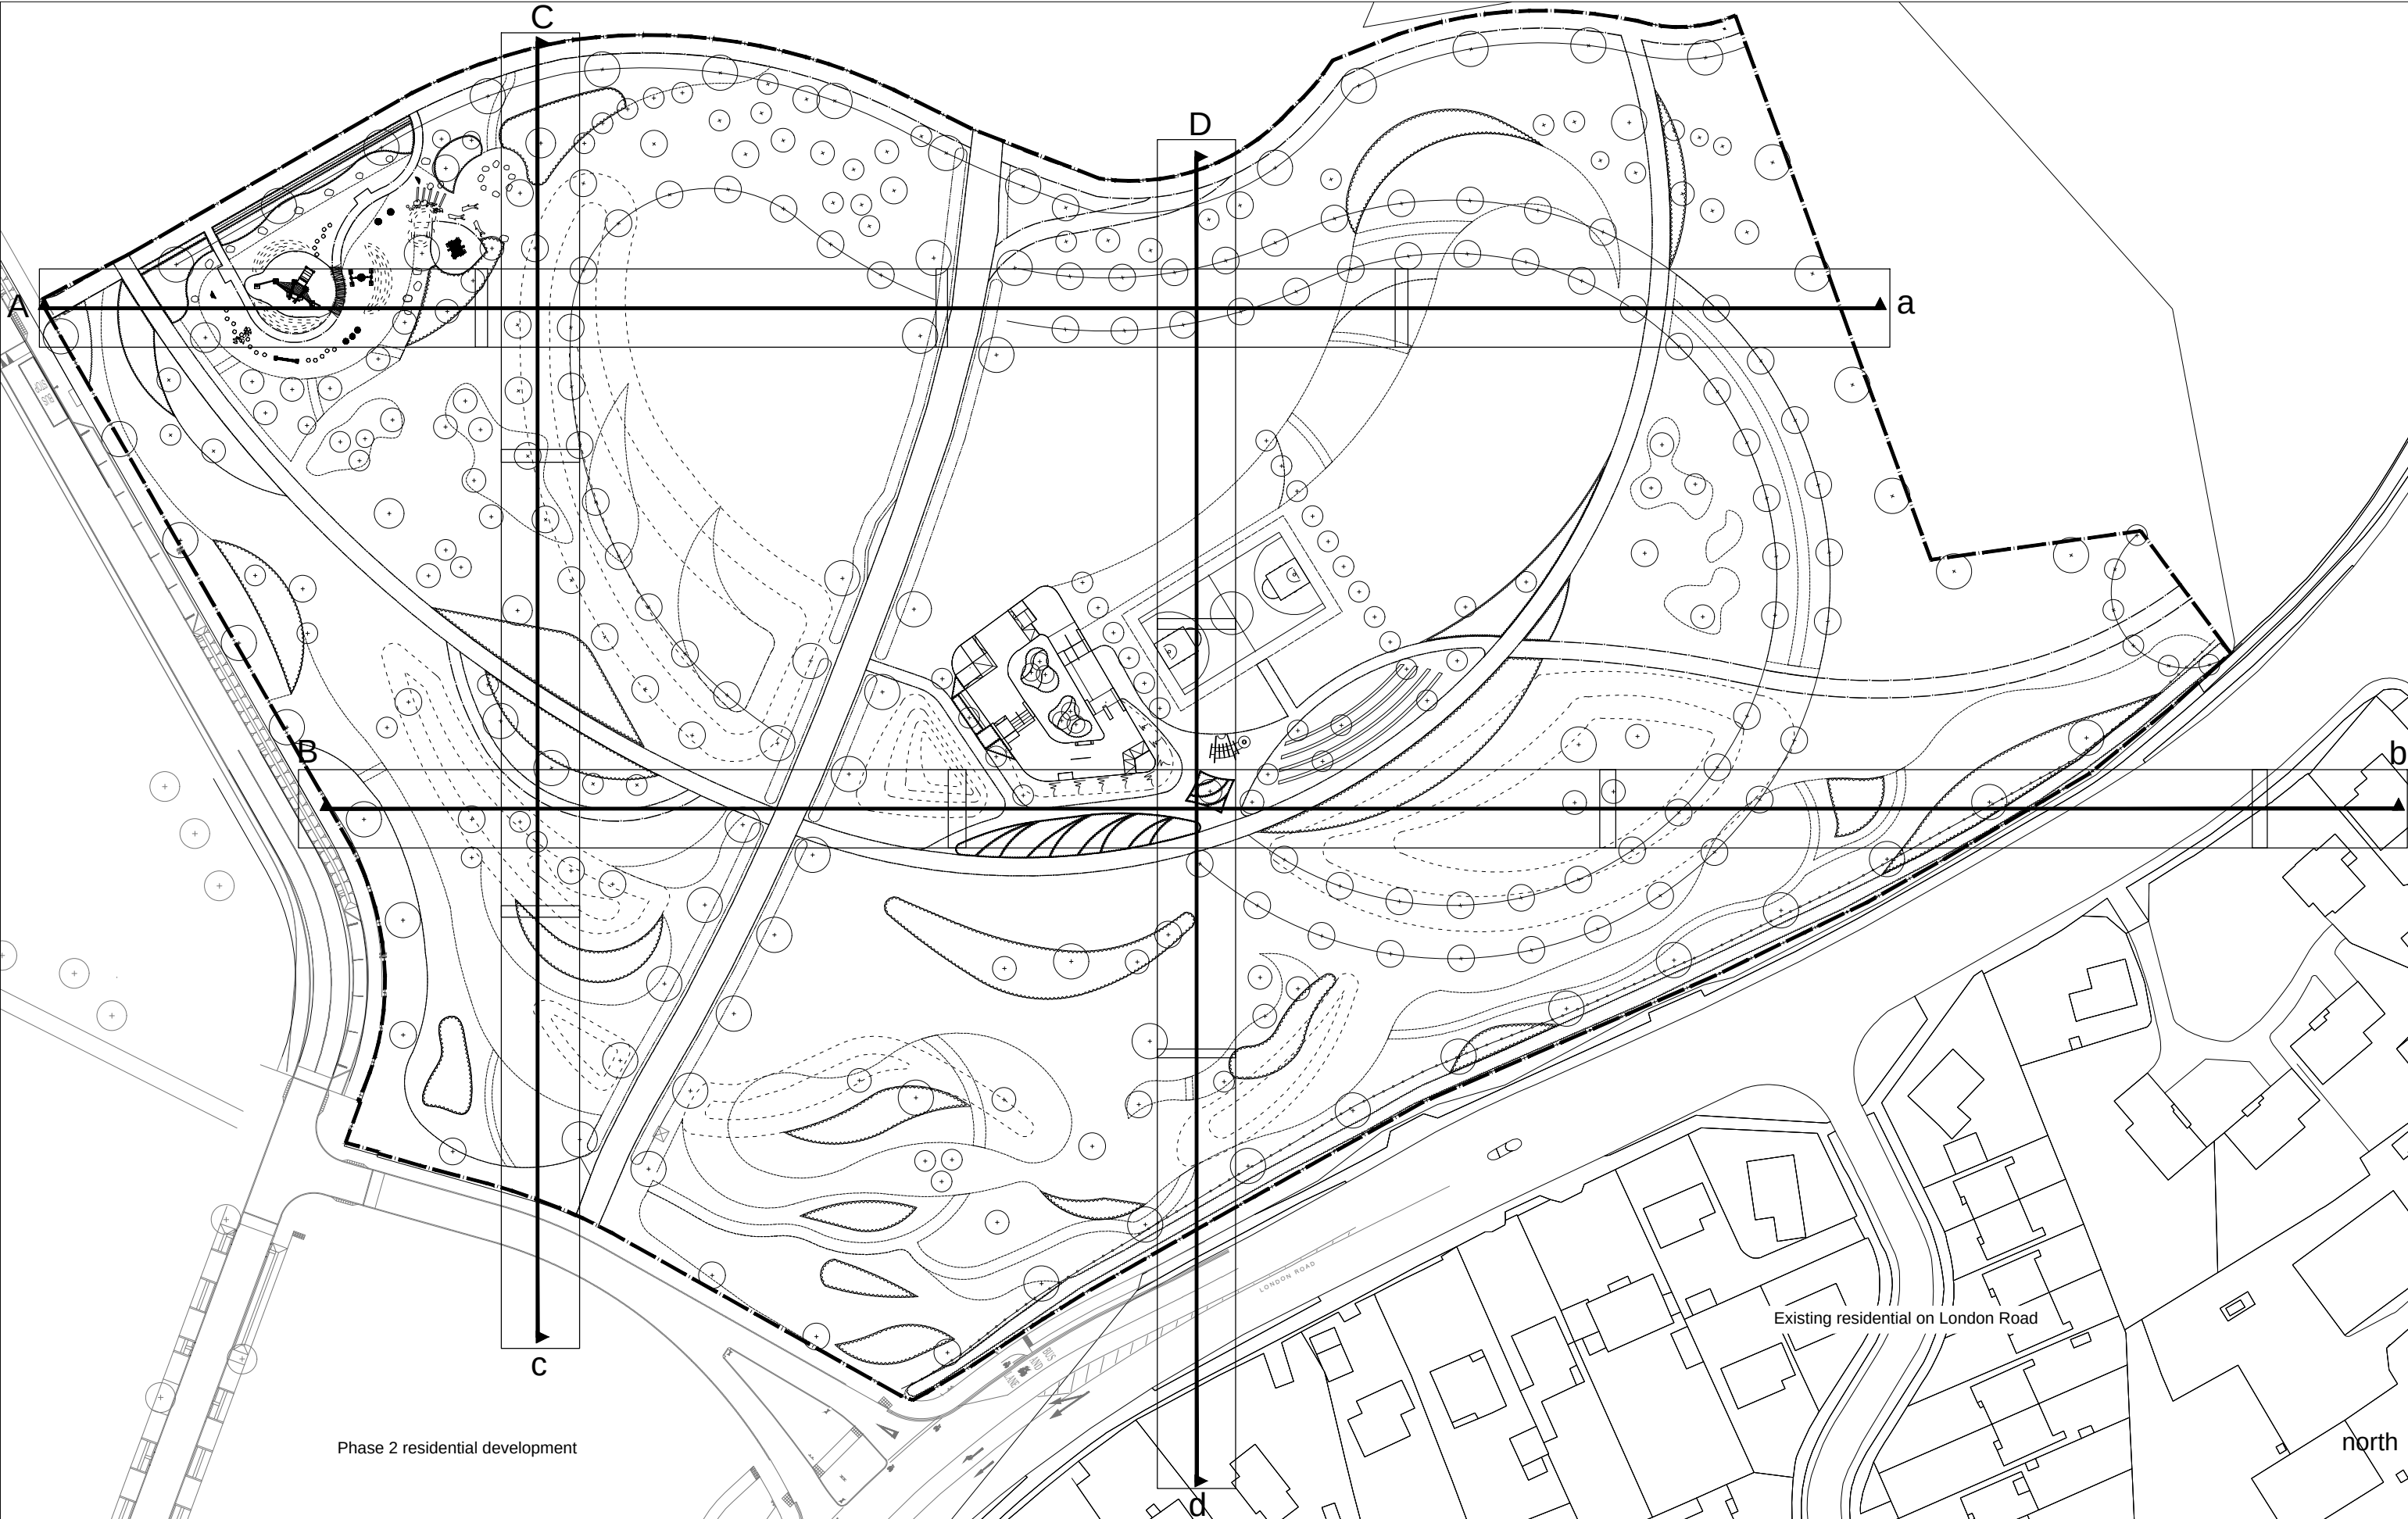

Notes

1. This drawing is the property of fabrik ltd. It must not be copied or reproduced without written consent.

2. Only figured dimensions are to be taken from this drawing. All contractors must visit site and be responsible for taking and checking all dimensions related to the works shown on the drawing.

Refer to fabrik drawings D2403_L.450-453 for Indicative Sections

Refer to fabrik drawing D2403_L.455 for Indicative Long Sections

01			17.11.16		Site wide plan amends following client comments		ah	
No.	Date	Revisions	No.	Reason			Name	
External References:								
• D2050 Berewood, Hampshire\Drawings\fabrik\Working\AutoCAD\ID2050 Town Park\ID2050 Town Park working rework.dwg								
• D2050 Berewood, Hampshire\Drawings\Engineer\Recvd-16-07-29 - Site Sections\Sections through design July2016 - Copy.dwg								
•								

Project

Town Park, Phase A, Berewood, Waterloooville for Grainger

Drawing

Section Location Plan

Scale	Date	Checked	Drawn
1:1000 @ A3	Nov '16	sg	ah
Drawing No.			Revision
D2403_L.454			01
☐ Preliminary	☐ Issued for Design/Information		
☒ Issued for Planning Approval	☐ Issued for Tender		
☐ Issued for Construction	☐ As Built		
Drawing sheet size - A3			
Copyright Reserved ©			

fabrik

Lenten House
16 Lenten Street
Alton
Hampshire
GU34 1HG

T : 01420 593250
E : alton@fabrikuk.com
W : www.fabrikuk.com