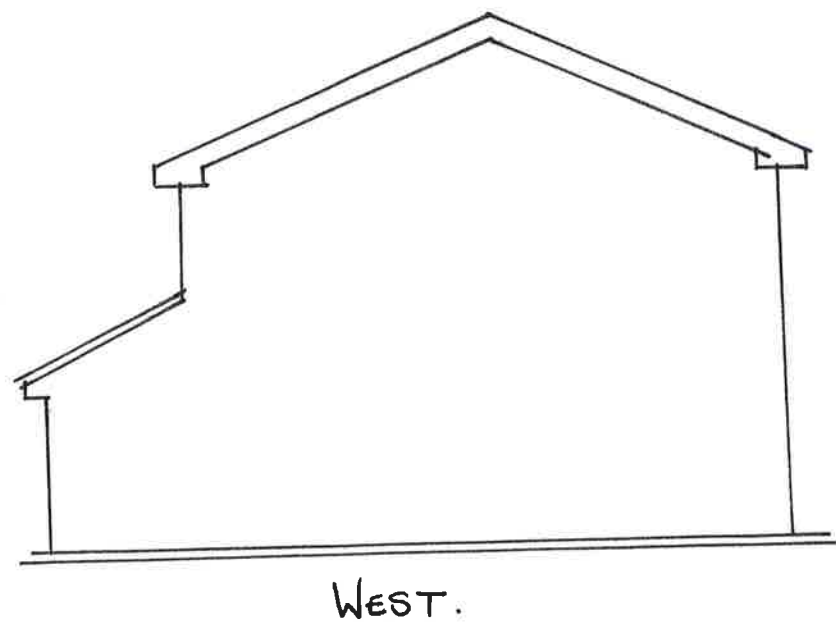
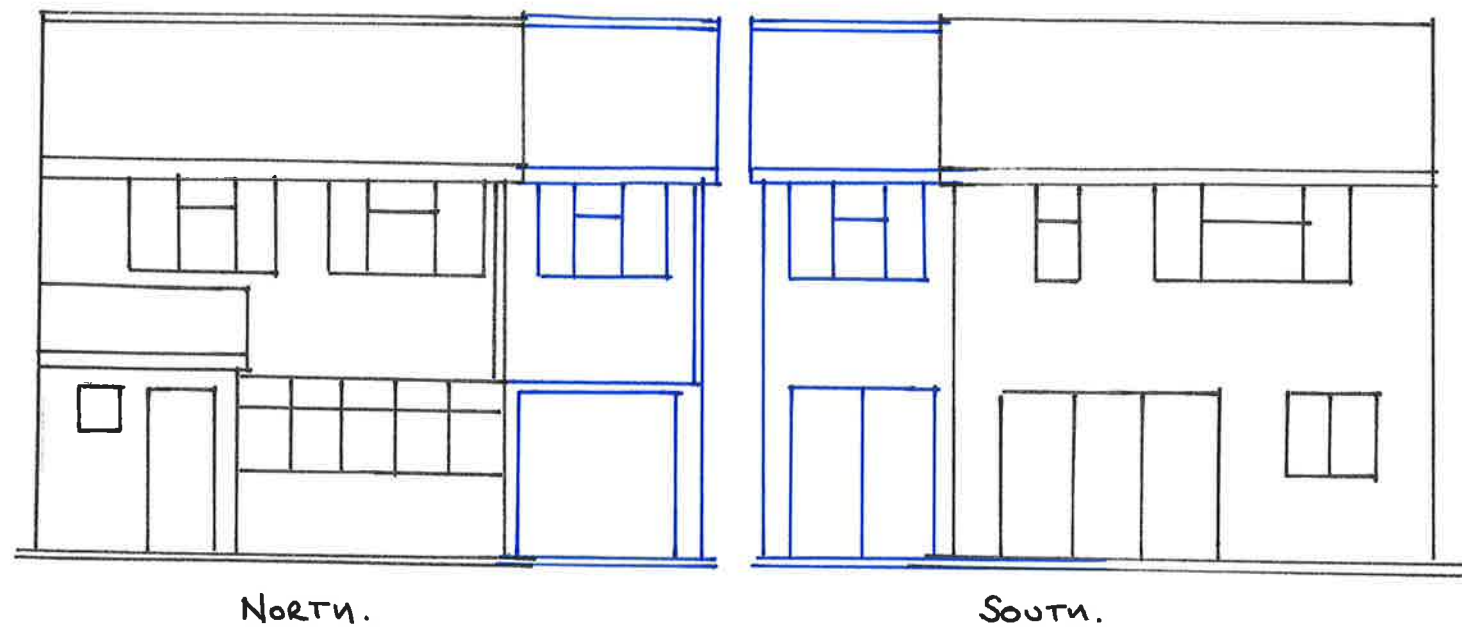


Scheme	Wraysbury Park Drive
Title	Proposed Elevations
Date	Oct 2021
Scale	1:100