





1:500 Proposed Site Plan

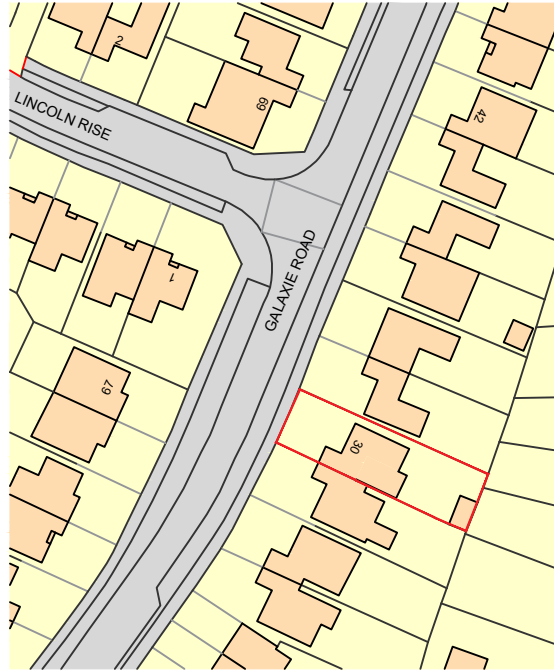


Ordnance Survey, (c) Crown Copyright 2021. All rights reserved. Licence number 100022432

1:1250 Proposed Site Plan


Site boundary

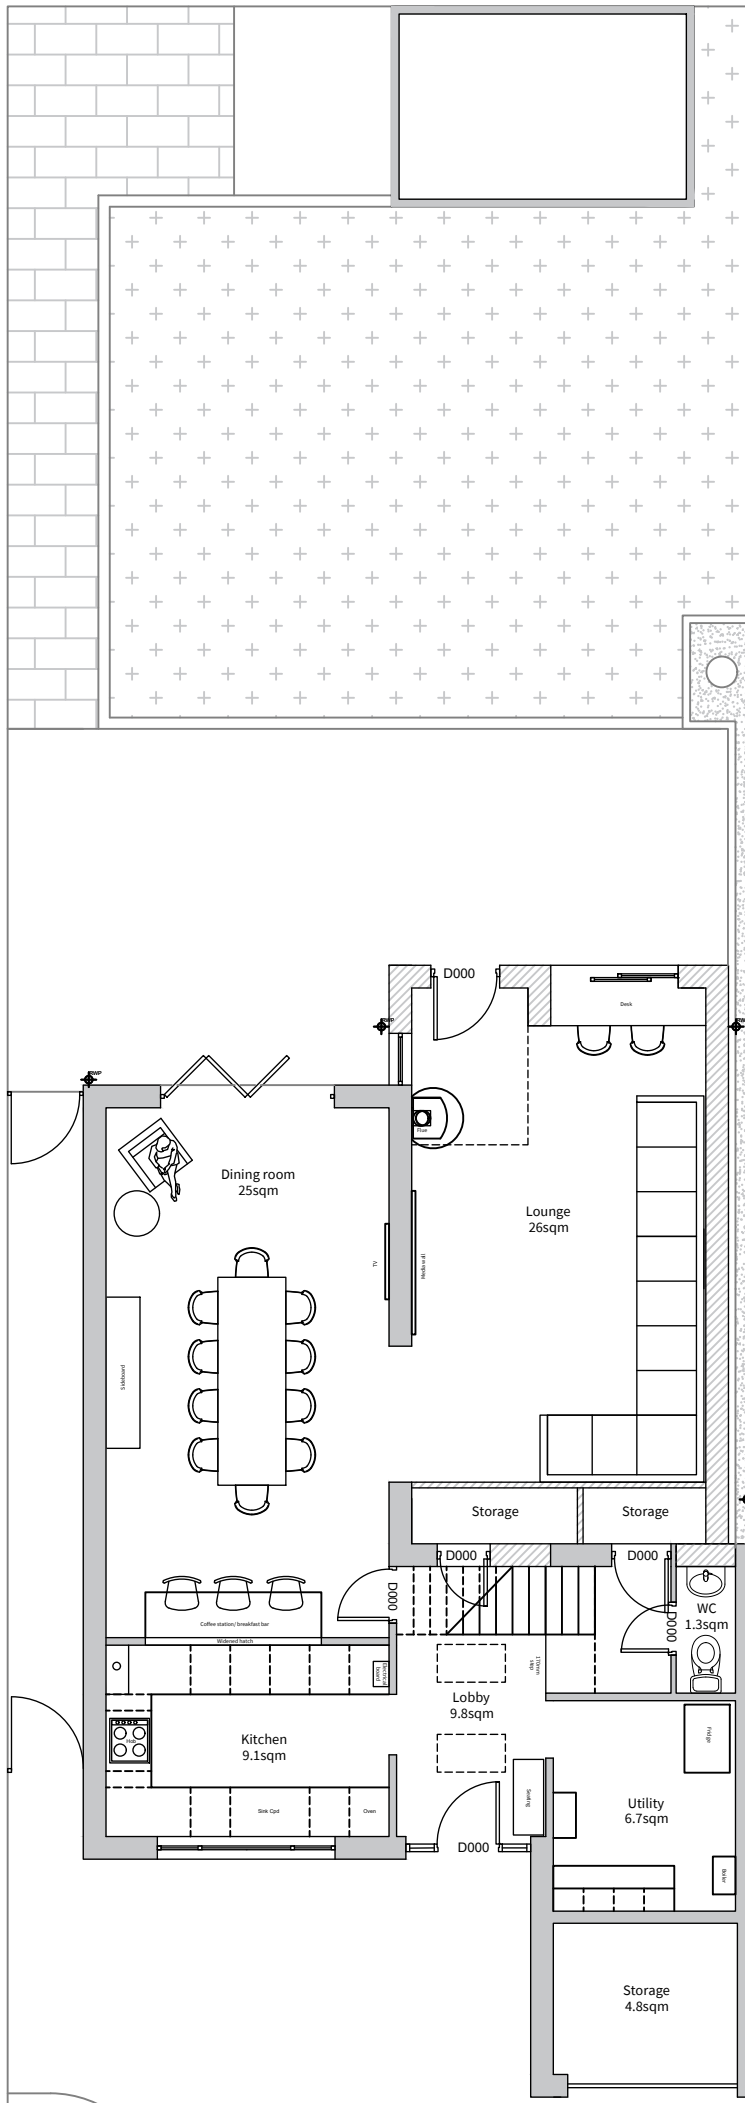


Proposed Ground Floor Plan
0 1m 2m 3m

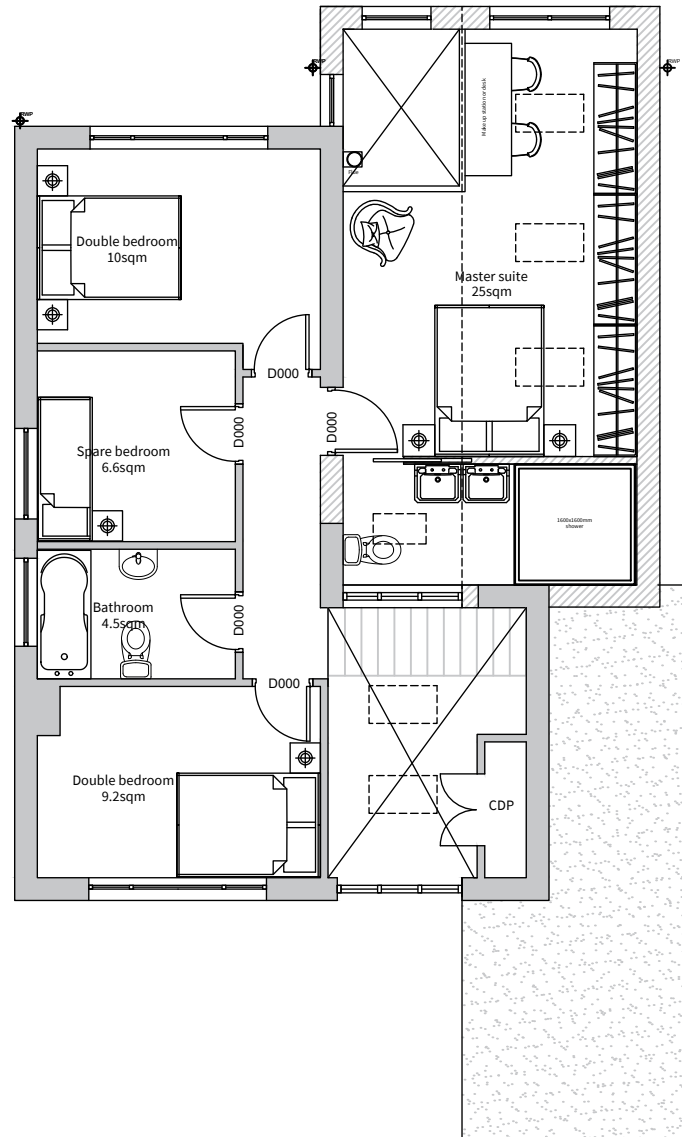


Proposed First Floor Plan
0 1m 2m 3m

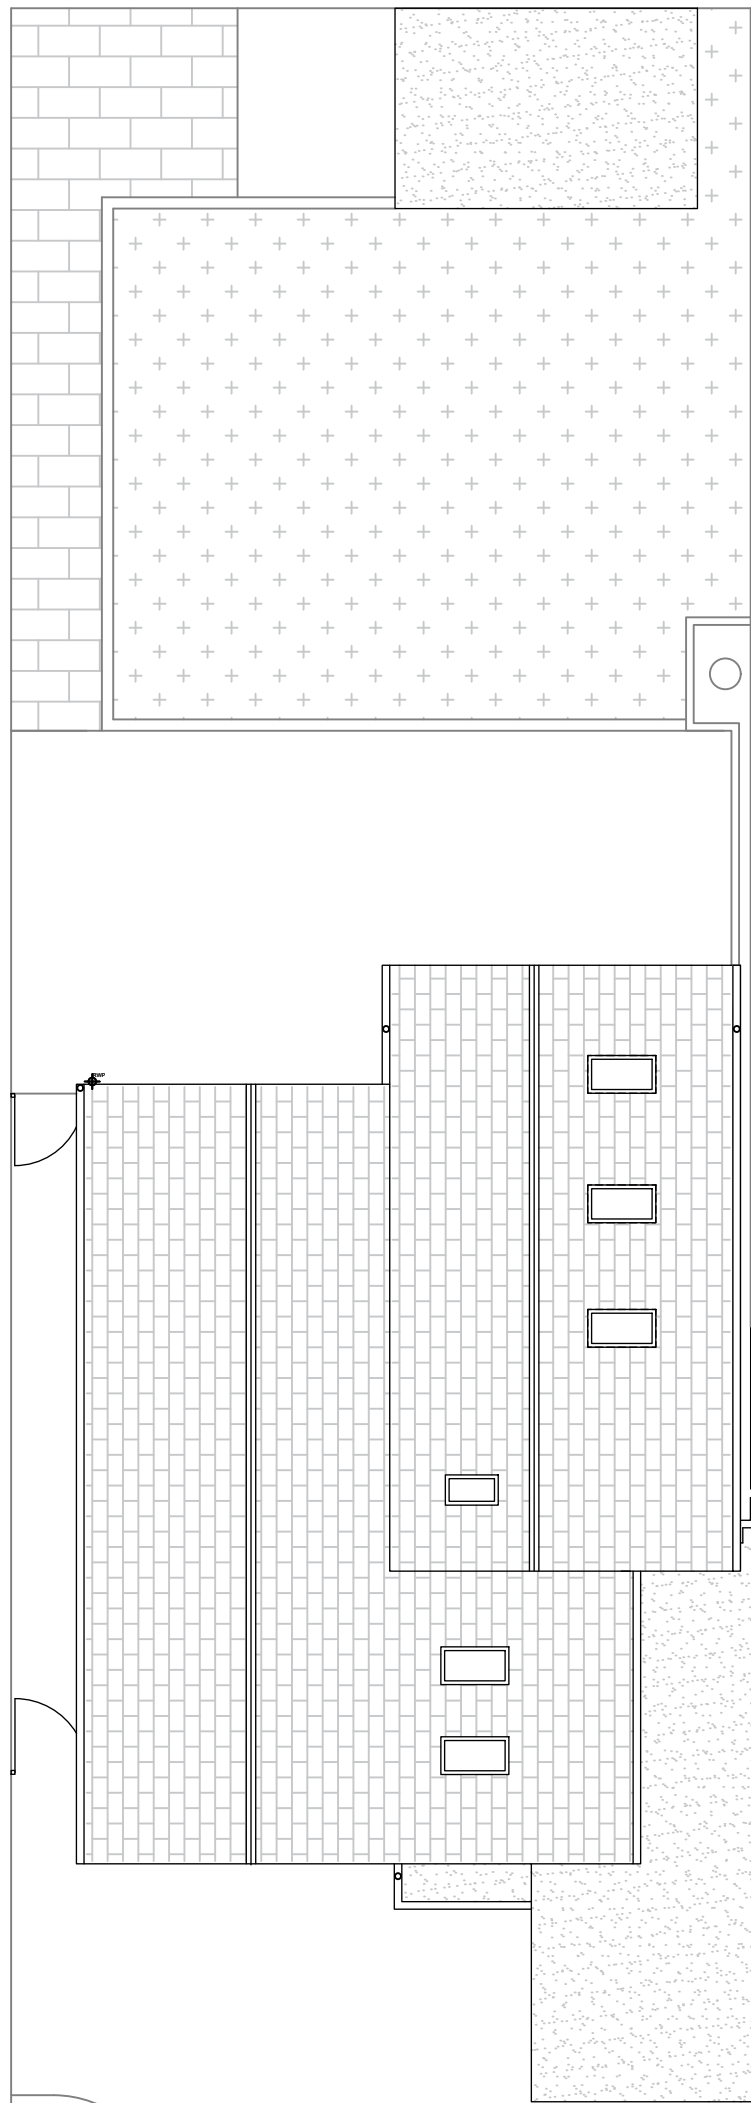


Proposed roofplan
0 1m 2m 3m

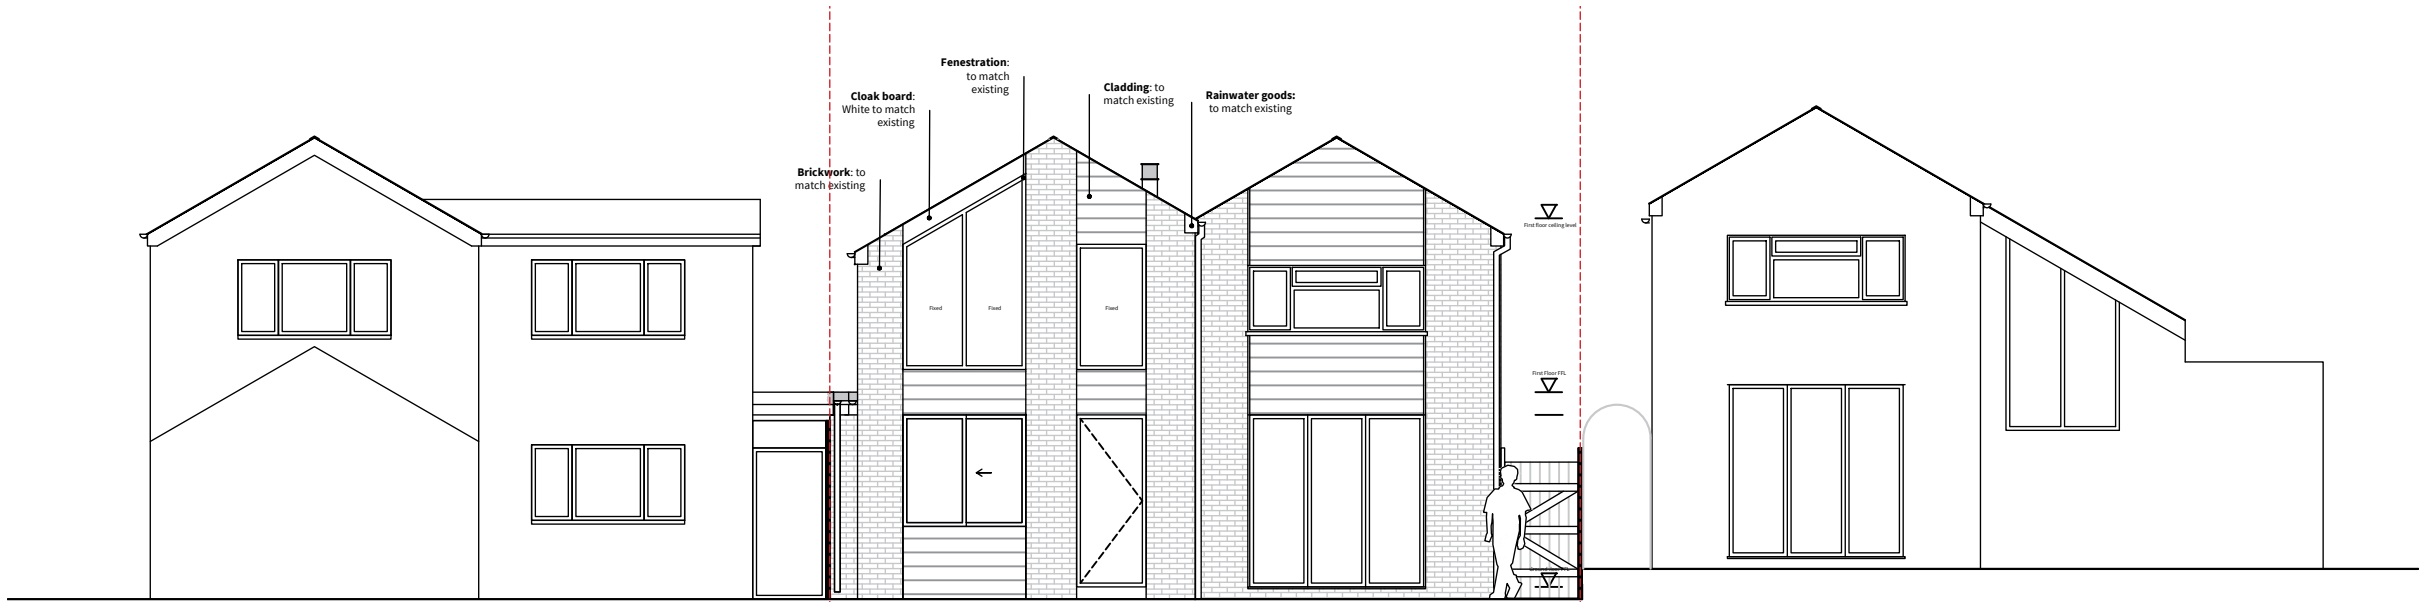


Proposed South-East elevation
0 1m 2m 3m

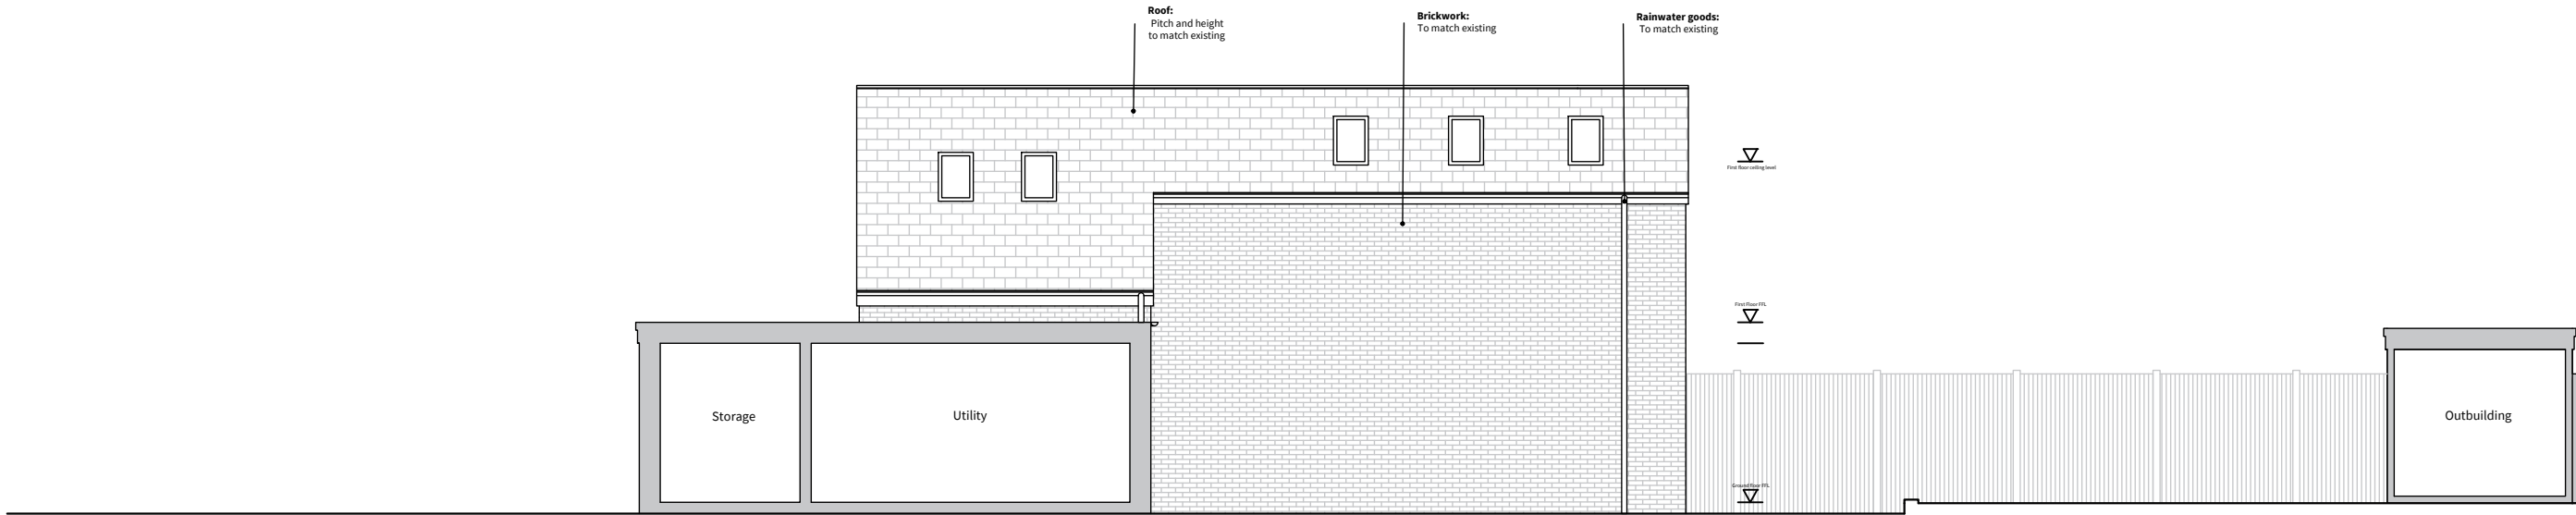

Proposed South -West elevation
0 1m 2m 3m

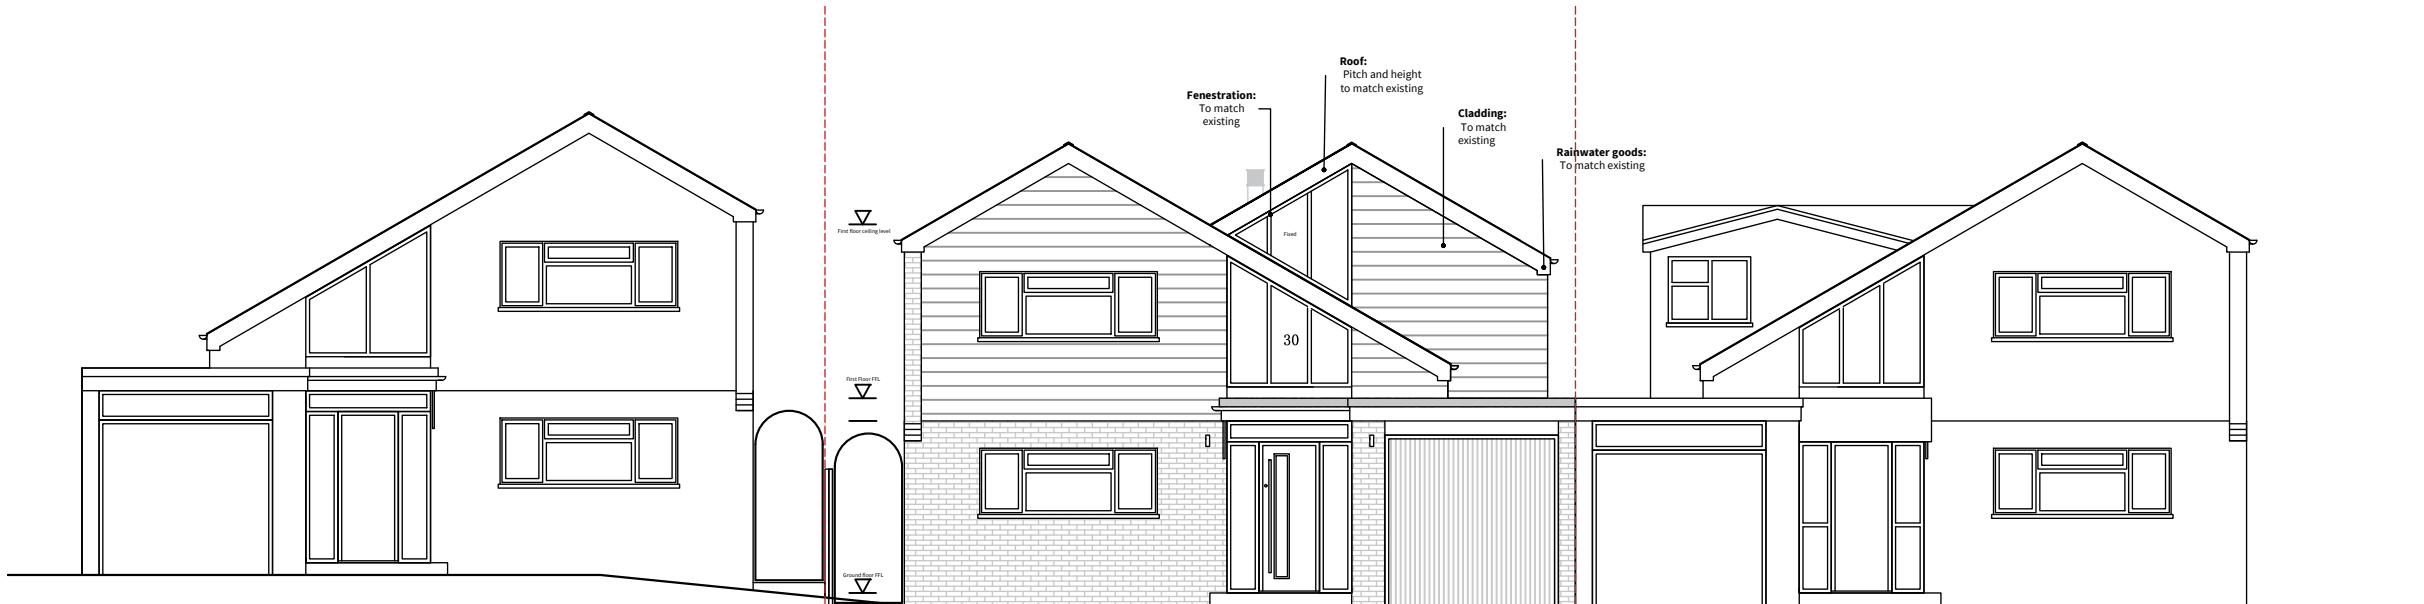

Proposed North-West elevation
0 1m 2m 3m

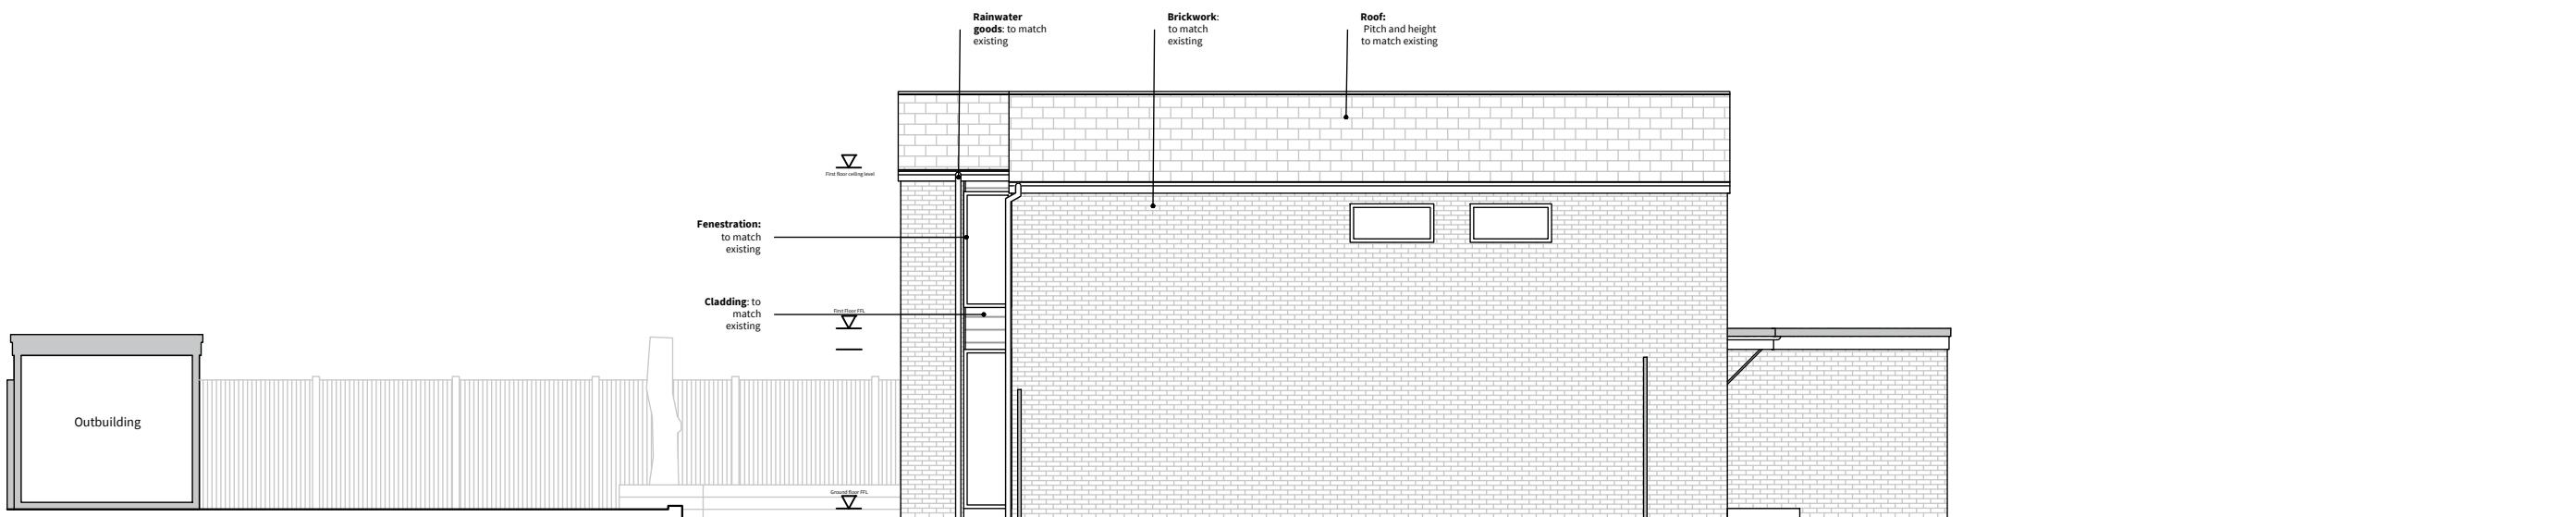

Proposed North -East elevation
0 1m 2m 3m