


PROPOSED REAR EXTENSION AND LOFT ALTERATIONS.

18 WARFIELD CRESCENT, WATERLOOVILLE

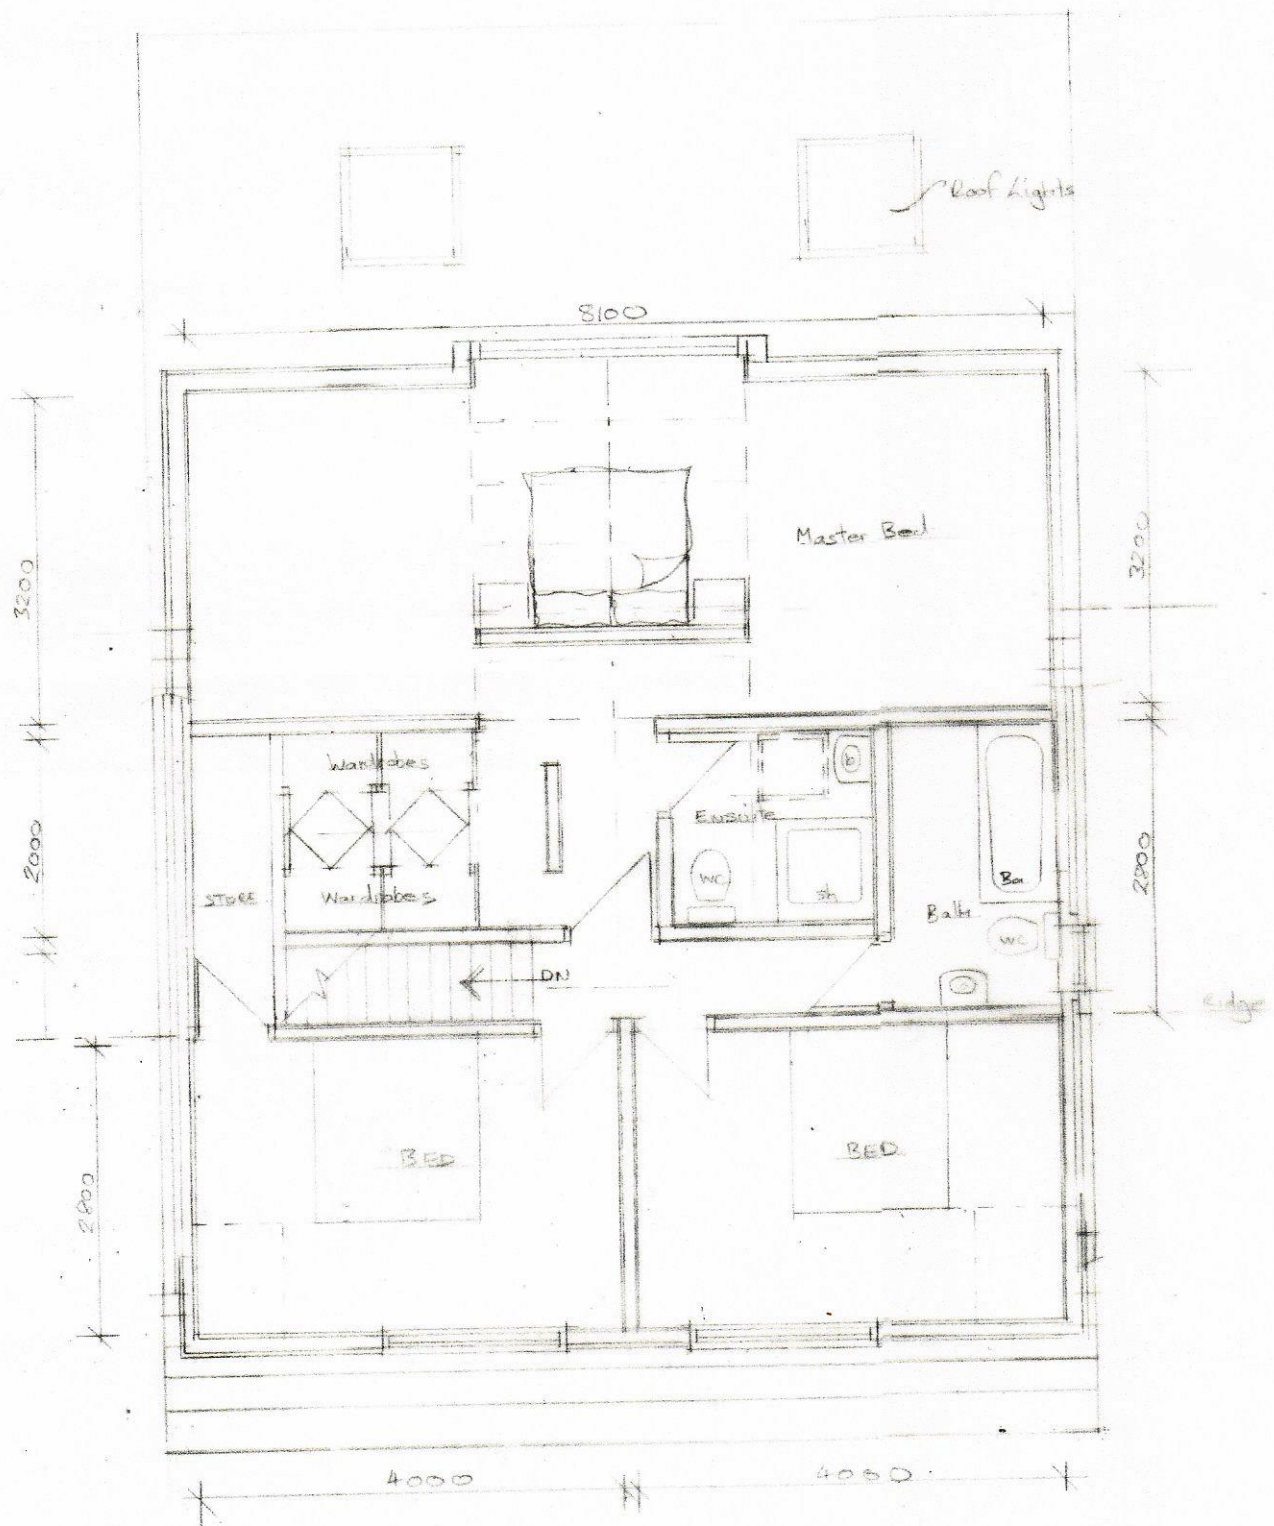

PROPOSED FIRST FLOOR PLAN 1:50 R/A