



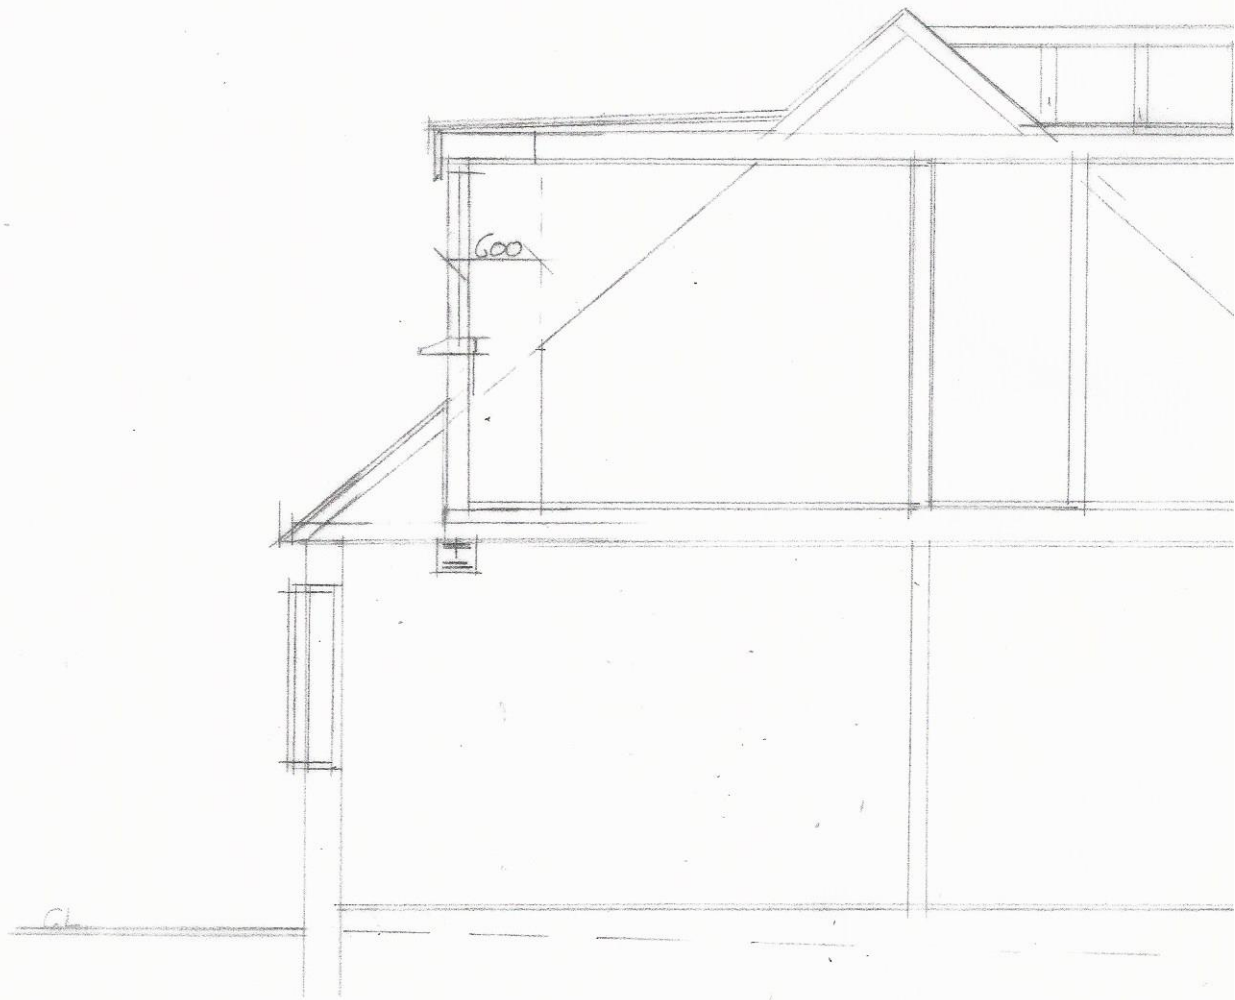

SECTION A-A

PROPOSED REAR EXTENSION AND LOFT ALTERATIONS

18 WARFIELD CRESCENT, WATERLOOVILLE

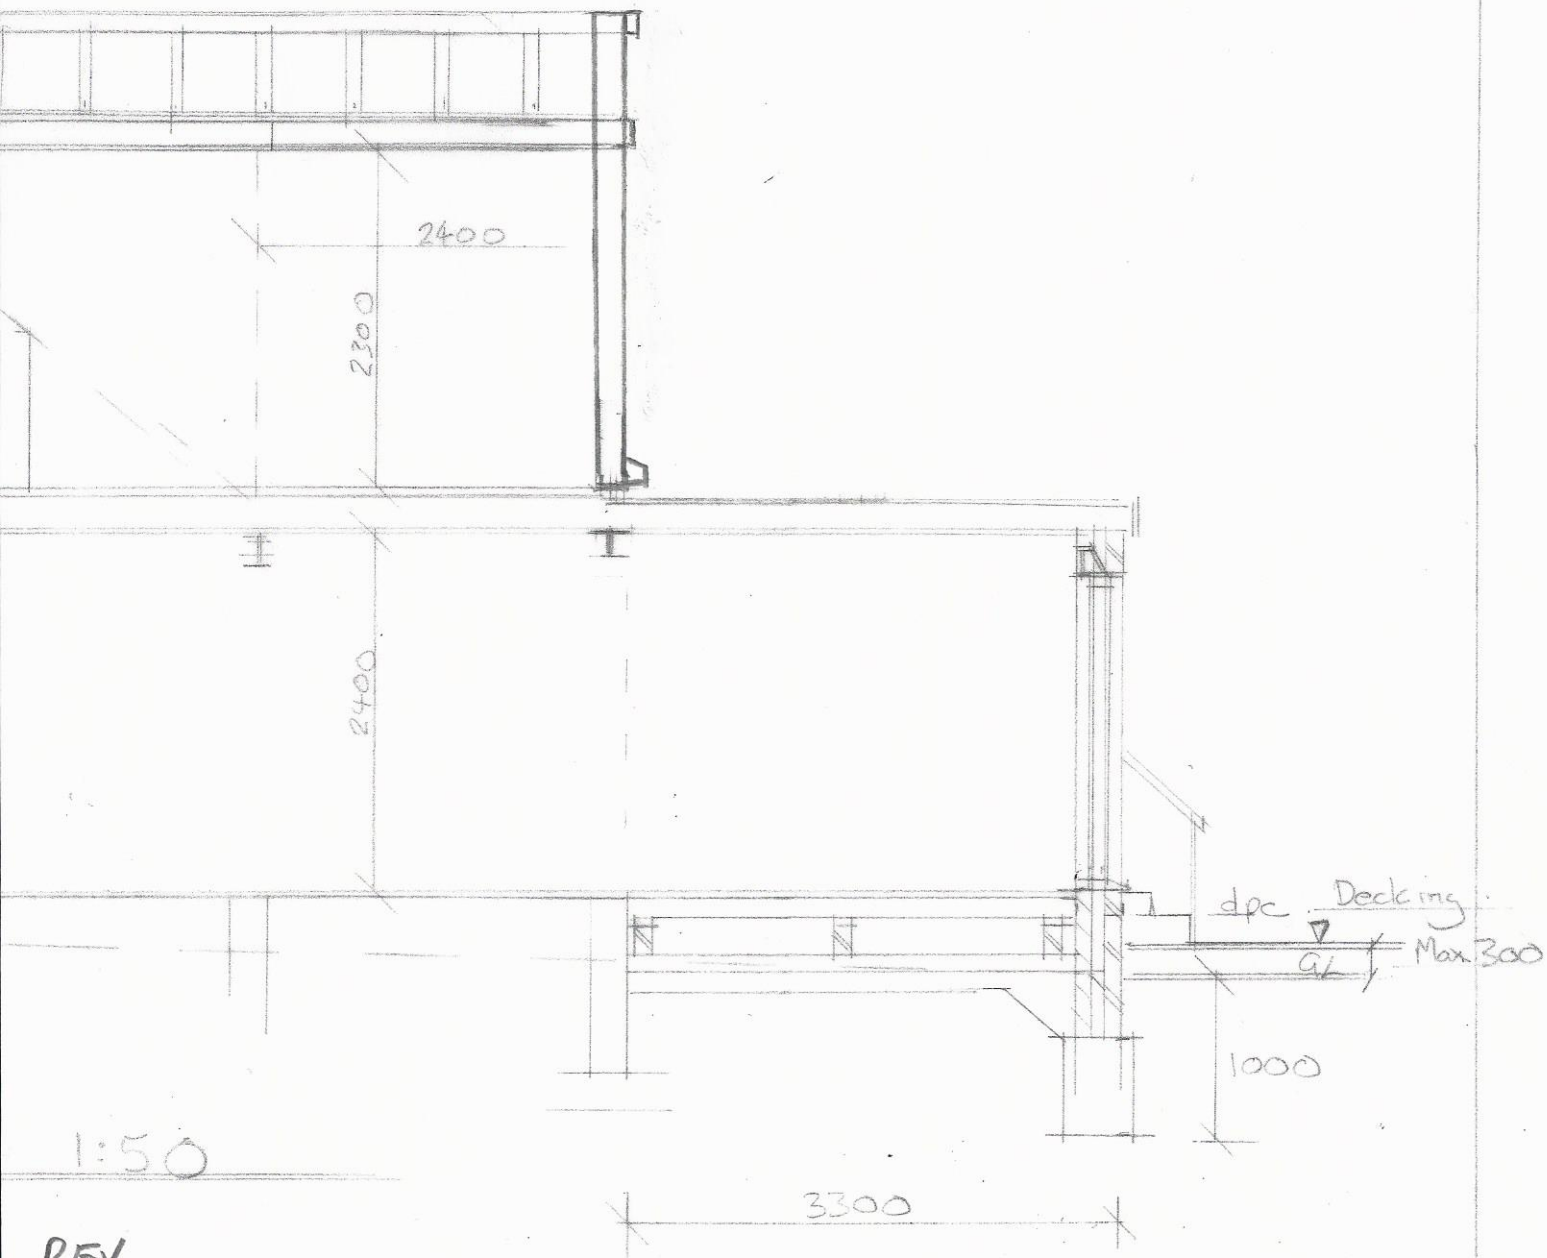

REV

D