
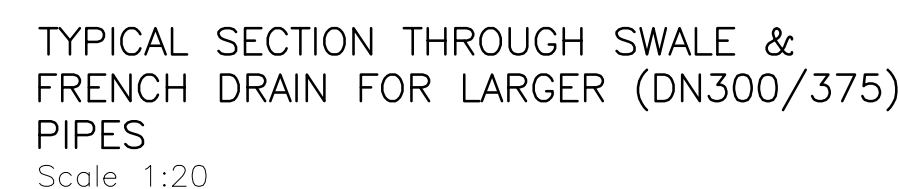
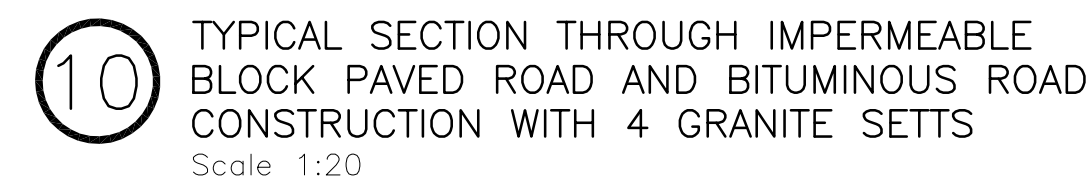
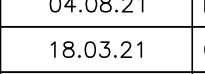


* CBR value obtained to be confirmed by in-situ testing.

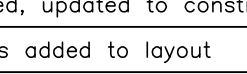

CONSTRUCTION			
D	04.08.21	Drawing amended, updated to construction	KTG
C	18.03.21	Client comments added to layout	KTG
B	13.01.21	Paving and drainage amended	KTG
A	09.03.20	Section through swale/trench drain for larger pipes added	KTG
REV. No.	DATE	DESCRIPTION	INITIALS
Client		 	
Project		Manor Farm Bedhampton Ipsom Court, 24 The Quadrant, Abingdon Science Park, Oxon, OX14 3YS Tel: 01235 555173 Fax: 01235 523226	
Title		Scale 1:20@A1 Checked KTG	Date Mar'20 Drawn KTG
Road and swale construction details		Drawing No. 5992:25 Rev D	