


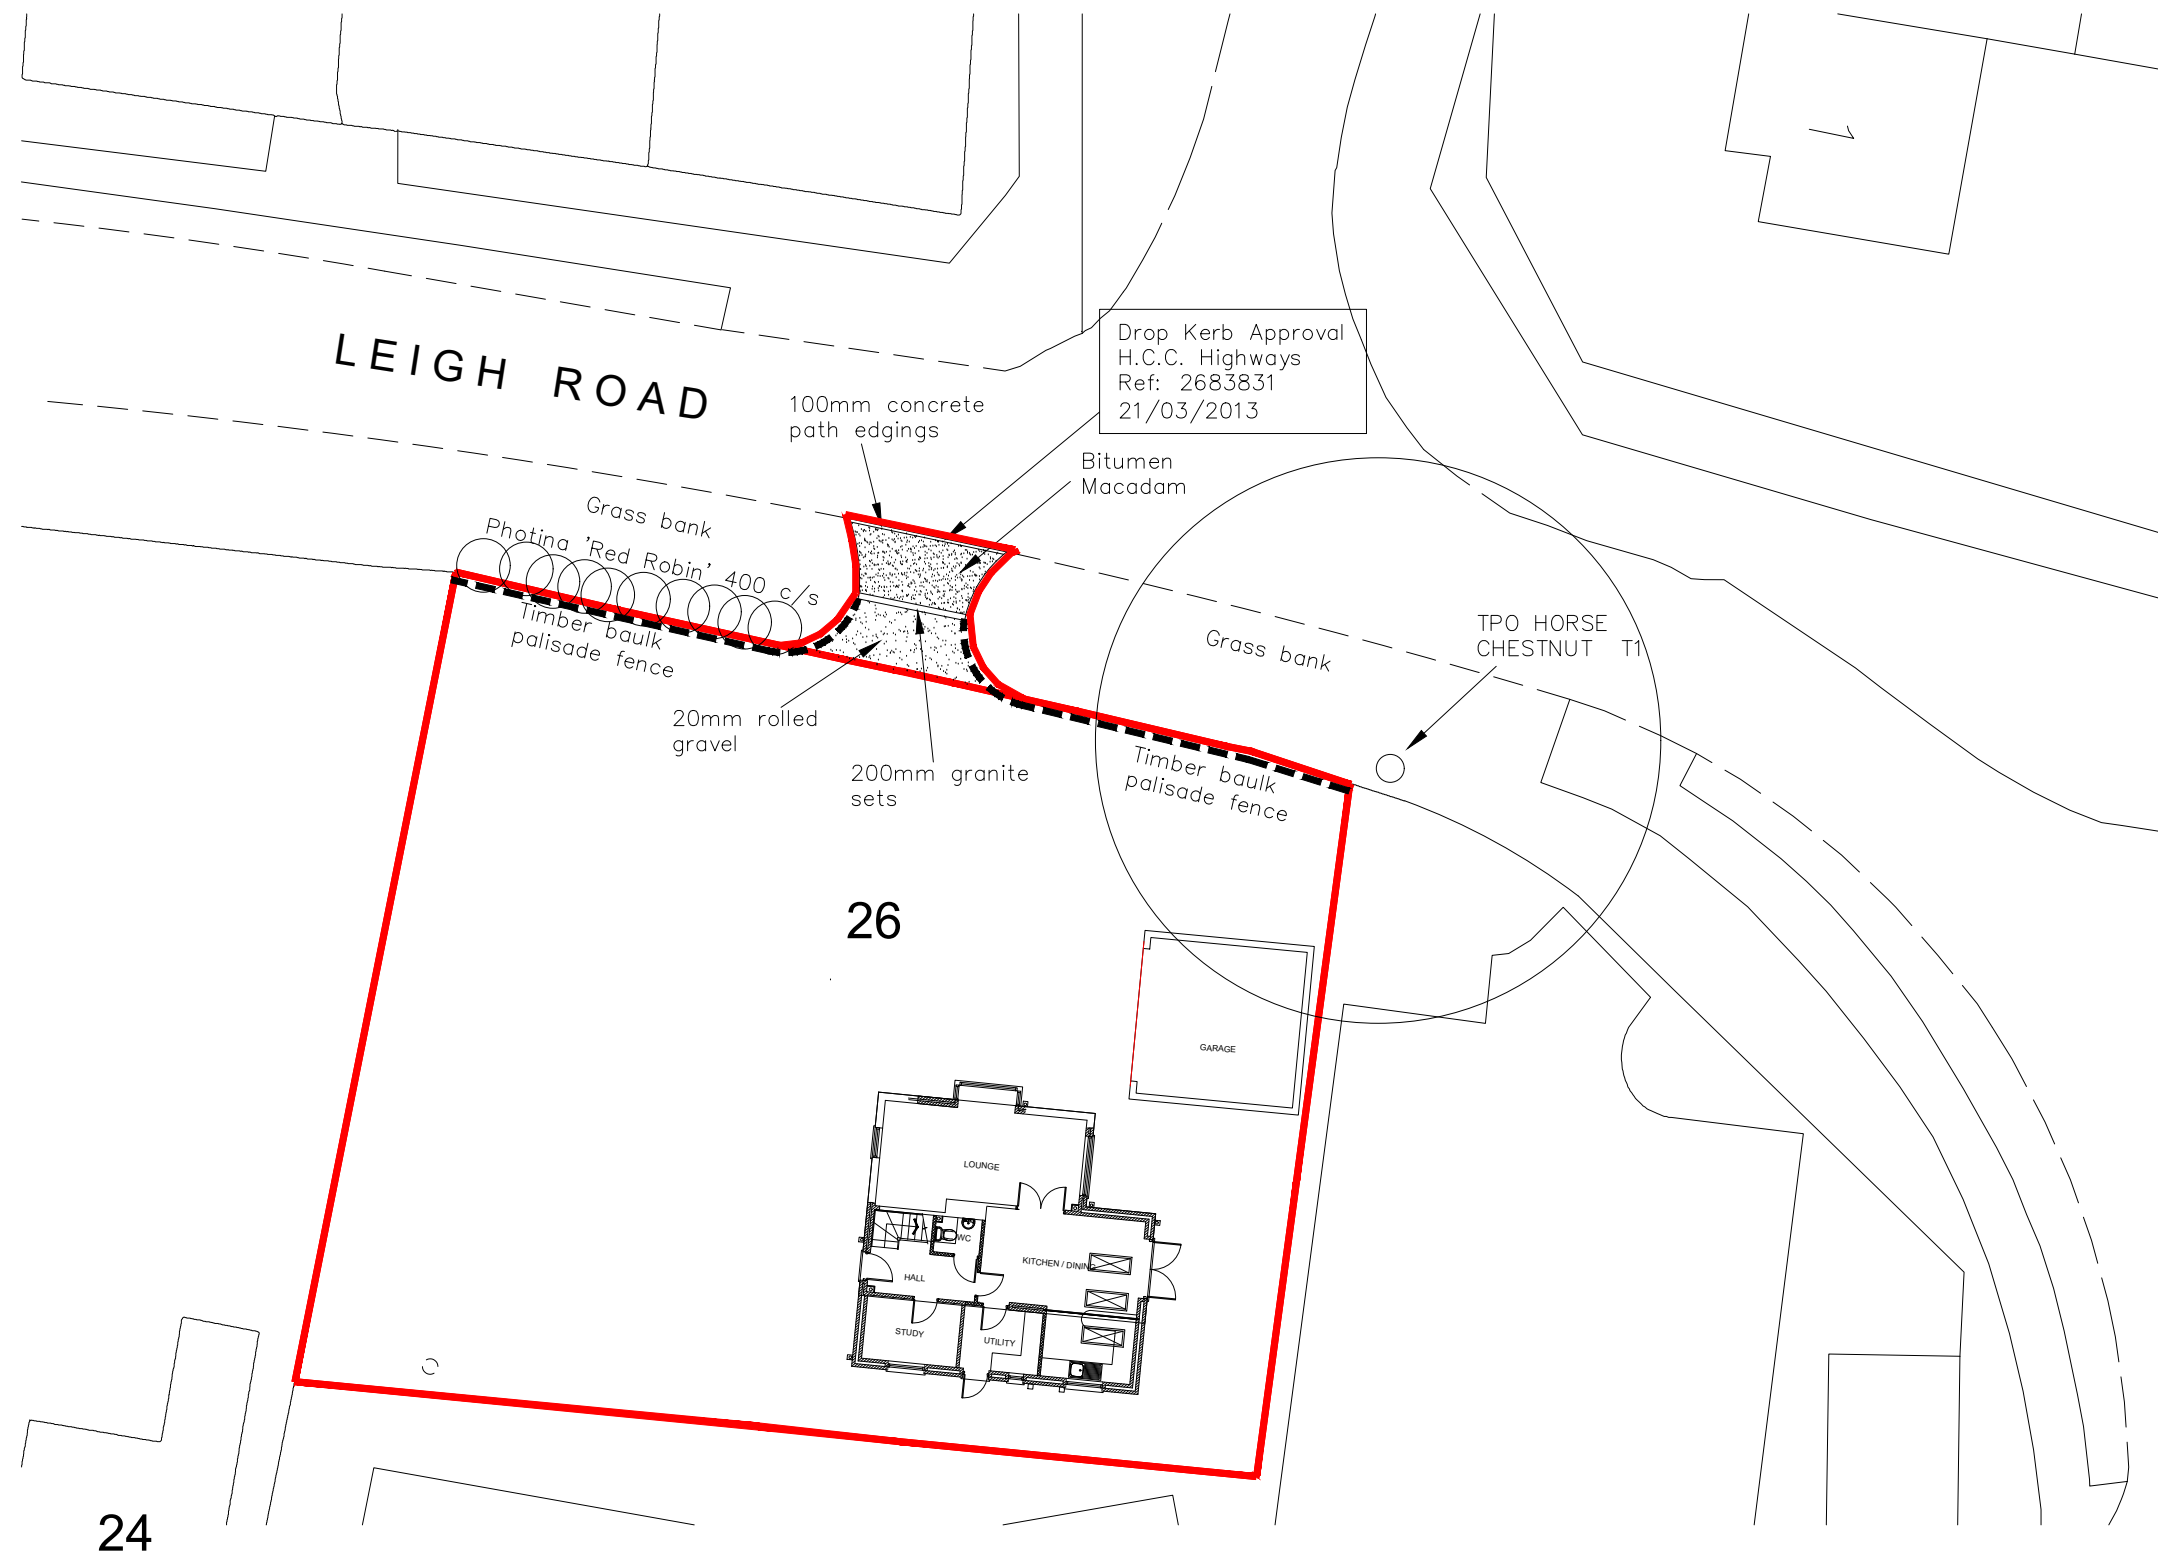

26 Leigh Road,
Havant,
PO9 2ET

SITE PLAN – DoC – APP/14/00244 – Cond 9.

Revisions
a) Crossover Details added. 28/10/28
b)
c)
d)

CAD
Critchley Architecture And Design Ltd.
Contact: 02392 474 919 | info@caad.online
The Old Brewery, 15E South Street, Havant, PO9 1BU



Scale A1=1:125, A3=1:250
Drawn MHC
Date 27/10/20

1645-131 A

50m

100m