


Existing North

Proposed North

n

North

1 : 200

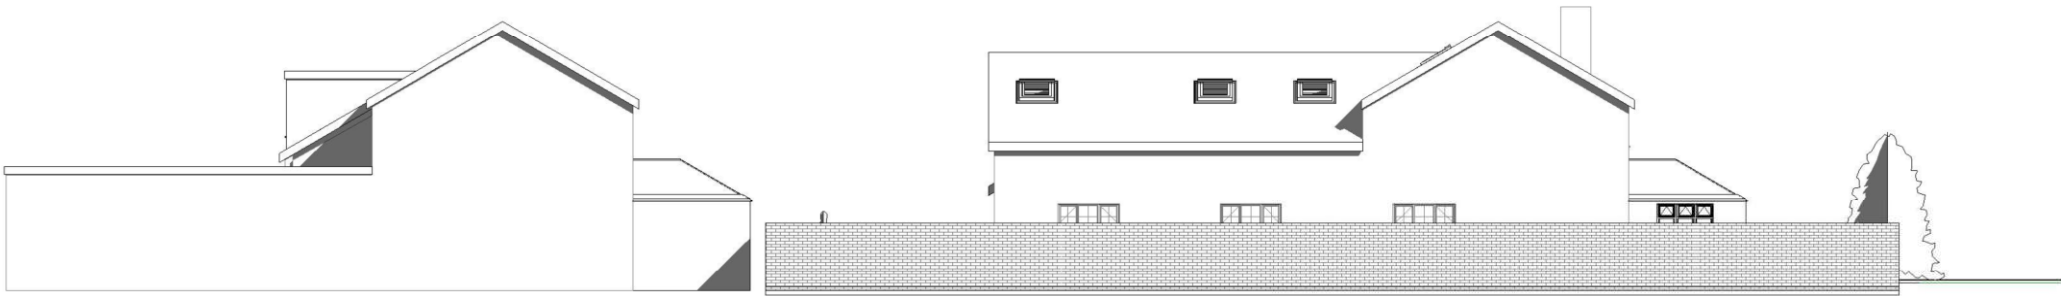


Proposed South

Existing South

s

South

1 : 200

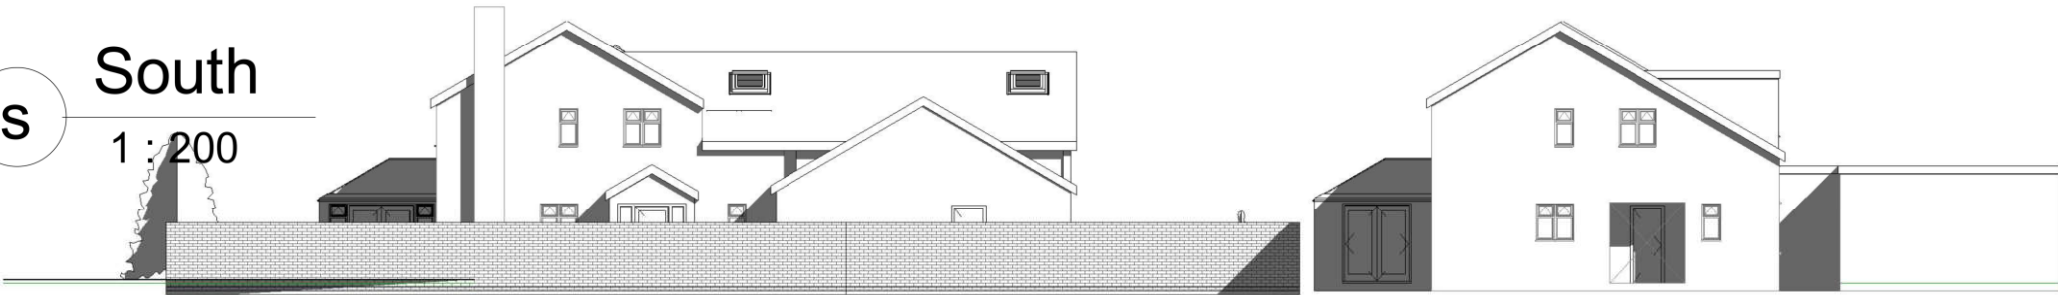

1:500										100
1:200										20
1:100										10
1:50										5