


Do not scale this drawing except for planning application purposes  
All dimensions must be verified on site prior to construction  
This drawing is copyright of Cover Storey Architects LLP

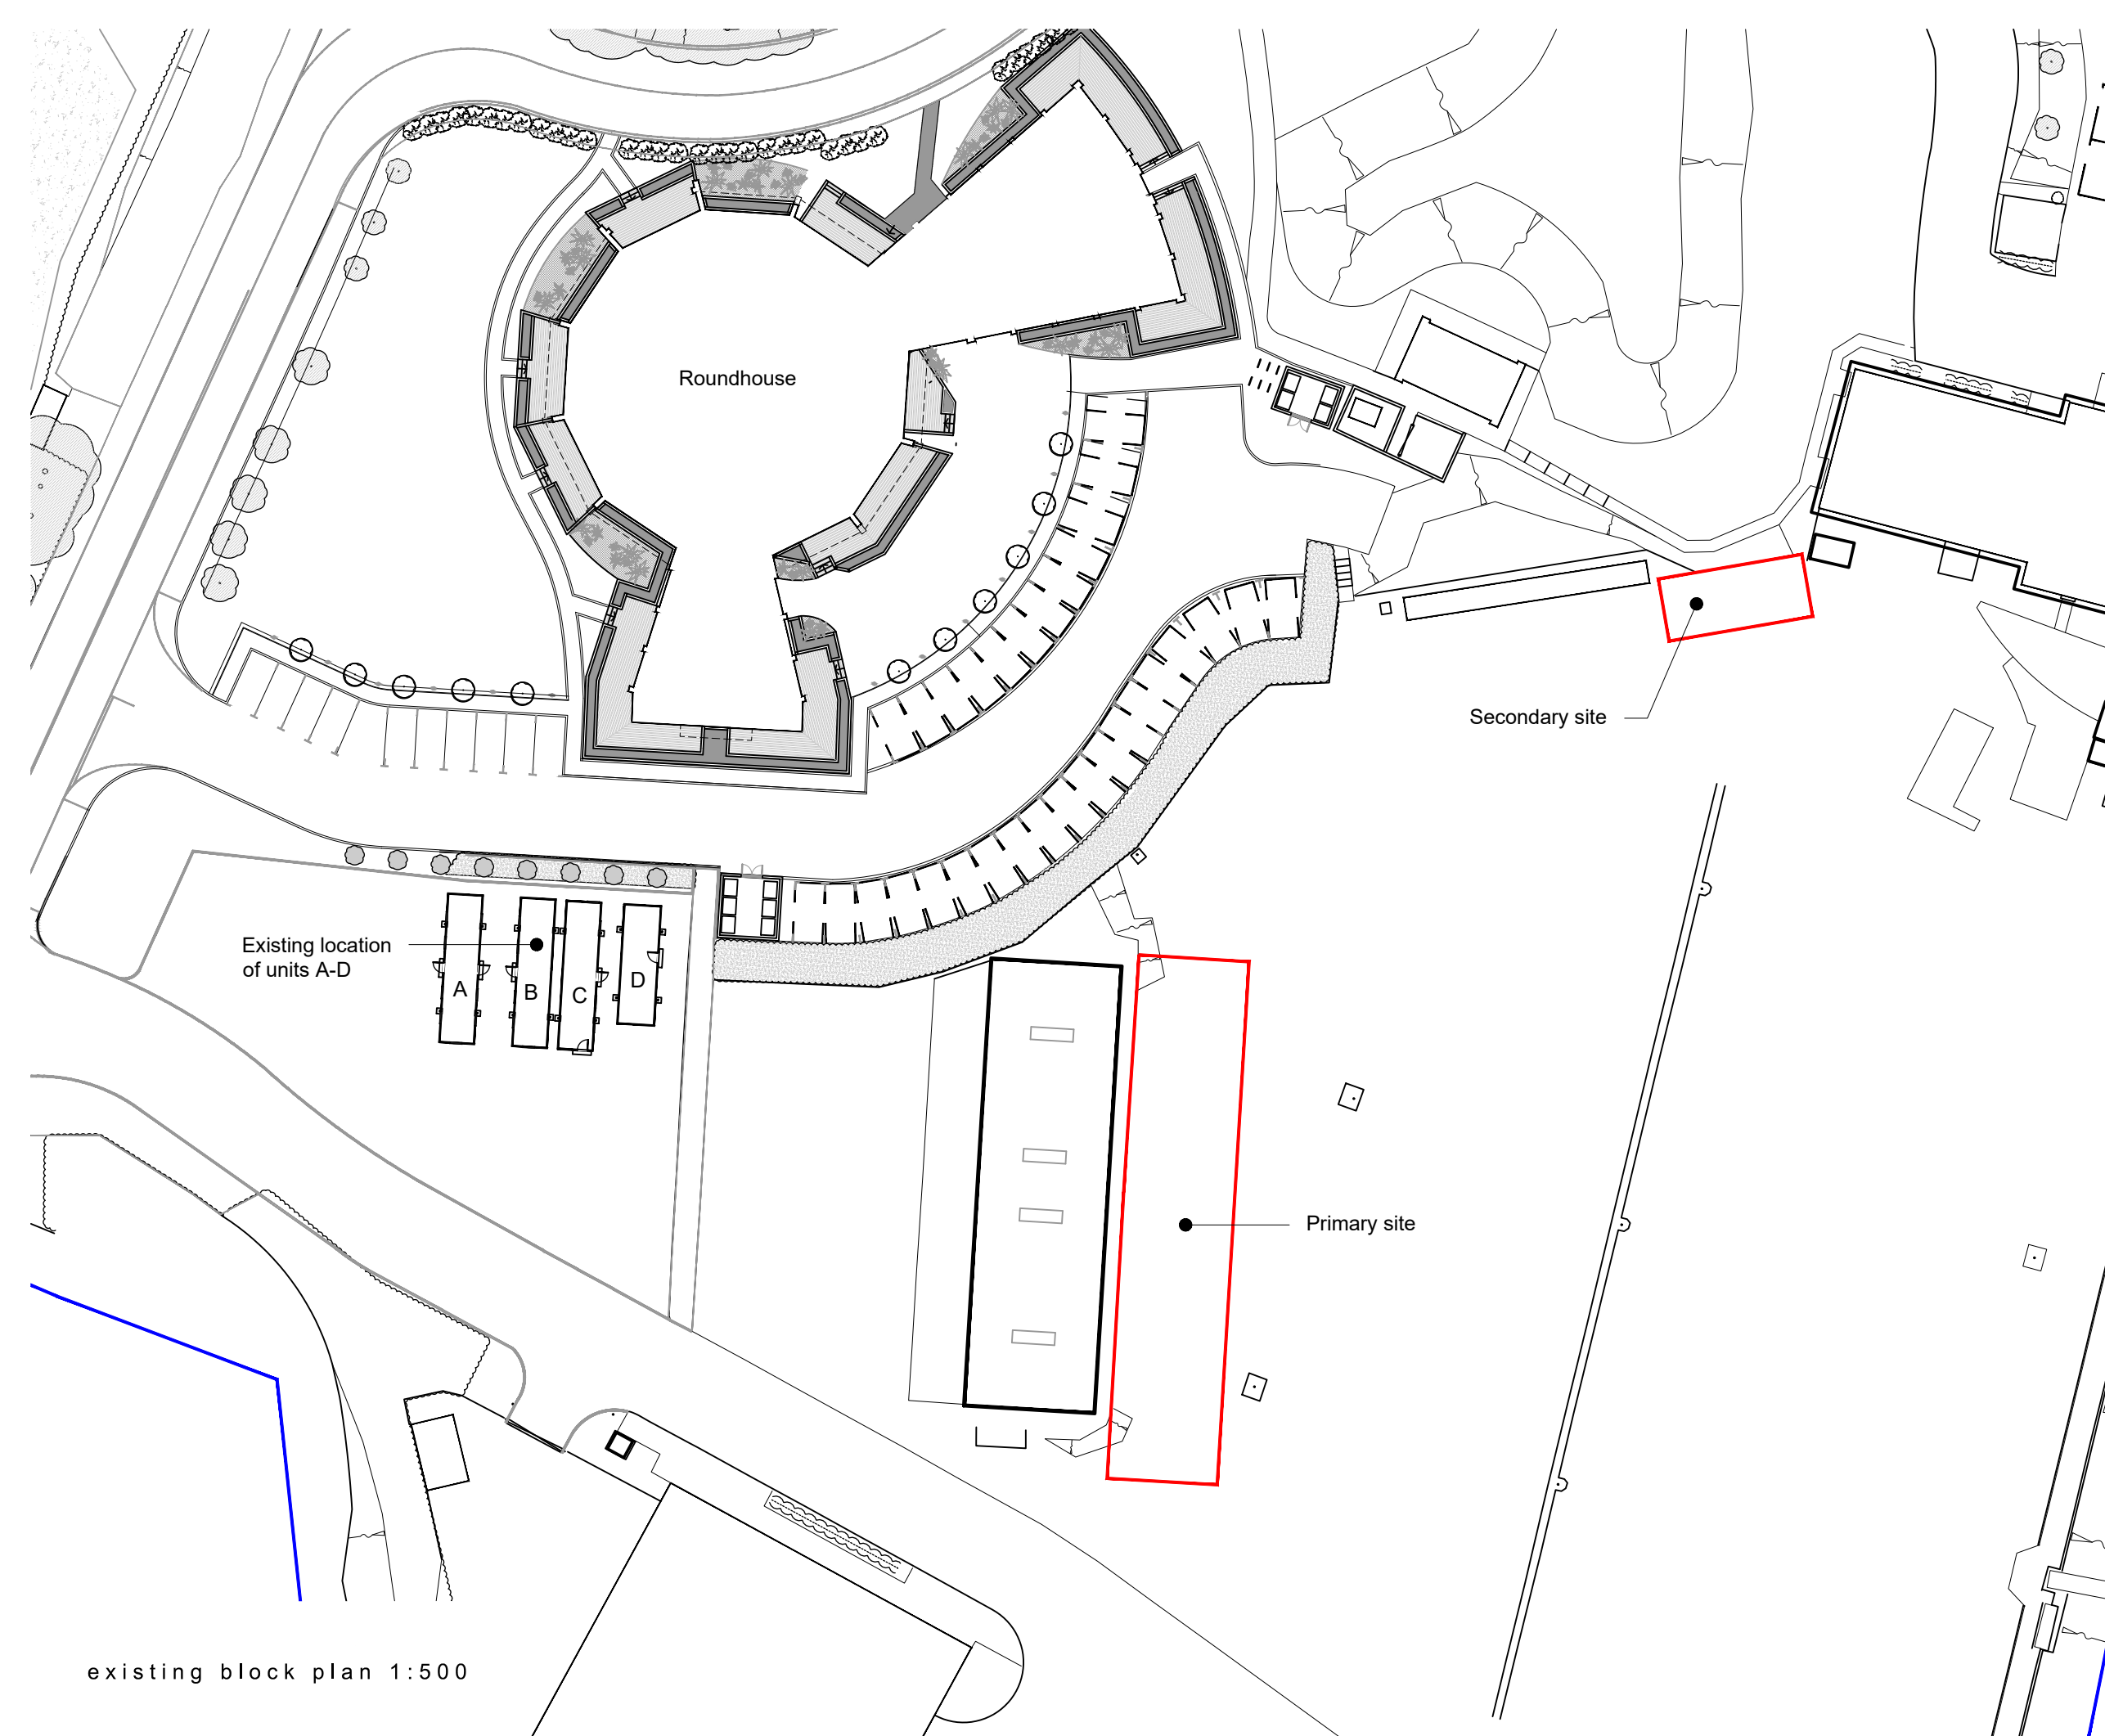

existing block plan 1:500

|     |                |    |     |          |
|-----|----------------|----|-----|----------|
| -   | PLANNING ISSUE | SW | DS  | 06.08.21 |
| REV | DESCRIPTION    | BY | CHK | DATE     |

# Cover Storey

## Architects

Cover Storey Architects LLP      The Studio, 18 St Georges Avenue, Havant      PO9 2RX  
Tel. 02392 006266      info@coverstorey.co.uk      www.coverstorey.co.uk

|             |             |           |
|-------------|-------------|-----------|
| Project no: | Drawing no: | Revision: |
| 21004       | V02-100     | -         |

|                                              |                     |            |                  |        |          |             |             |           |
|----------------------------------------------|---------------------|------------|------------------|--------|----------|-------------|-------------|-----------|
| Project name:                                | Drawing name:       | Scale @ A3 | Drawn / Checked: | Date:  | Status:  | Project no: | Drawing no: | Revision: |
| Temporary Office & Community Unit Relocation | Existing Block Plan | 1:500      | SW / DS          | MAR 21 | PLANNING | 21004       | V02-100     | -         |