




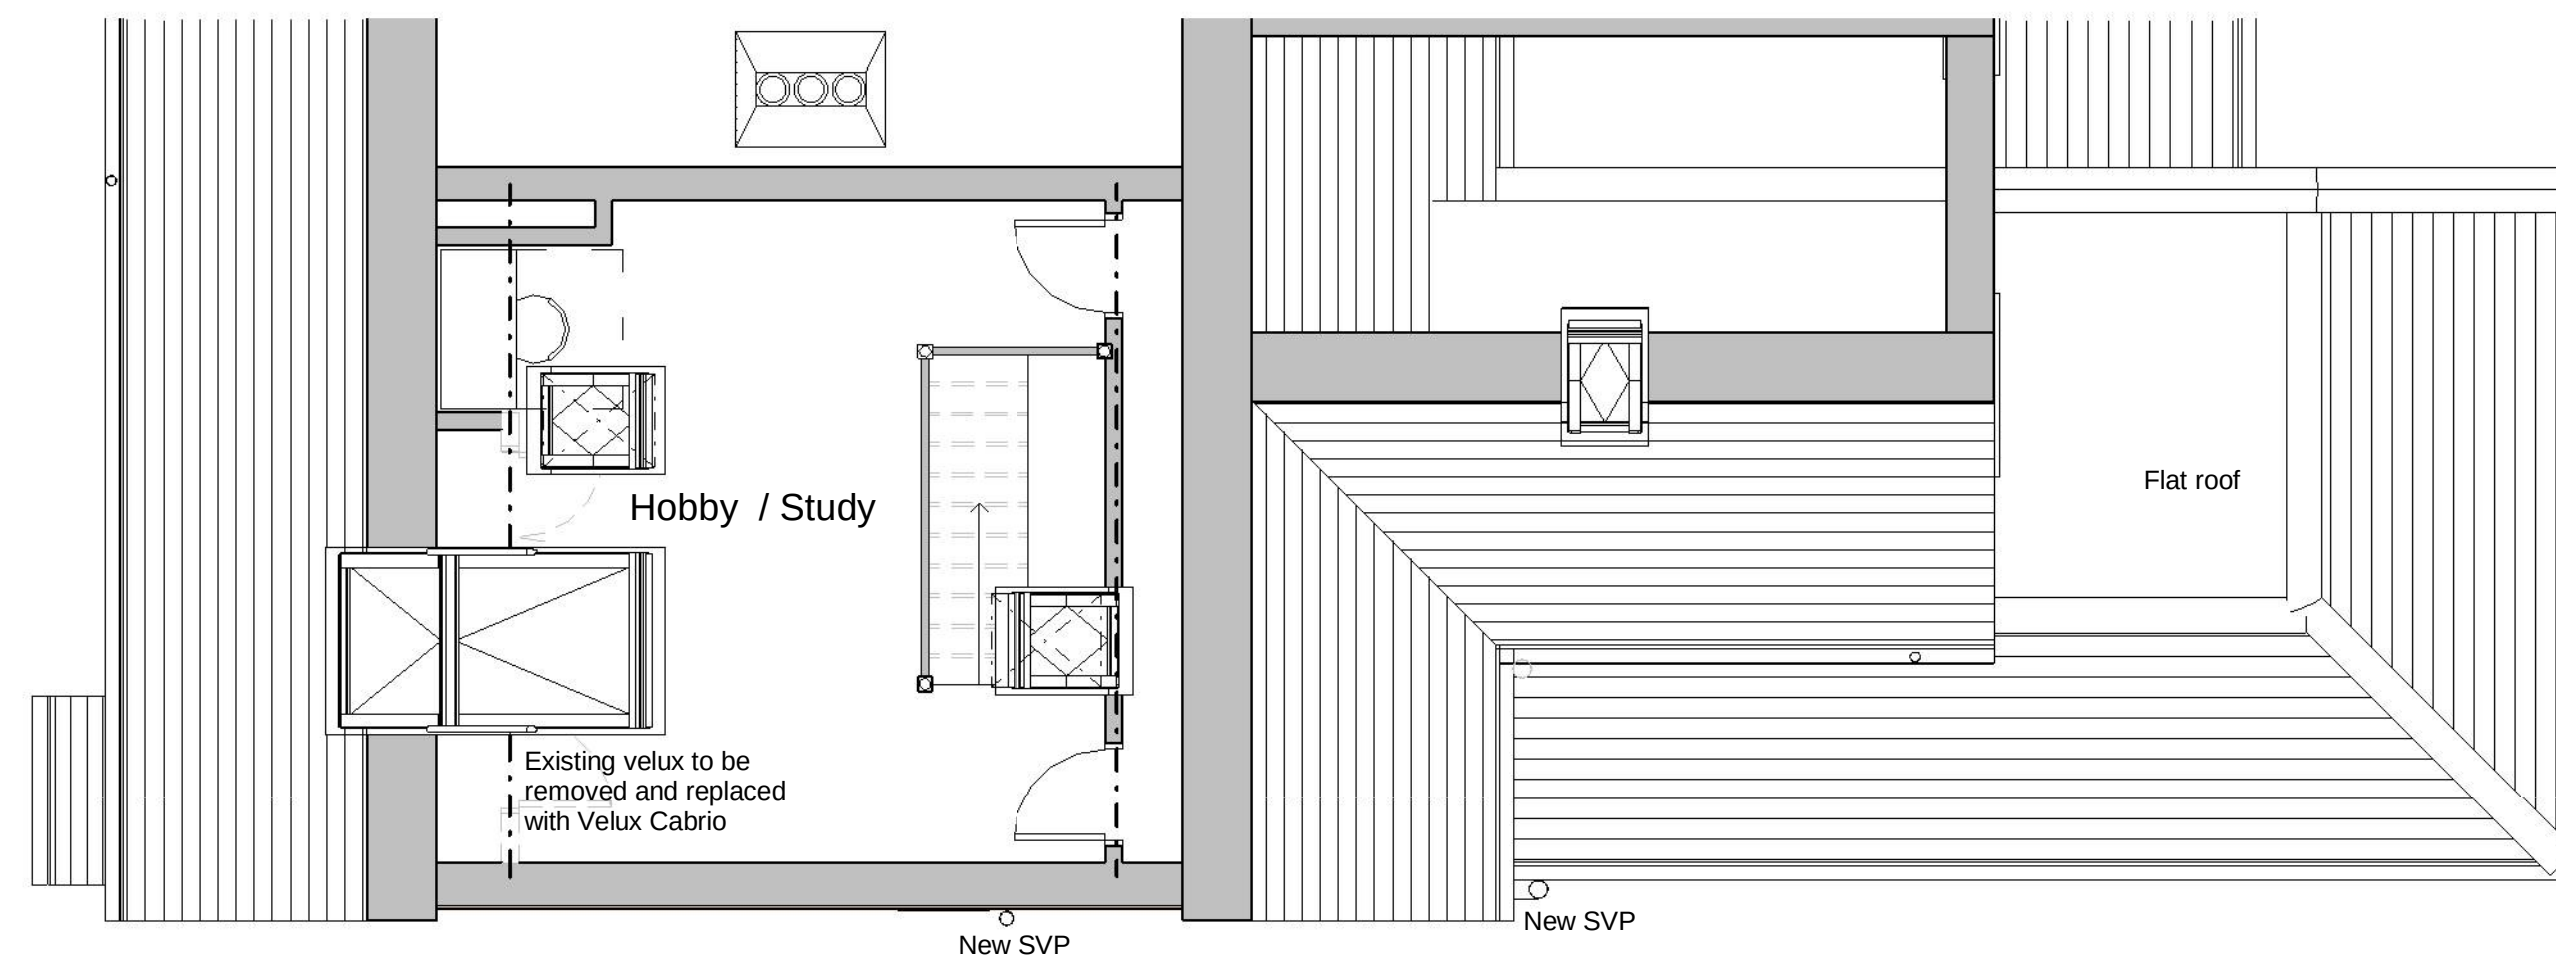

Second Floor - Proposed
1 : 50

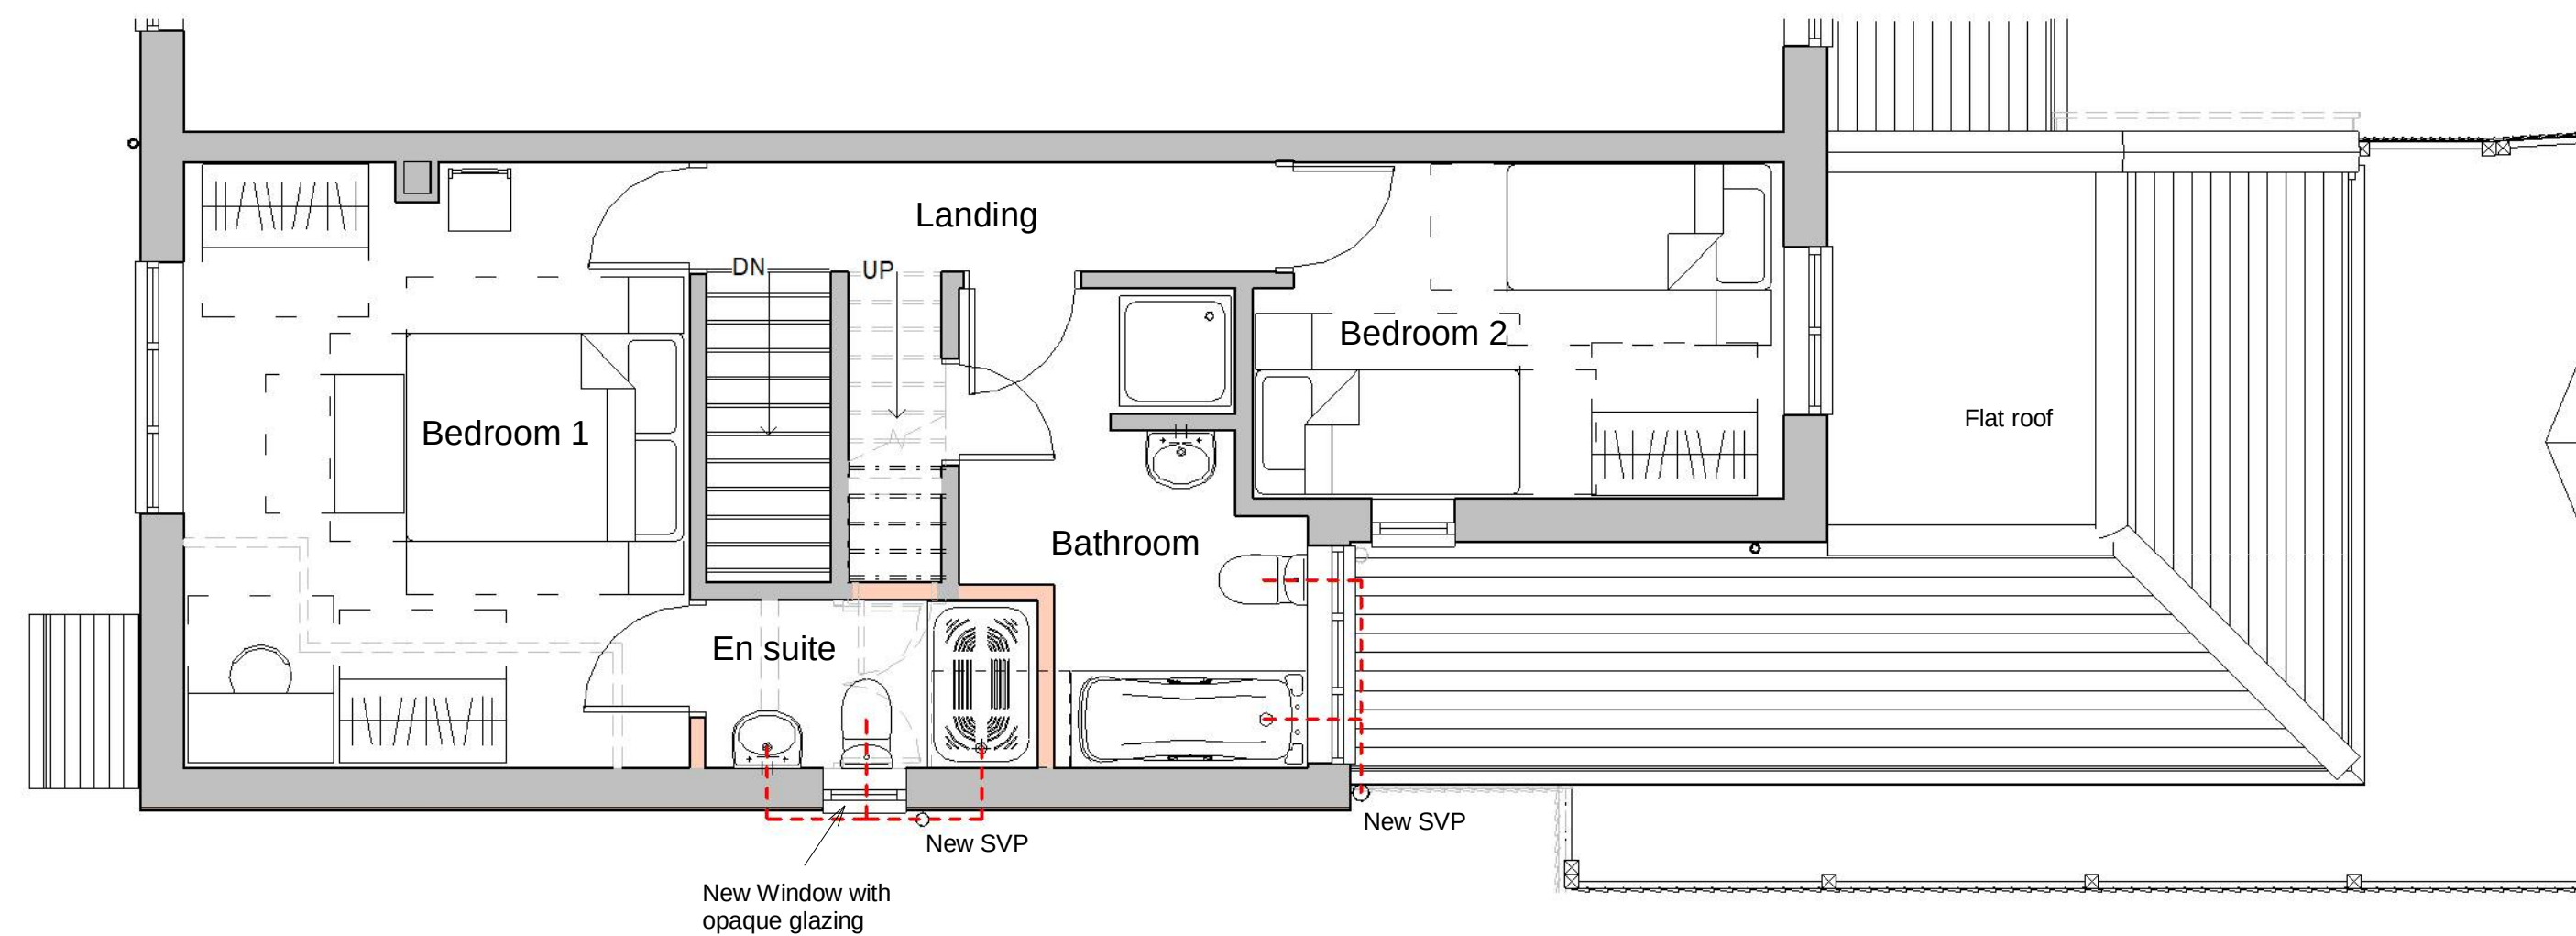

First Floor - Proposed
1 : 50

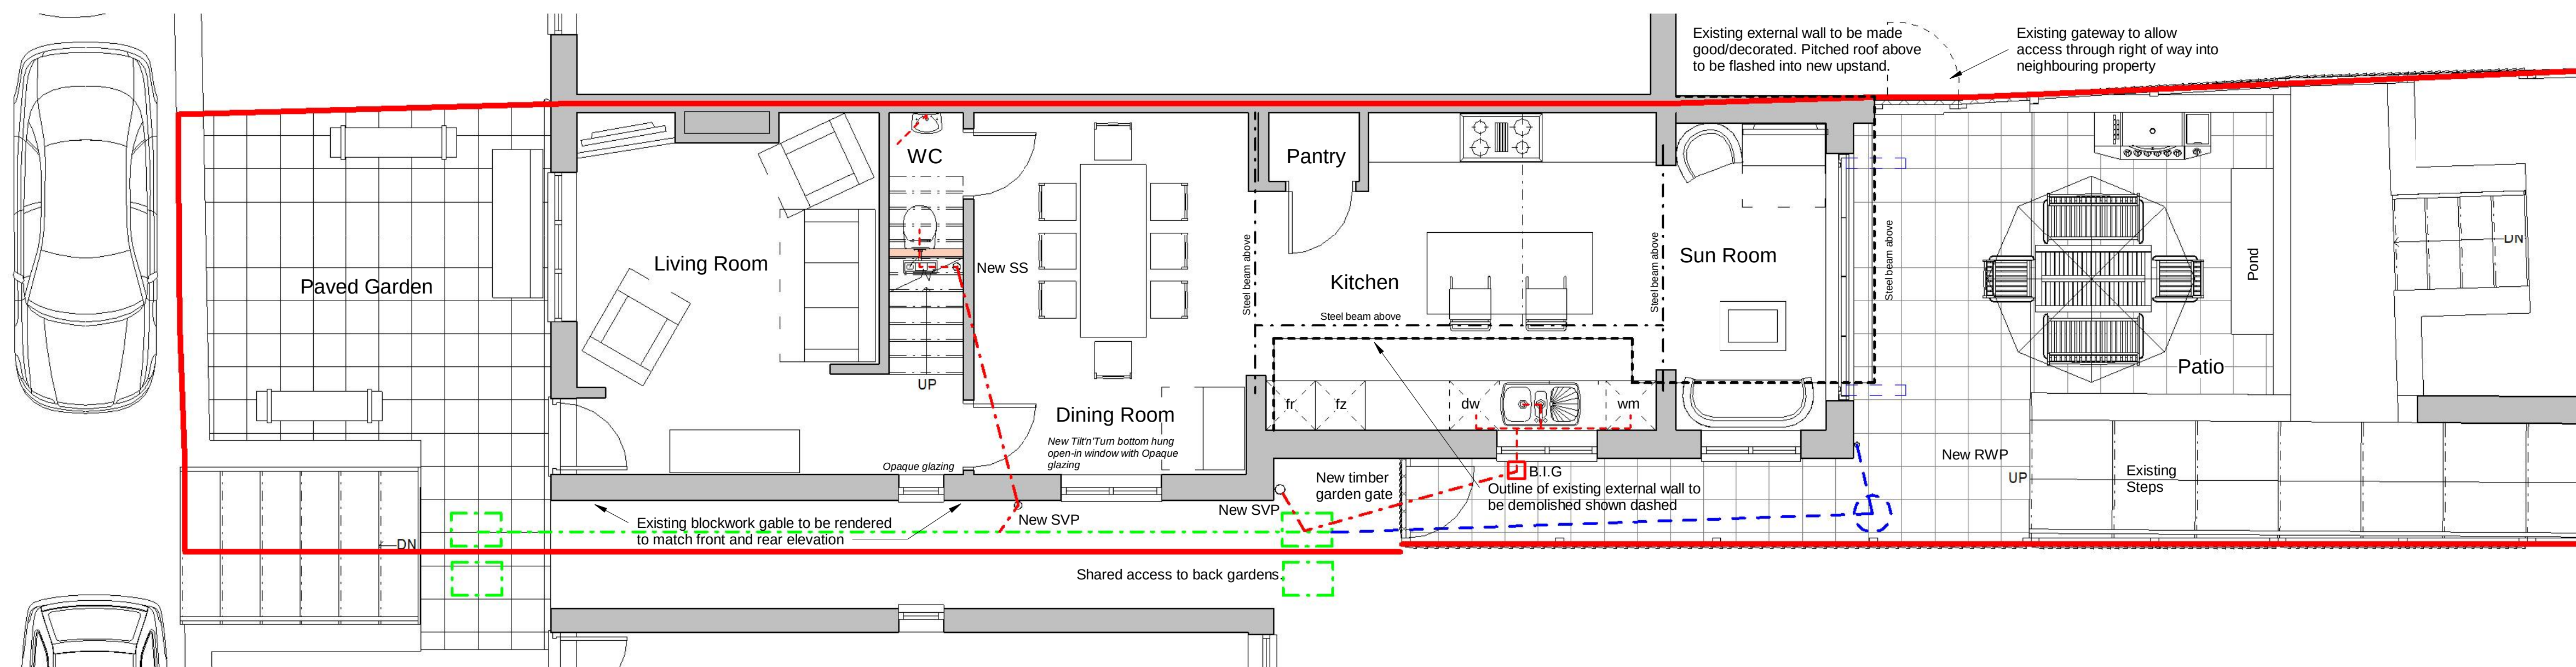

Ground Floor - Proposed
1 : 50

Colour Key	
	Existing Structure
	Proposed Structure

E	Depth of sun room reduced & Existing gateway shown	15-9-21	MC
D	Boundary realigned to alleyway. New Dining Room window to be a tilt/turn bottom hung open in to avoid clashes.	16-7-21	PA
C	Gate & Fence notation added.	10-6-21	PA
B	Issued For Planning	28-5-21	PA
A	Additional notes added and new velux shown on second floor	05-05-21	MD

Revision	Date	Initial
----------	------	---------

The Old Post Office, Station Road
Wickham, PO17 5JA
T: 01293 832405
e: admin@axismail.co.uk
w: www.axisarchitecture.co.uk

Axis
ARCHITECTURE

CHARTERED PRACTICE

BIM Enabled Practice
This project was delivered using **Autodesk Revit®**
All dimensions are to be checked on site and any discrepancies reported to the architect before work commences. Figured dimensions only are to be taken from this drawing. This drawing is to be read in conjunction with all relevant consultants and/or specialists drawings/documents and any discrepancies or variations notified to the architect before work commences. This drawing is copyright and may not be reproduced, wholly or in part, without the consent of the architect.

Alterations & Extension Work
to 32 Bridgefoot Path, Emsworth
for Mrs W. Egerton

Plans as Proposed
Scale at 1:100 in meters
0 5 9

PLANNING				
Scale @ A1	Drawn	Checked	Date	BIM status
As indicated	PSA	Checker	30/04/21	
Job Number & Drawing Number			Revision	
21 - 006 - 153			E	