
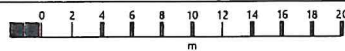


19 Maylands Road, PO9 3NR

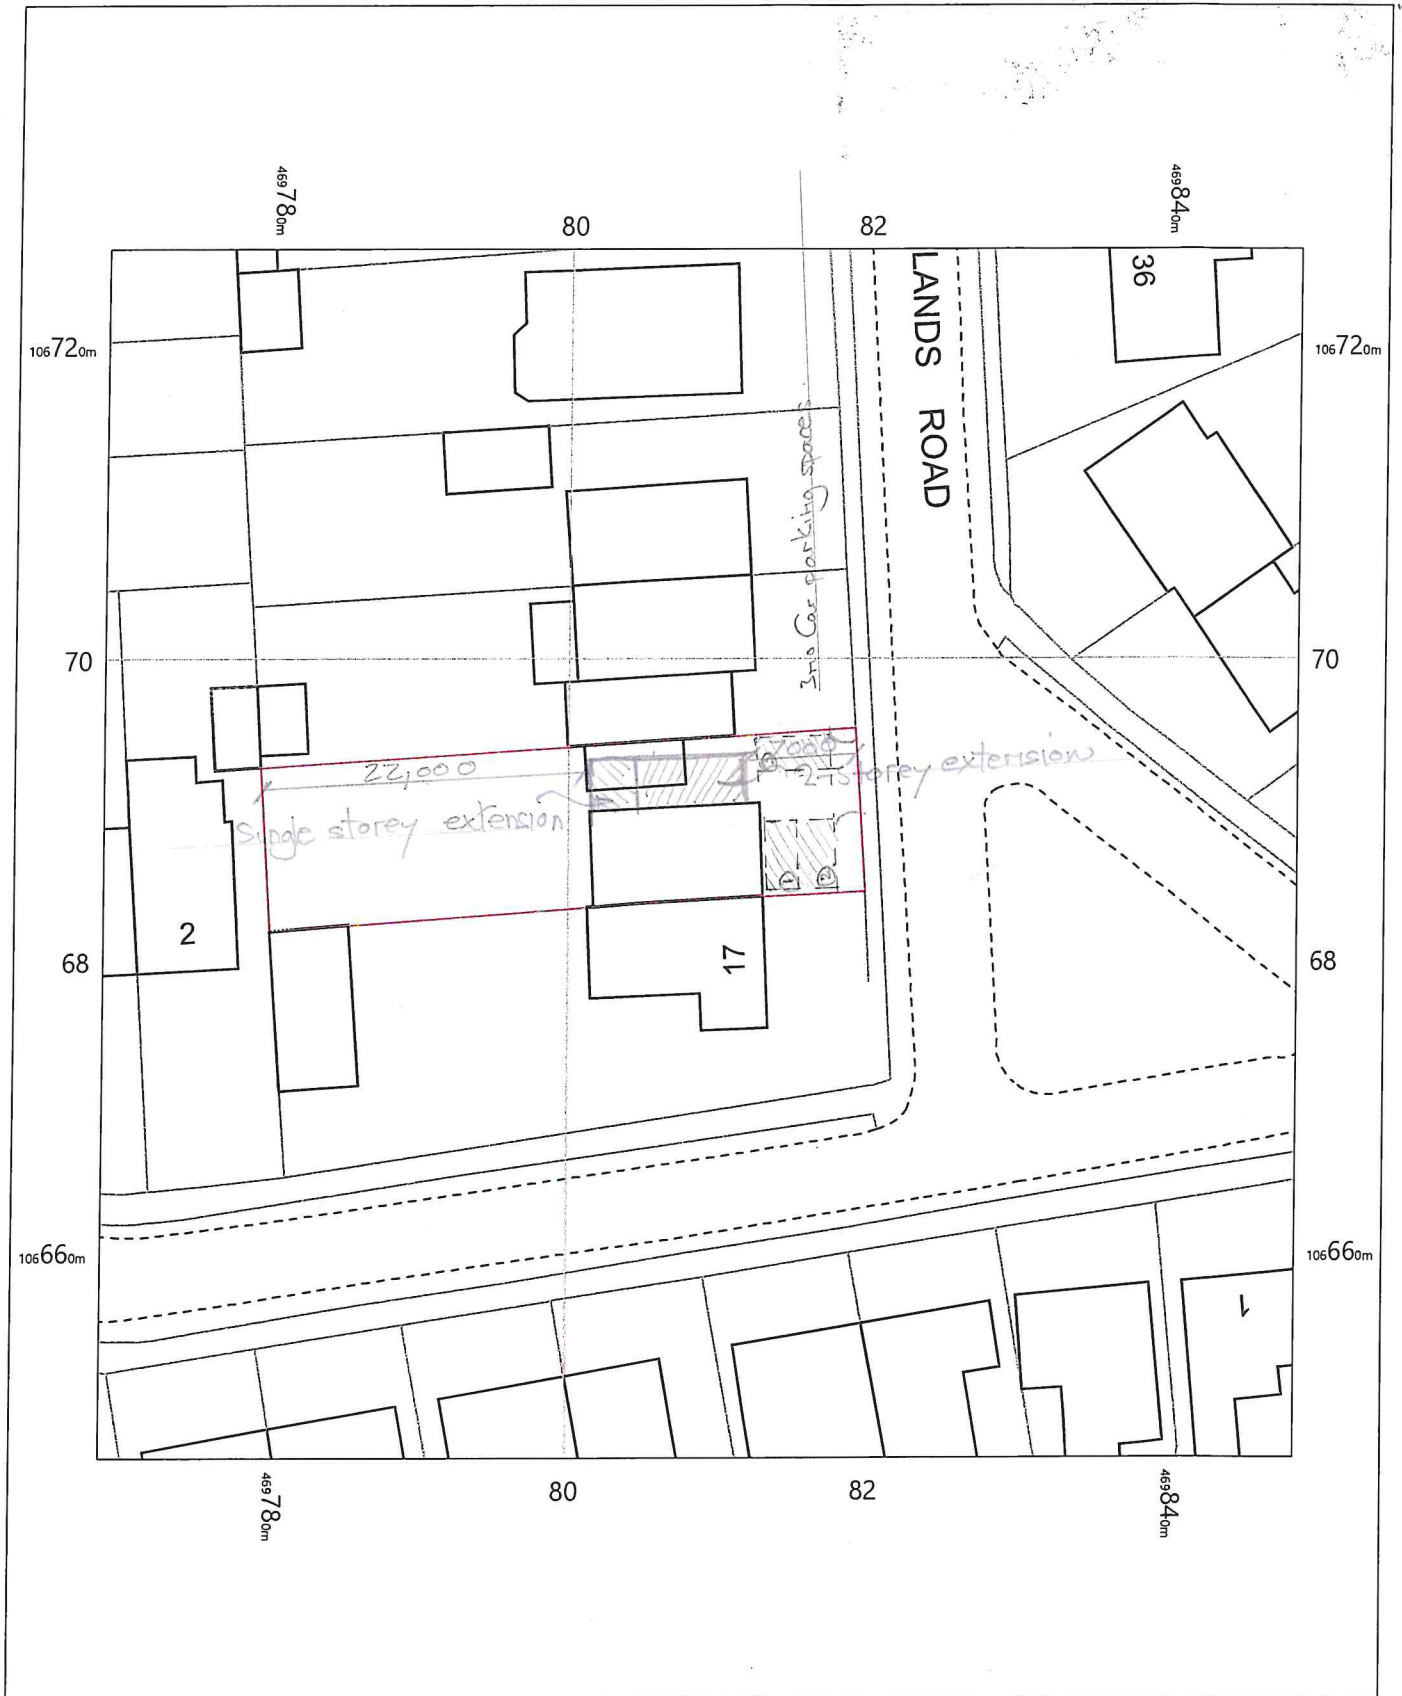

19 Maylands Road,
Havant,
Hampshire
PO9 3NR

OS MasterMap 1250/2500/10000 scale
Monday, June 28, 2021, ID: MPMBL-00972489
www.planningapplicationmaps.co.uk

1:500 scale print at A4, Centre: 469809 E, 106687 N

©Crown Copyright Ordnance Survey. Licence no. 100051661

