


54 BIRCH TREE DRIVE
EMSWORTH PO10 7RY
SEPT 2021

SCALE 1:100
MR & MRS SHELDRICT

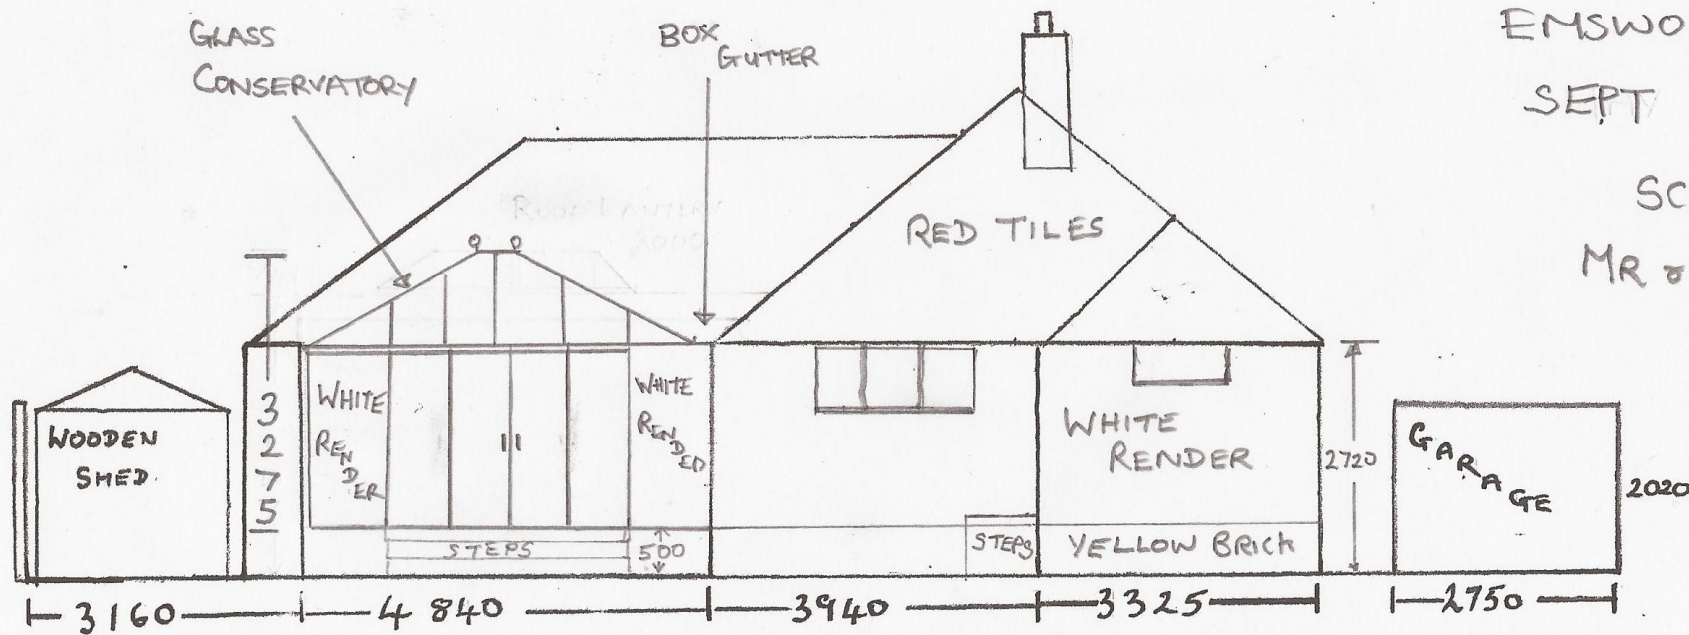

SIDE ELEVATION (SOUTH) PROPOSED ELEVATION