
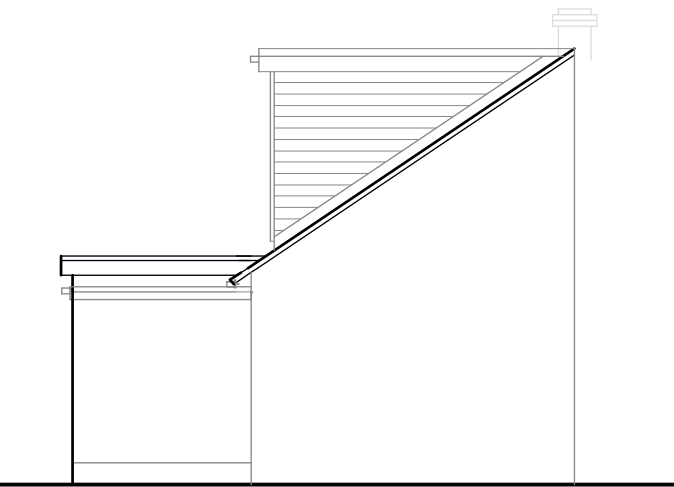
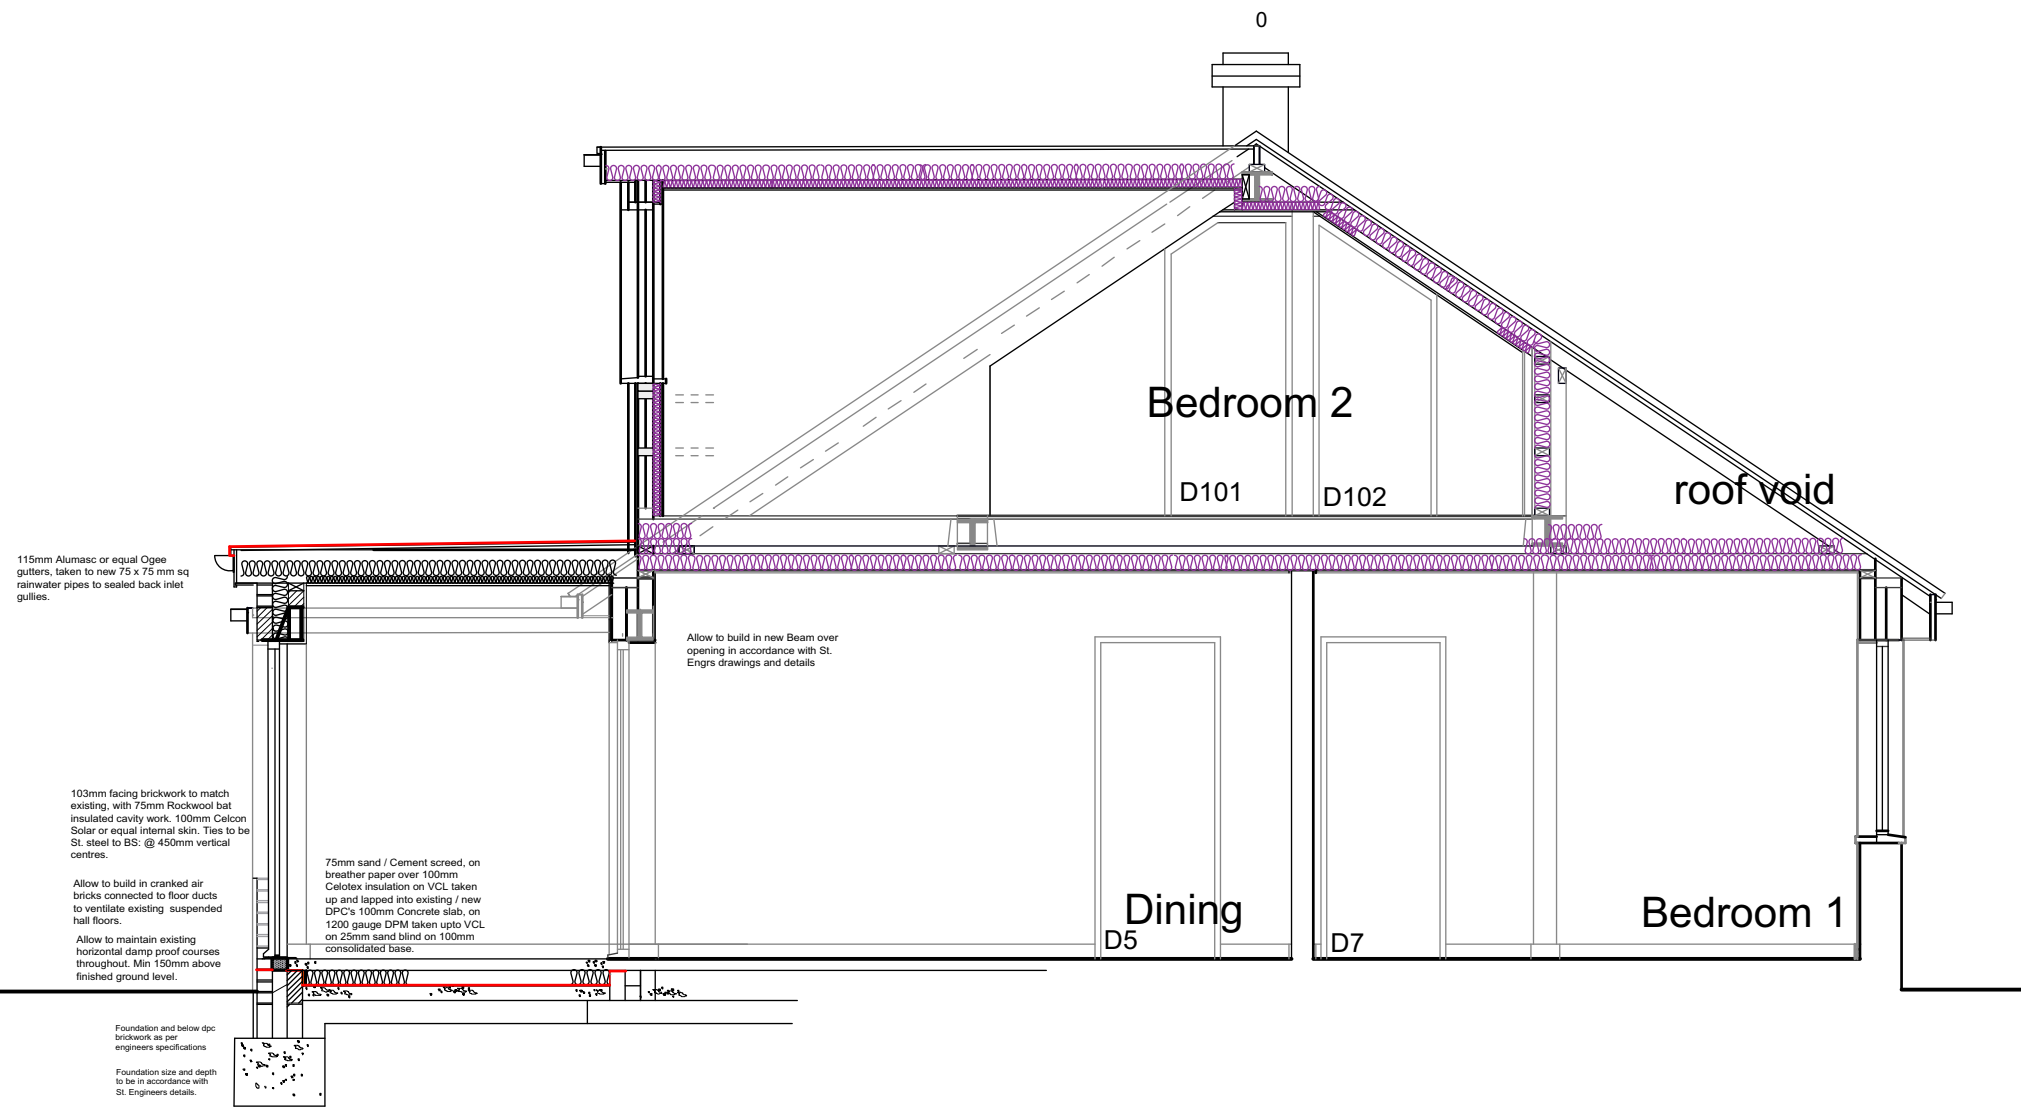


West Elevation

South Elevation - rear

North Elevation - rear

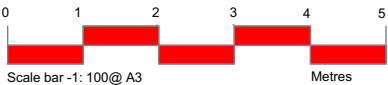

East Elevation

1. Proposed Elevations & Sections
Scale 1 - 50 & 1: 100 at A3

Notes

rev	description	date	by
A	Preliminary for comments	12.10.20	LIR
B	As built	13.09.21	LIR

Project : Alterations & Improvements to :
3 Park Road, West Town, Hayling Island.

Client: Mr D. Rowland

Title : Proposed Elevations & Sections

Drawing : Y9020_A1204 / Rev E

Architectural Planning Ltd.

Building Surveyors, Designers & Project managers.

1a Nutbourne Road, Sandy Point, Hayling Island, Hants . PO11 9RT .

Telephone : 02392 463994, mobile : 07795 633100