


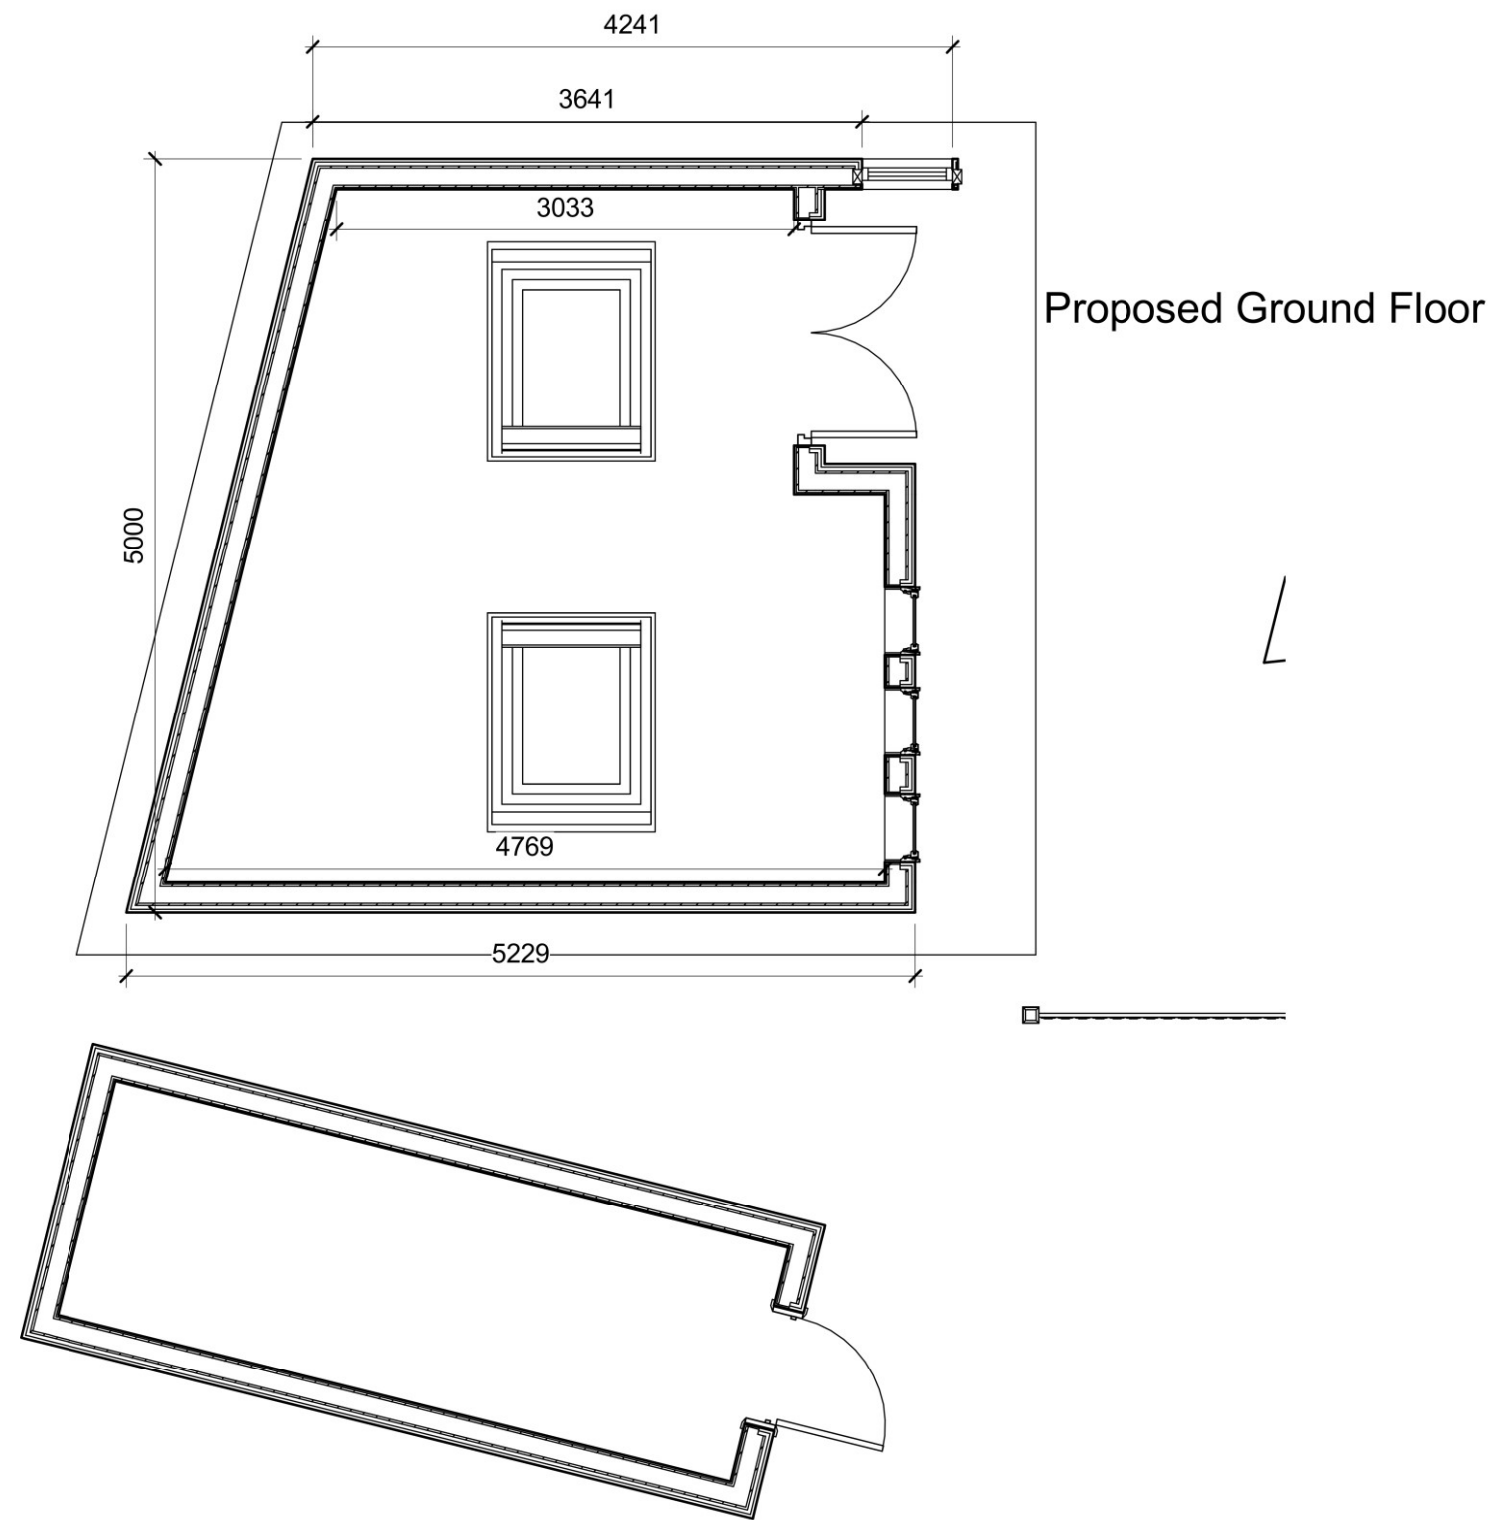

1:500		50
1:200		20
1:100		10
1:50		5



All measurement to be checked on site prior to any commenment
(C) Copyright of Parkers Design (Southern) Limited. Any reproduction of these drawings will require written authority from the copyright owner.

Parkers Design Limited - The Studio @ 90, PO9 2PR

www.pexd.co.uk - info@pexd.co.uk - 07776 008822

PROJECT
15 Longwood Avenue

SHEET
Ground Floor

CLIENT
Barton/Beagley

Date Issue Date Scale (@ A3) 1 : 50

Drawn by	SW	DRAWING NUMBER	REV
Checked by	SR	P 1	