


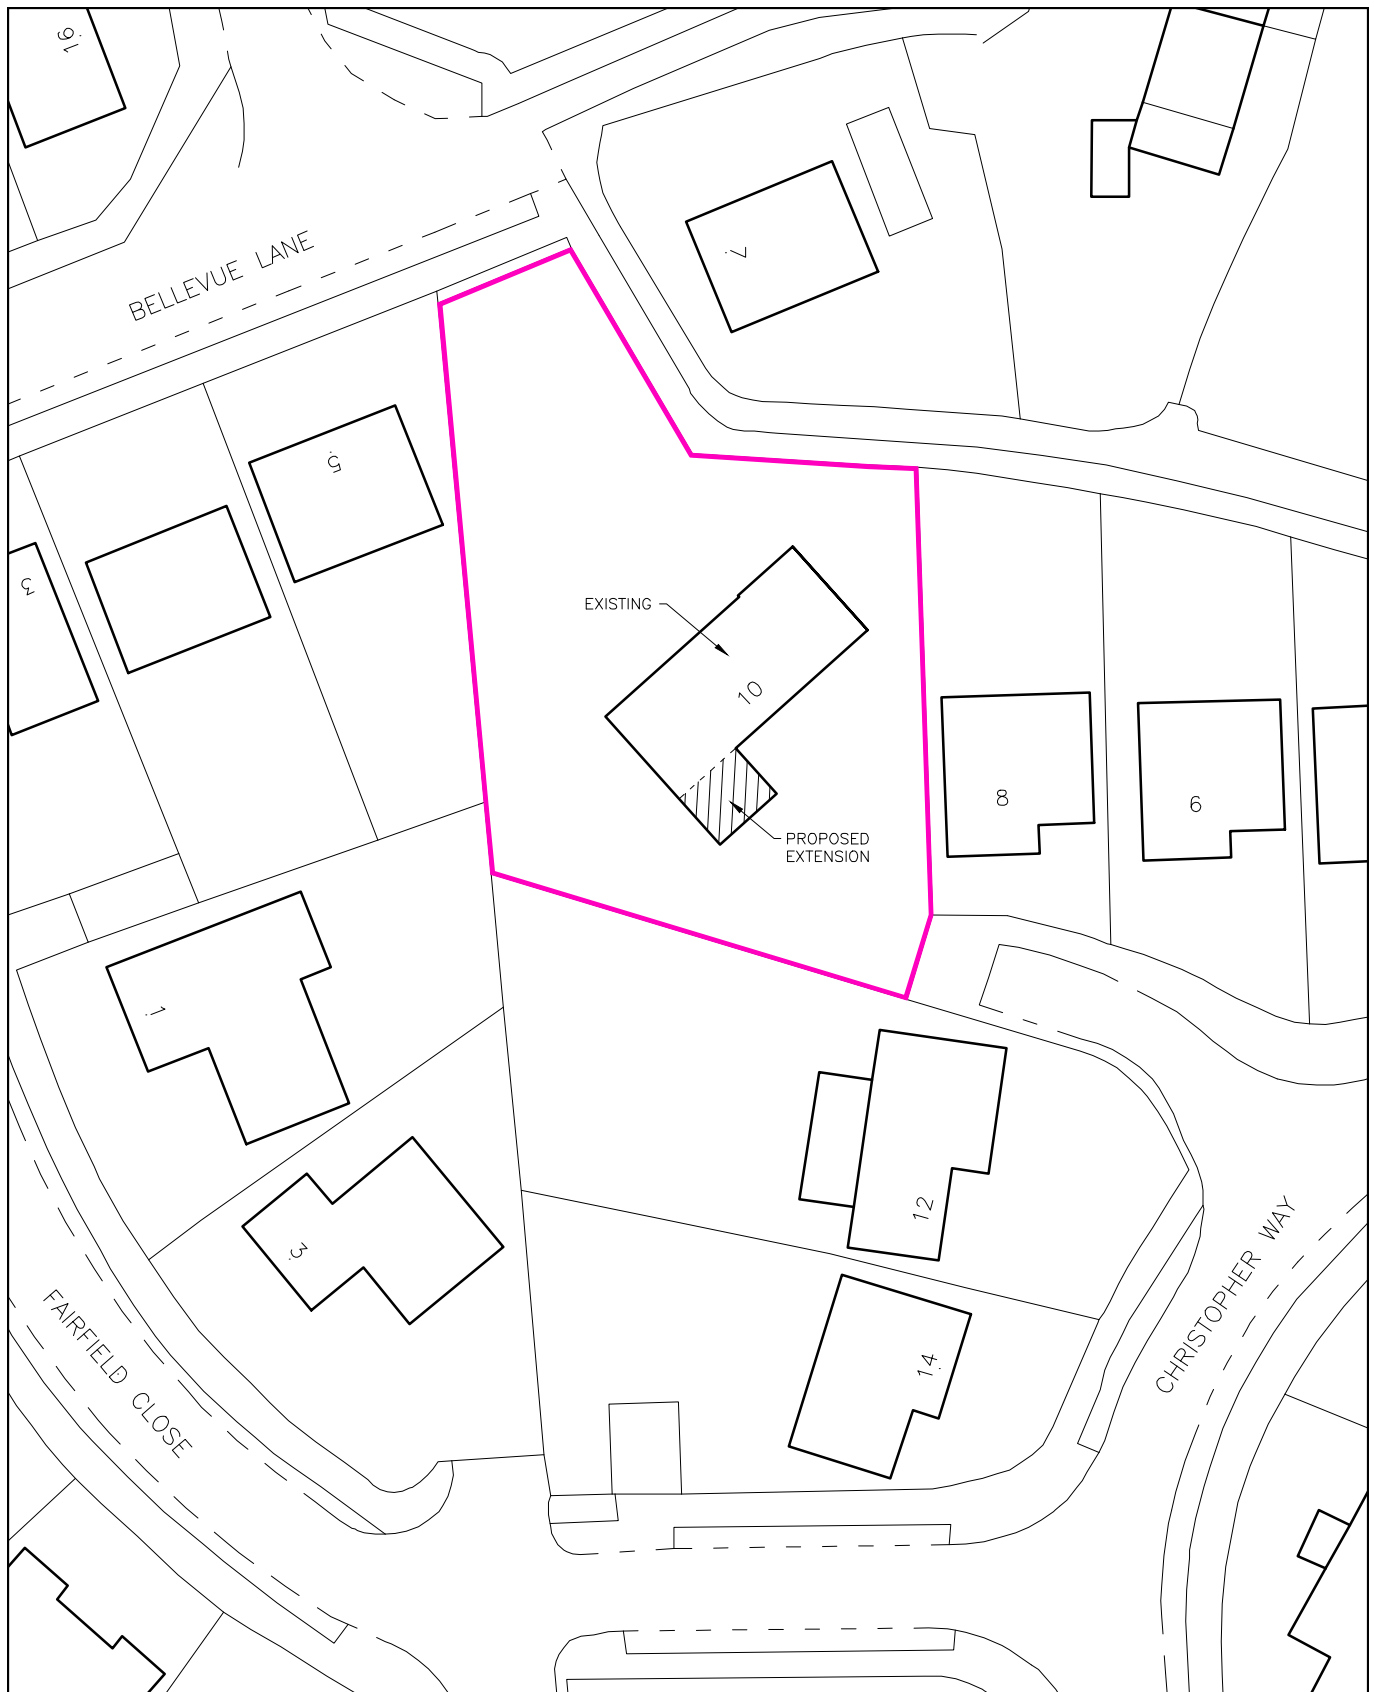

BLOCK PLAN

DWG. NO.: BD567 BP01
 DATE: 17 11 2016
 ADDRESS OF SITE: 10 CHRISTOPHER WAY, EMSWORTH, HAMPSHIRE PO10 7QZ
 SCALE: 1:500 @ A4
 OS LISCENSE NO.: 100041040
 ACCOUNT NO.: 792-1
 ORDER NUMBER: BW1-669175-14571-171116
 DATE OF DOWNLOAD: 17 11 2016
 OS map Extracted from Blackwell Business Services/(www.blackwellmapping.co.uk) / CROWN COPYRIGHT 2016

