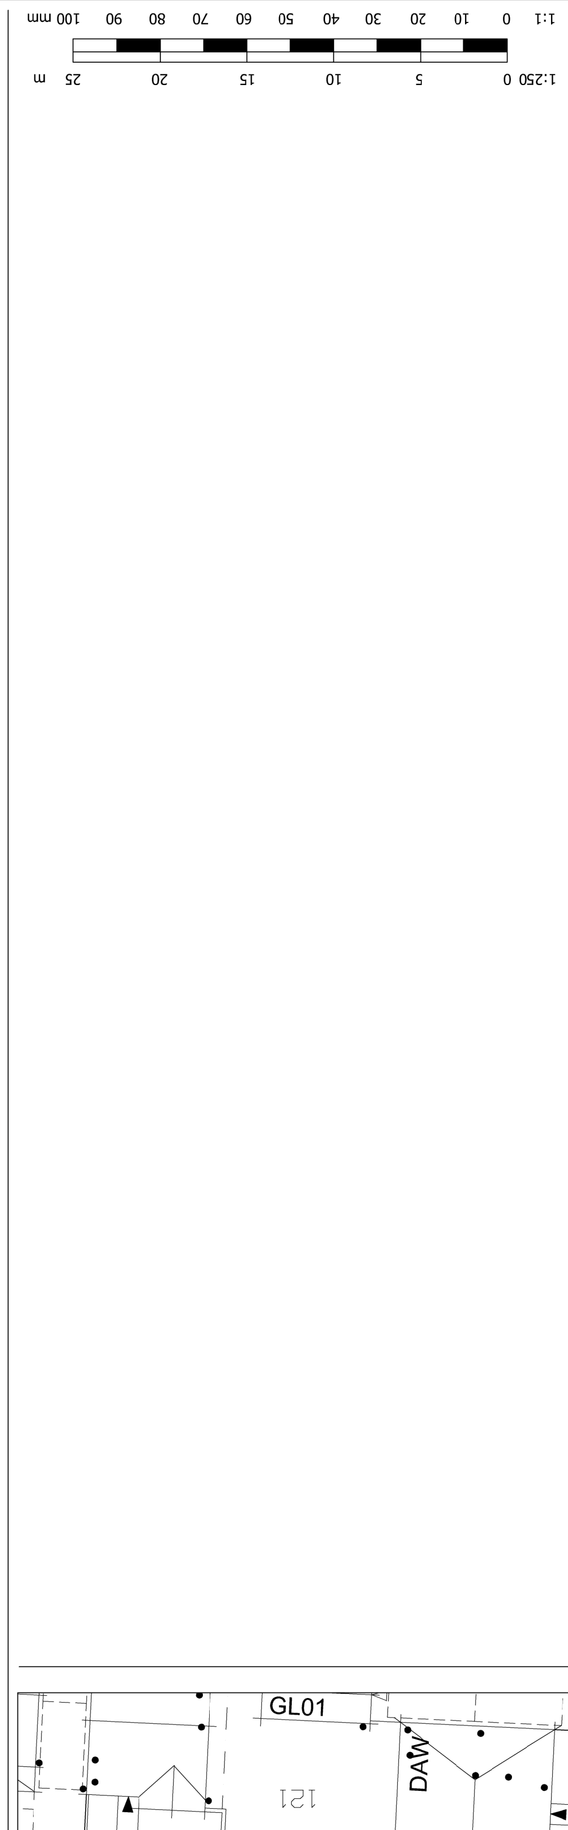

FOR APPROVAL
NOT FOR CONSTRUCTION

rev.	amendment	checked	date
P1	RESERVE MATTERS ISSUE	RHA	28/10/2021

A1 ORIGINAL

© Mayer Brown Limited copyright. The drawings, information and data recorded in this document ("the information") is the property of Mayer Brown. This document and the information are solely for the use of the authorised recipient and this document may not be used, copied or reproduced in whole or part for any purposes other than which it was supplied by Mayer Brown. Mayer Brown makes no representation, undertakes no duty and accepts no responsibility to any third party who may use or rely upon this document or the information.

© Crown copyright and database rights 2021. Ordnance Survey (100031673.

Mayer Brown Limited
Lion House Orientall Road Woking Surrey GU22 8AR
Telephone 01483 750 508 Fax 01483 750 437
wokingoffice@mayerbrown.co.uk www.mayerbrown.co.uk

client
BLOOR HOMES

project
PHASE 3B
BEREWOOD, WATERLOOVILLE

scale	drawn by	checked by
1:250	KD	RHA

date	cad file
OCTOBER 2021	2541B-MBL-XX-00-DR-D-00008-0011

title
SWEPT PATH ANALYSIS -
LARGE REFUSE VEHICLE
SHEET 4 OF 4

Mayer Brown Limited jobcode	suitability	revision
BLHBWOOD_P3B	-	P1

drawing number
2541B-MBL-XX-00-DR-D-0011
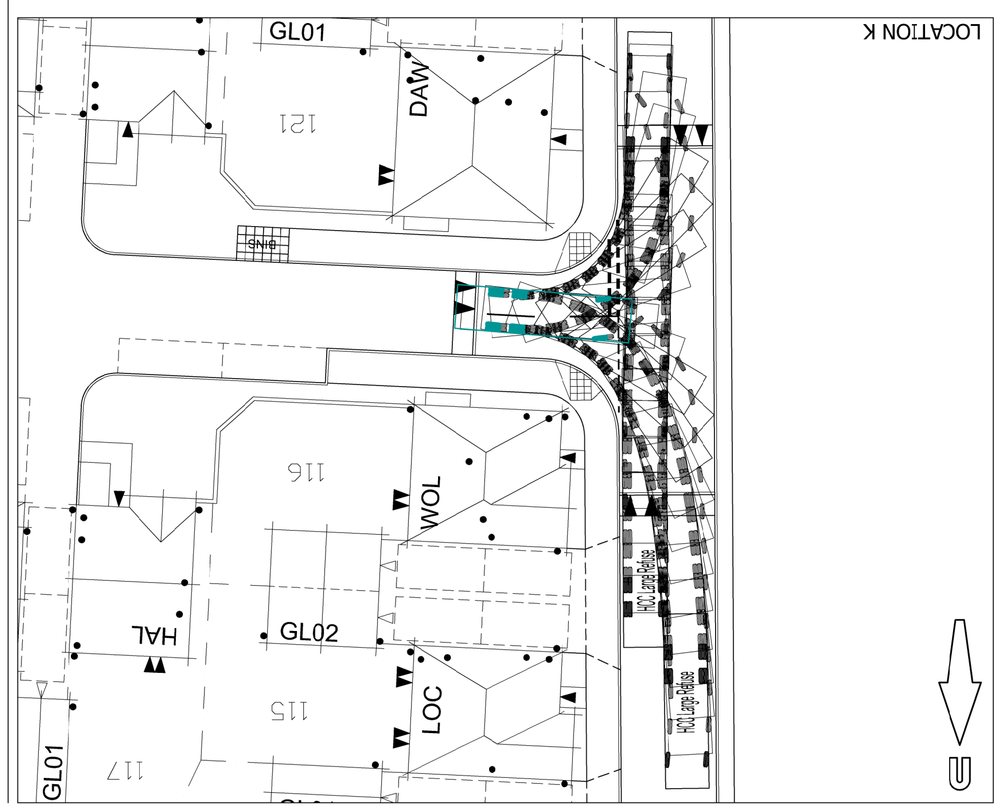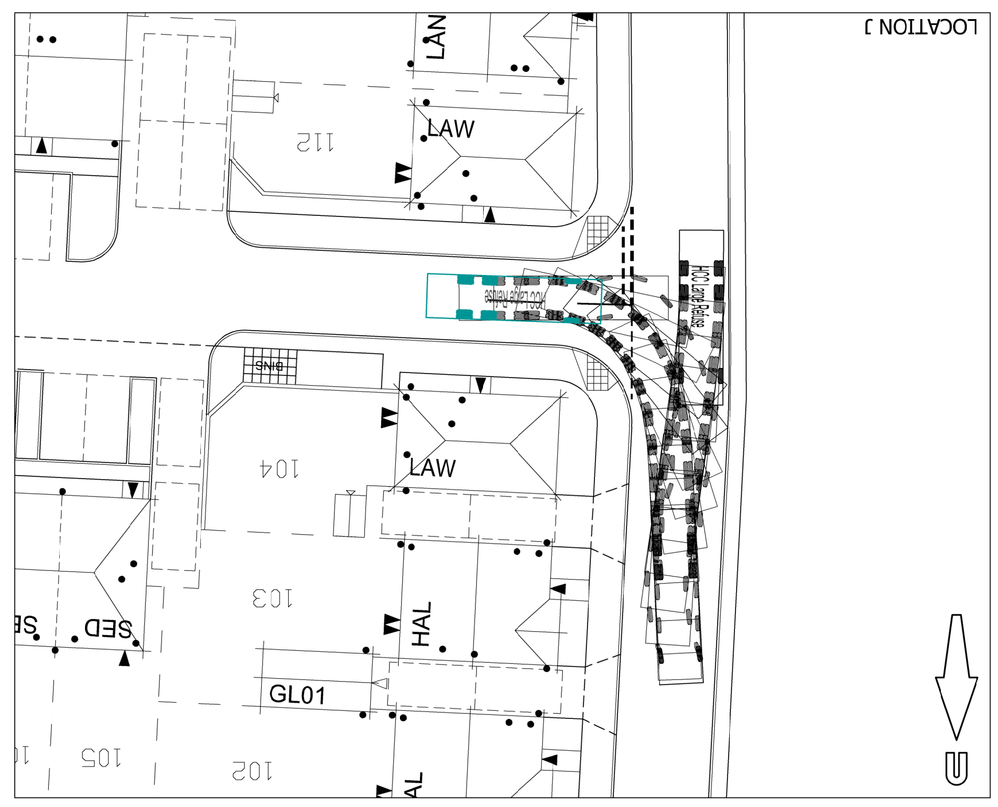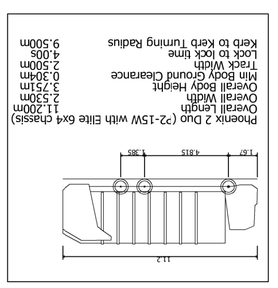
1:250 0 5 10 15 20 25 m
1:1 0 10 20 30 40 50 60 70 80 90 100 mm