




SECTION A-A EXISTING

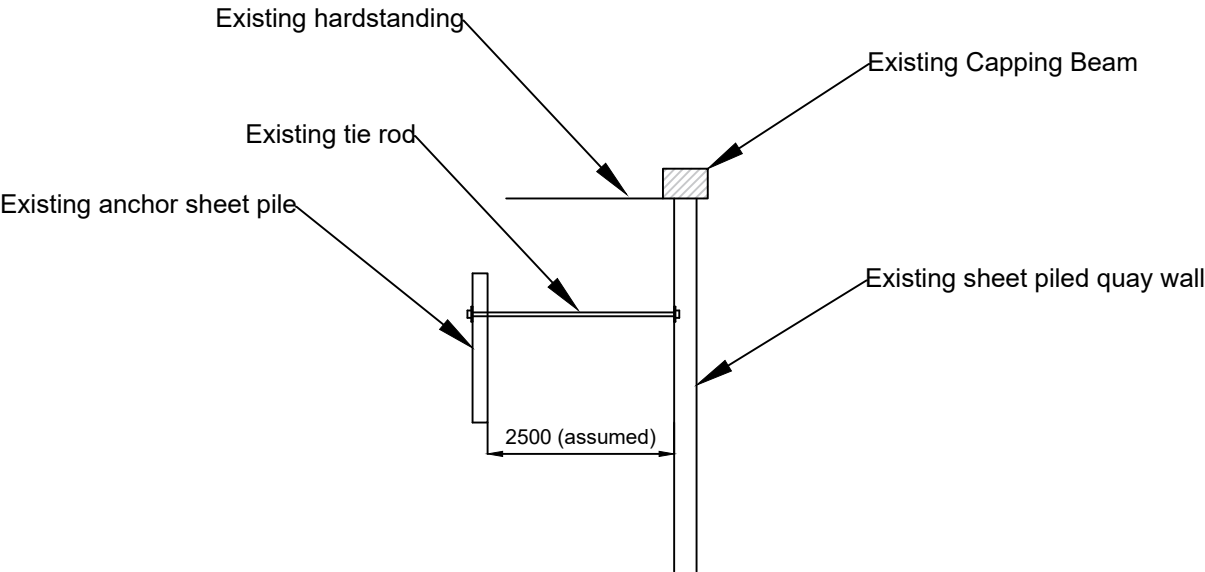

SECTION A-A PROPOSED

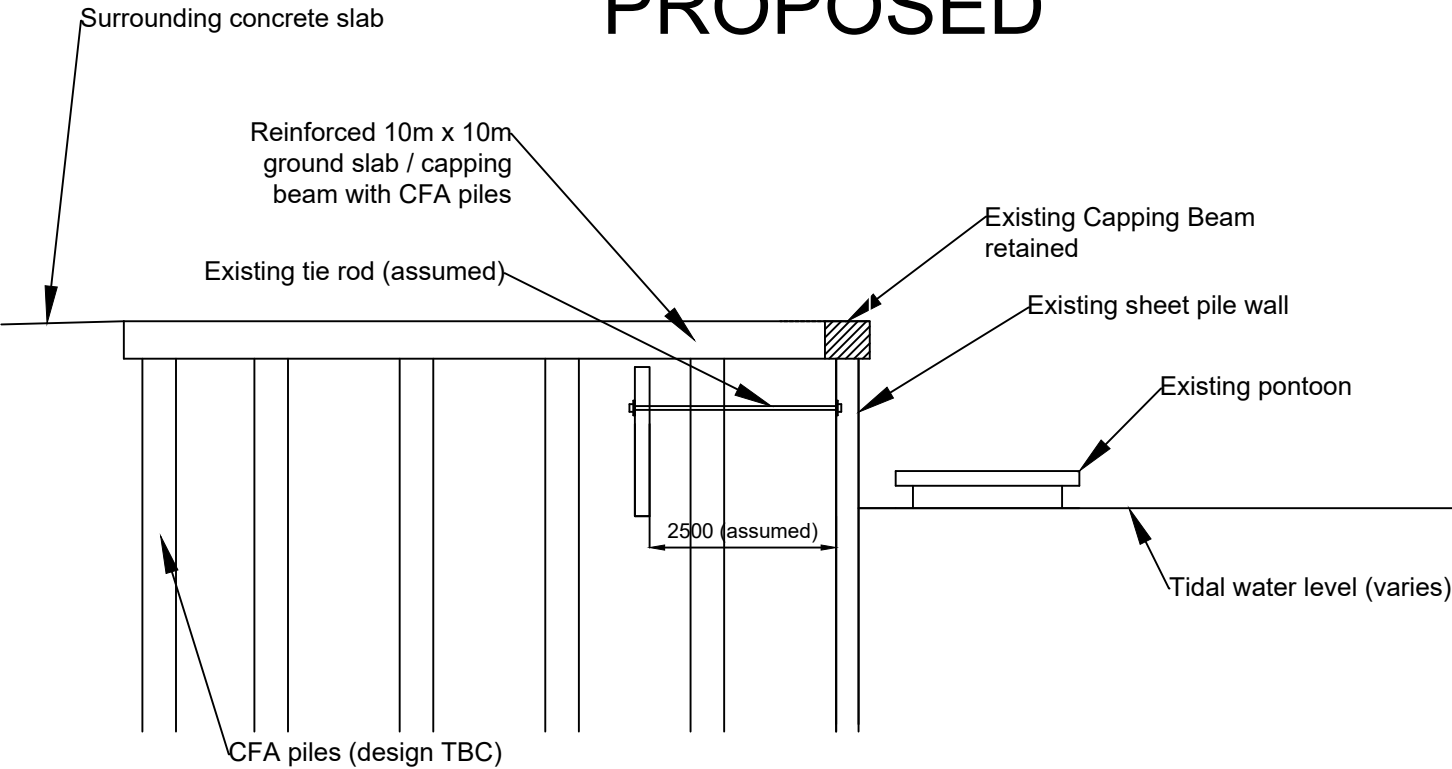

DETAIL B - PLAN PROPOSED

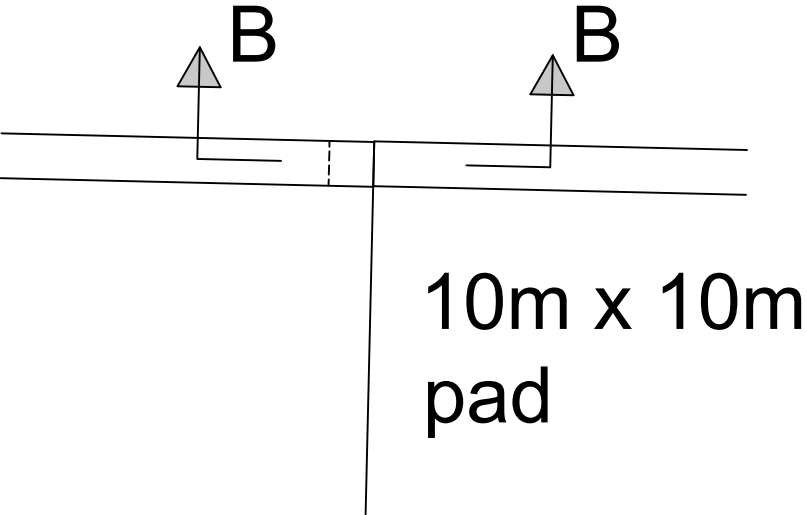

DETAIL B - SECTION PROPOSED

