


NOTES:


Dimensions to be checked on site before commencing work. Any discrepancies shall be reported to the architect immediately.

Do not scale from these drawings except for planning purposes. Use figured dimensions only.


Where applicable this drawing is to be read in conjunction with other consultants' drawings.

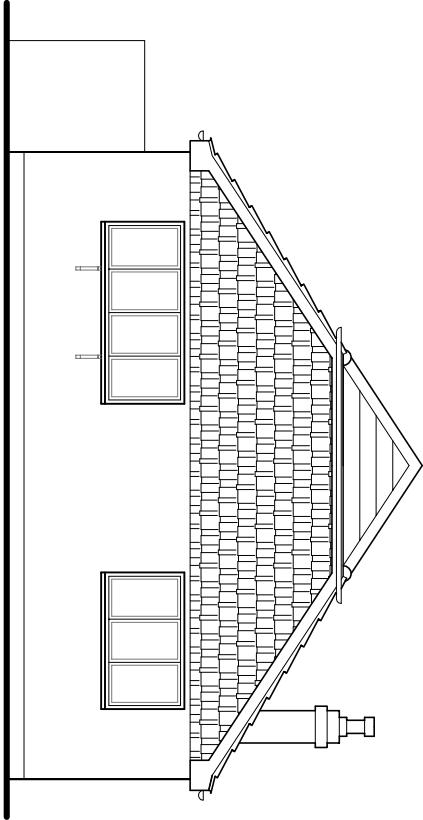


North (front) elevation

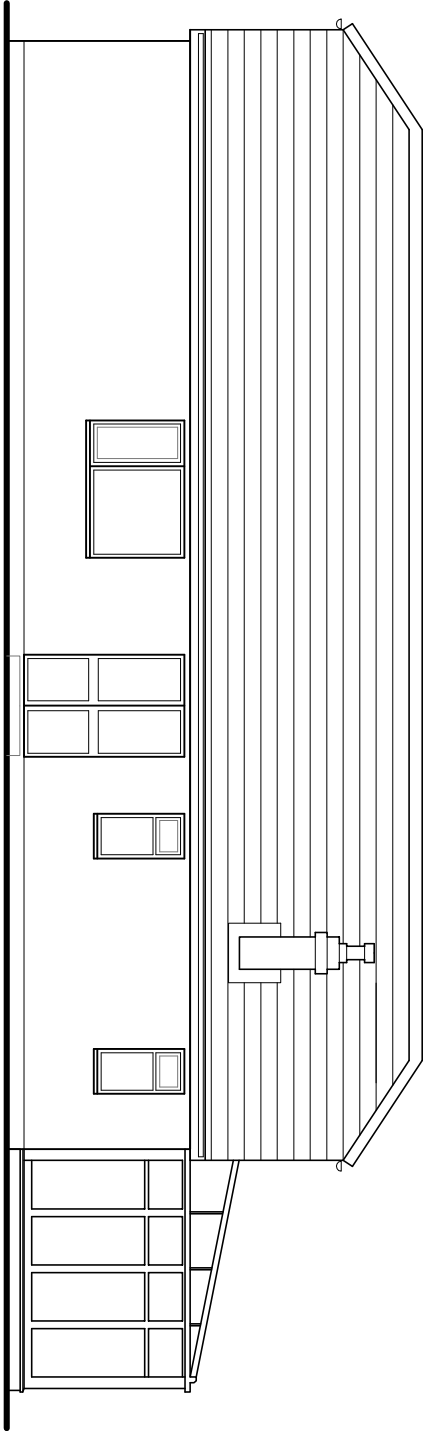

West (side) elevation (unchanged in proposal)

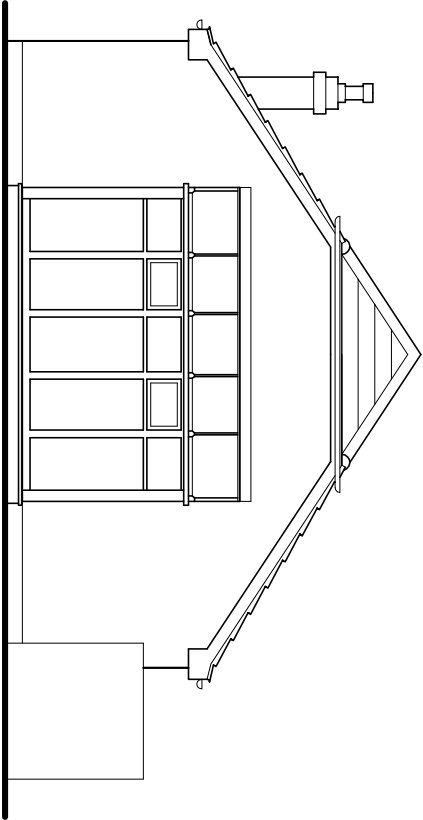


South (rear) elevation

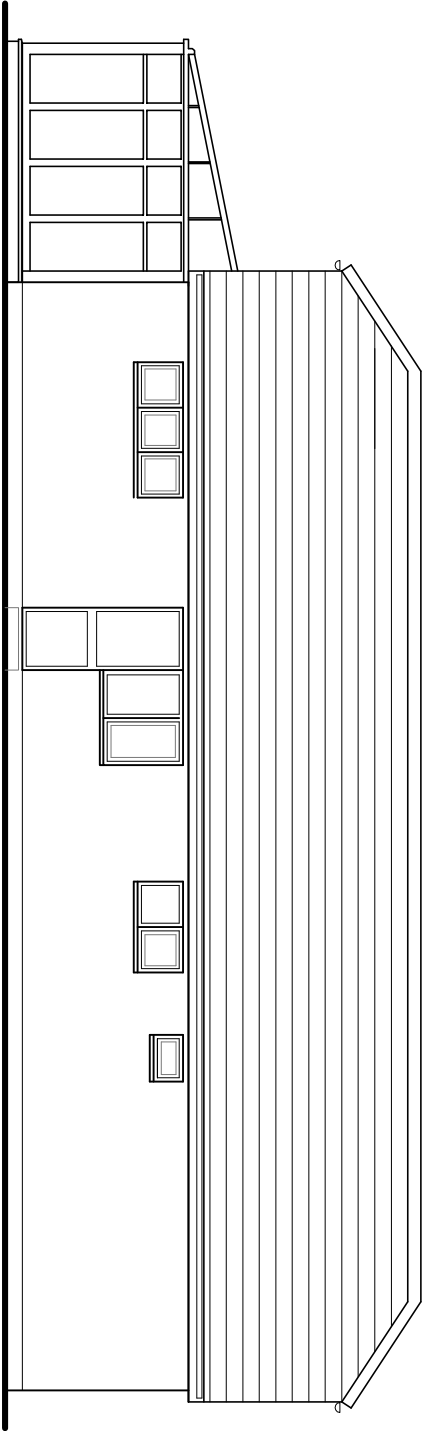


East (side) elevation

Existing elevations scale 1:100

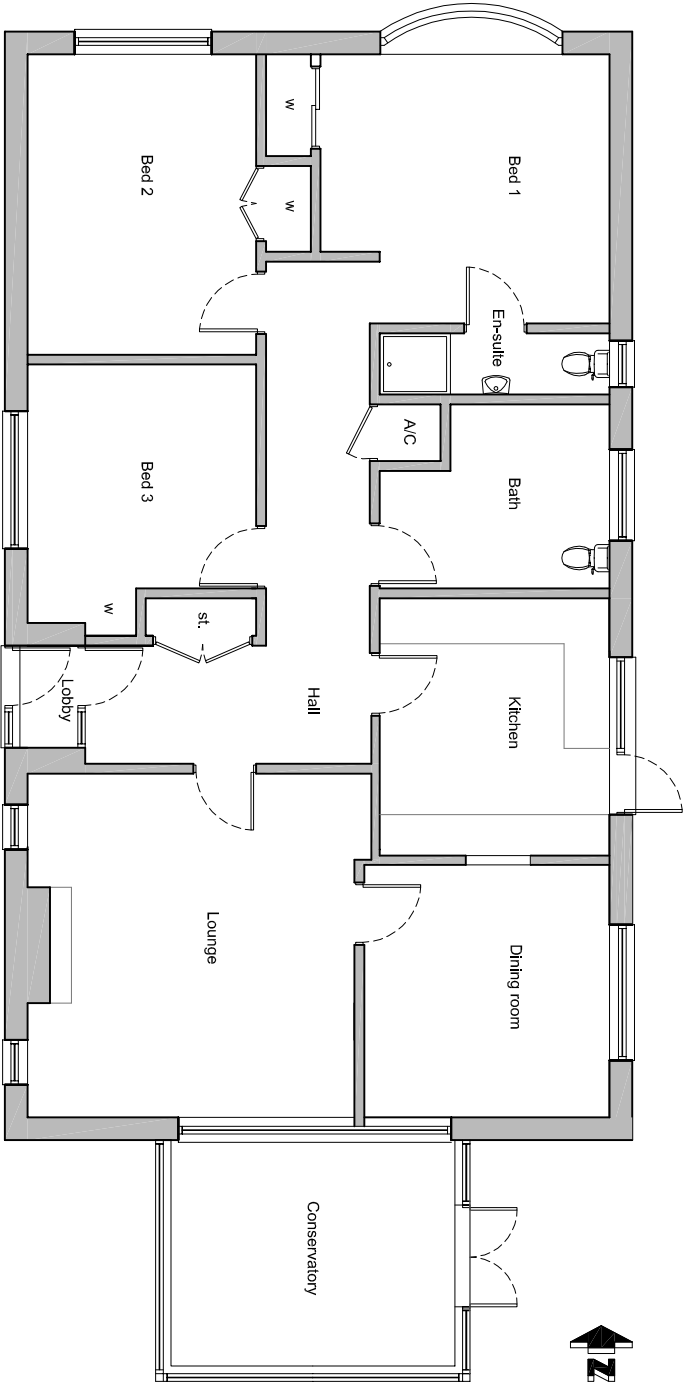

Existing plan scale 1:100

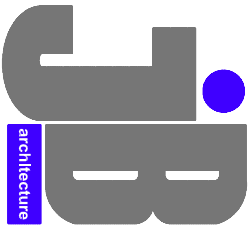

JIMMY BESSANT ARCHITECTURE
TEL: 01243 373620 M: 07769904282
E: jimmy@jb-architecture.co.uk
Web: www.jb-architecture.co.uk

For
MR & MRS PRODGER
Project
**PROPOSED REAR / SIDE EXTENSION
AT 60 WHEATLANDS AVENUE
HAYLAND ISLAND
PO11 9SQ**

Title
EXISTING PLANS & ELEVATIONS

Date	Drawn	Scale	Checked
JAN 2015	JB	1:100 @ A3	-
Job Number	Drawing Number	Revision	
PL3.15	-02		