

Waterlooville Baptist Church Planning Permission for new sign

Background

When the Waterlooville Baptist Church was designed and built in the mid 60's the scope of works included an approx 4 metre long sign which said "WATERLOOVILLE BAPTIST CHURCH" in raised white letters on a black background. When the council carried out the works to install the rainwater cisterns in the road a few years ago the sign (which was by then quite "tatty") was removed and there is now a vent pipe for the cisterns where the sign used to be. Recently we had a hearse miss the entrance to the church because of there being no sign and we wish to re-instate it. Succinctly, the requirement is to -" replace in the same position a similar sized sign to the one removed at the time of council rain containment works to the main London Road Waterlooville"

Proposal

To install a new sign to the following specification:-

- ASG Dibond Aluminium Composite Type Welcome sign
- Face decorated in White and Royal Blue format
- Text to read Waterlooville Baptist Church
- Cut trimmed to 4500mm x 500mm
- Silver coated 100mm x 100mm angle to create top and bottom frame
- To echo the steel girder design of the building
- Not illuminated

The sign will be placed between the car park entrance and the underground cistern vent pipe, and set back approximately 1 metre on the grass from the pavement edge as shown on the photomontage attached. A sign design illustration with dimensions is attached.


The design of the sign seeks to reflect the steel girder construction of the church.

HAVANT BOROUGH
COUNCIL

27 NOV 2014


RECEIVED



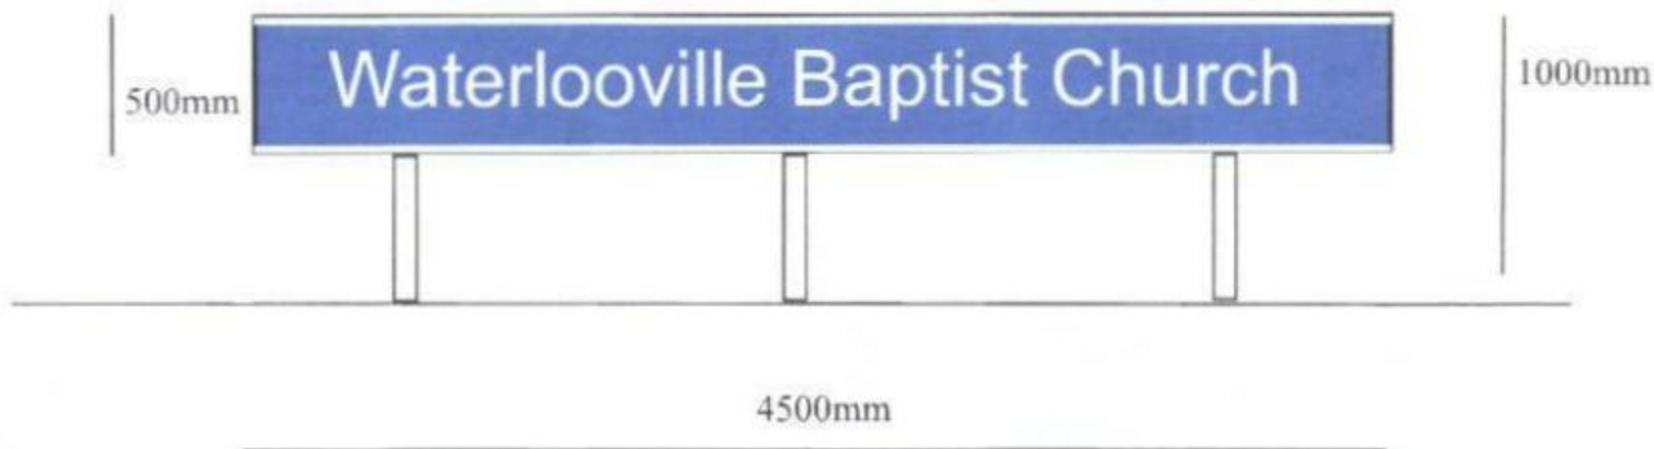

ASG Dibond Aluminium Composite Type Welcome sign
Face decorated in White and Royal Blue format
Text to read Waterlooville Baptist Church
Cut trimmed to 4500mm x 500mm
Silver coated 100mm x 100mm angle to create top and bottom frame
To echo the steel girder design of the building
Not illuminated



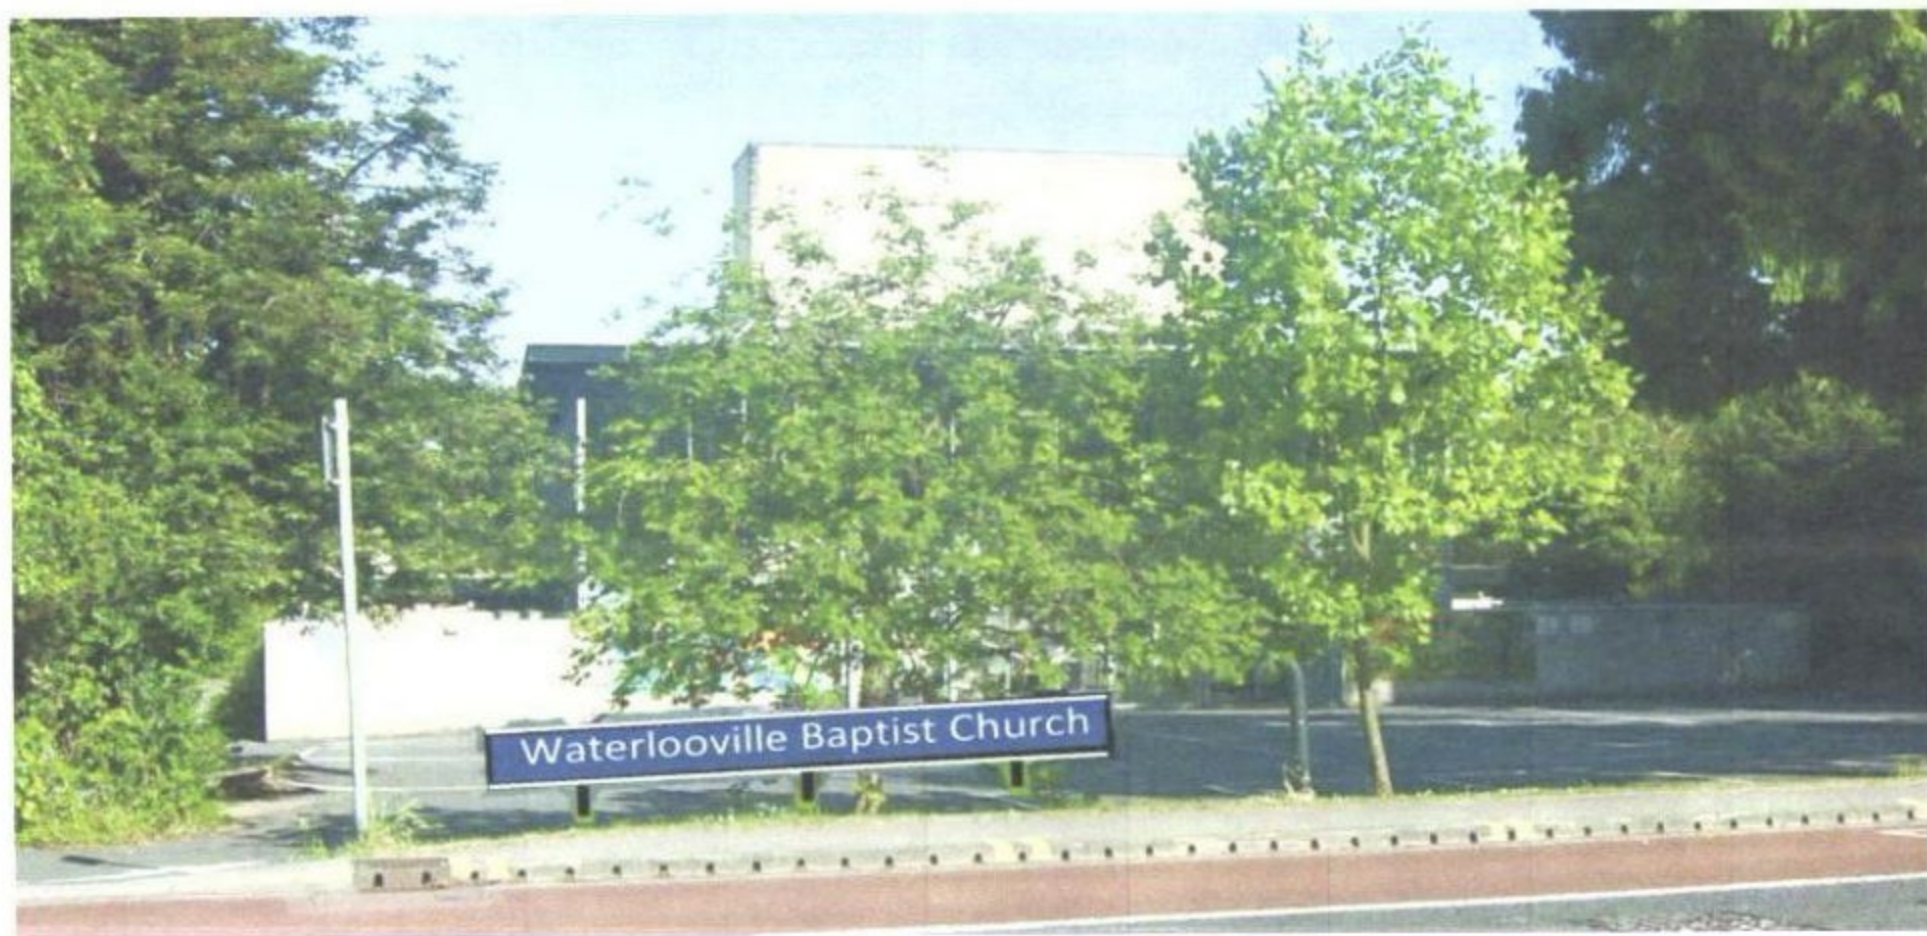

HAVANT BOROUGH
COUNCIL

17 4 04

RECEIVED