




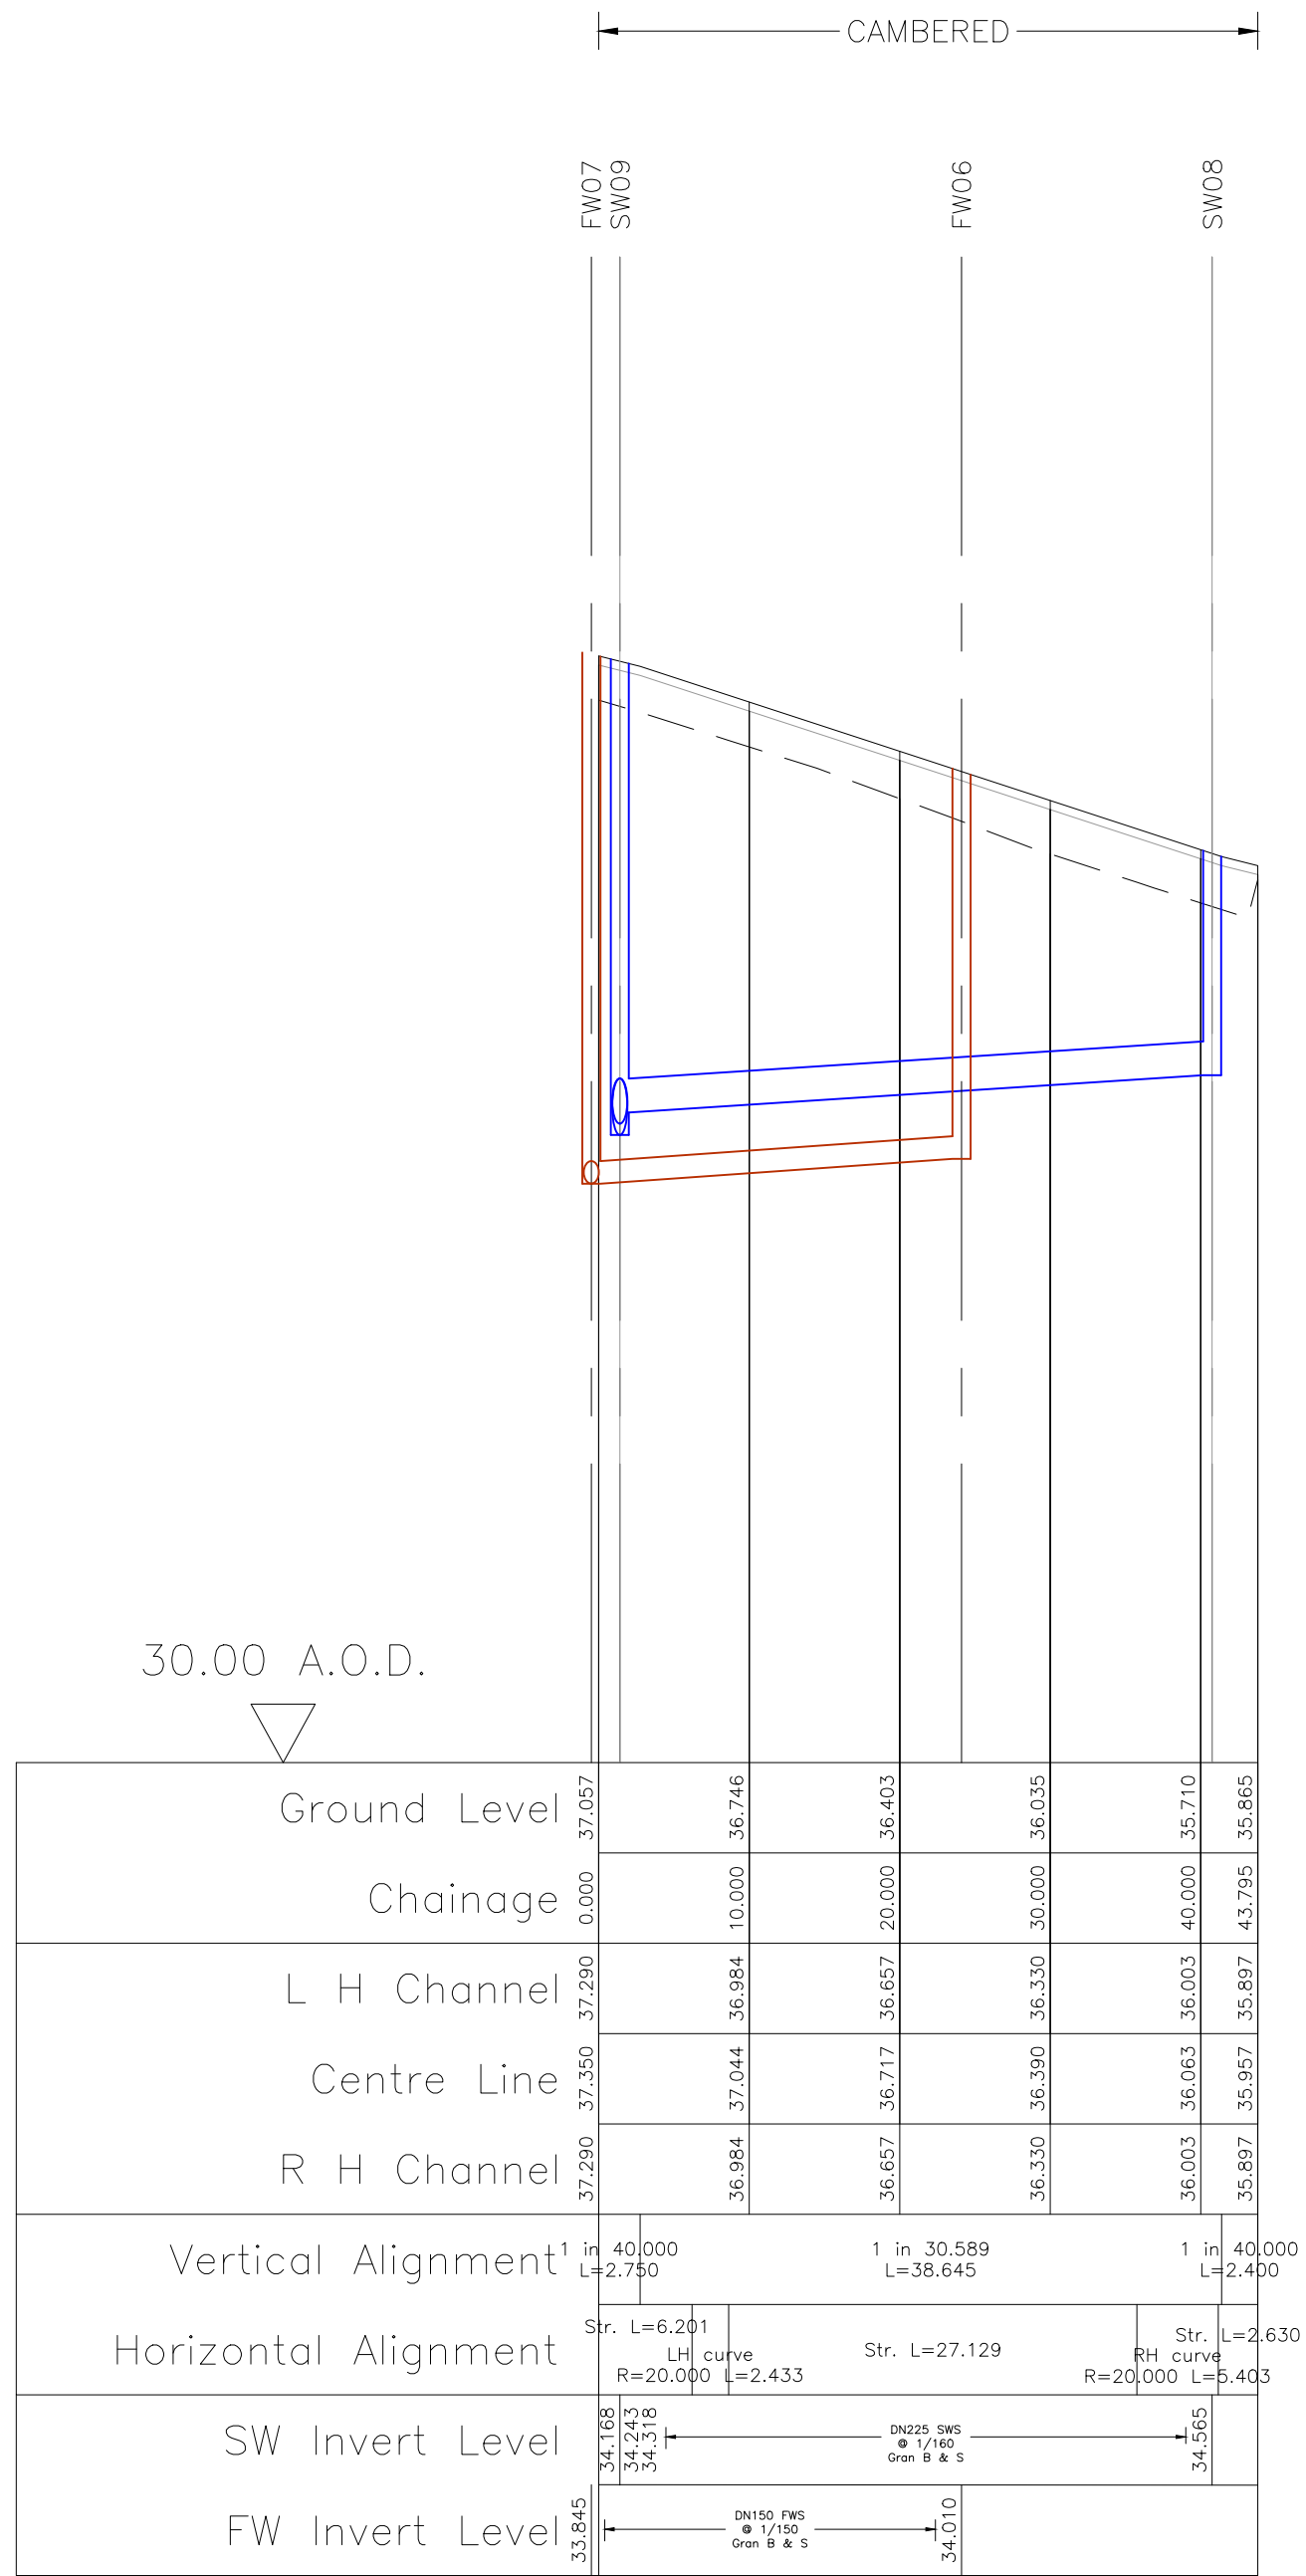


Road3
Horiz. 1:500 Vert. 1:50

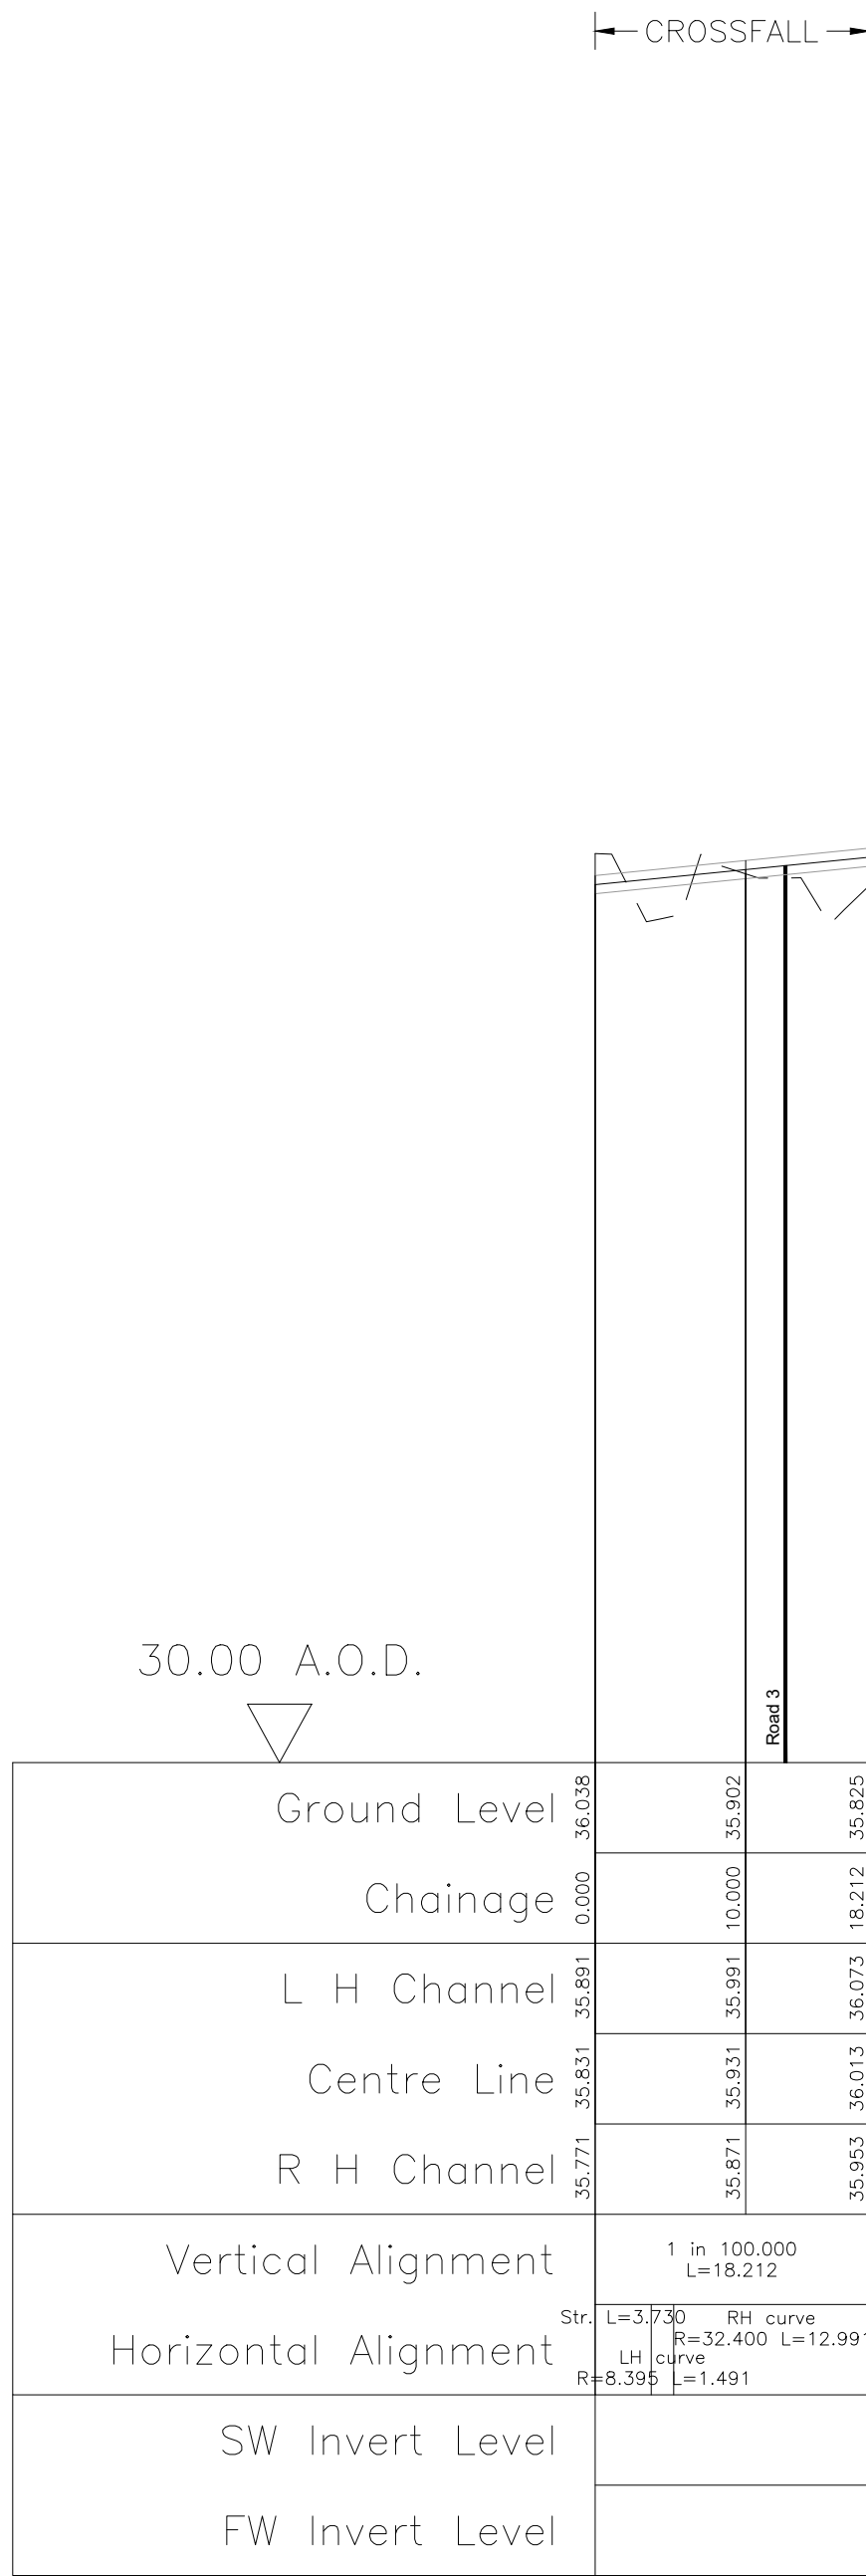


Road3a
Horiz. 1:500 Vert. 1:50

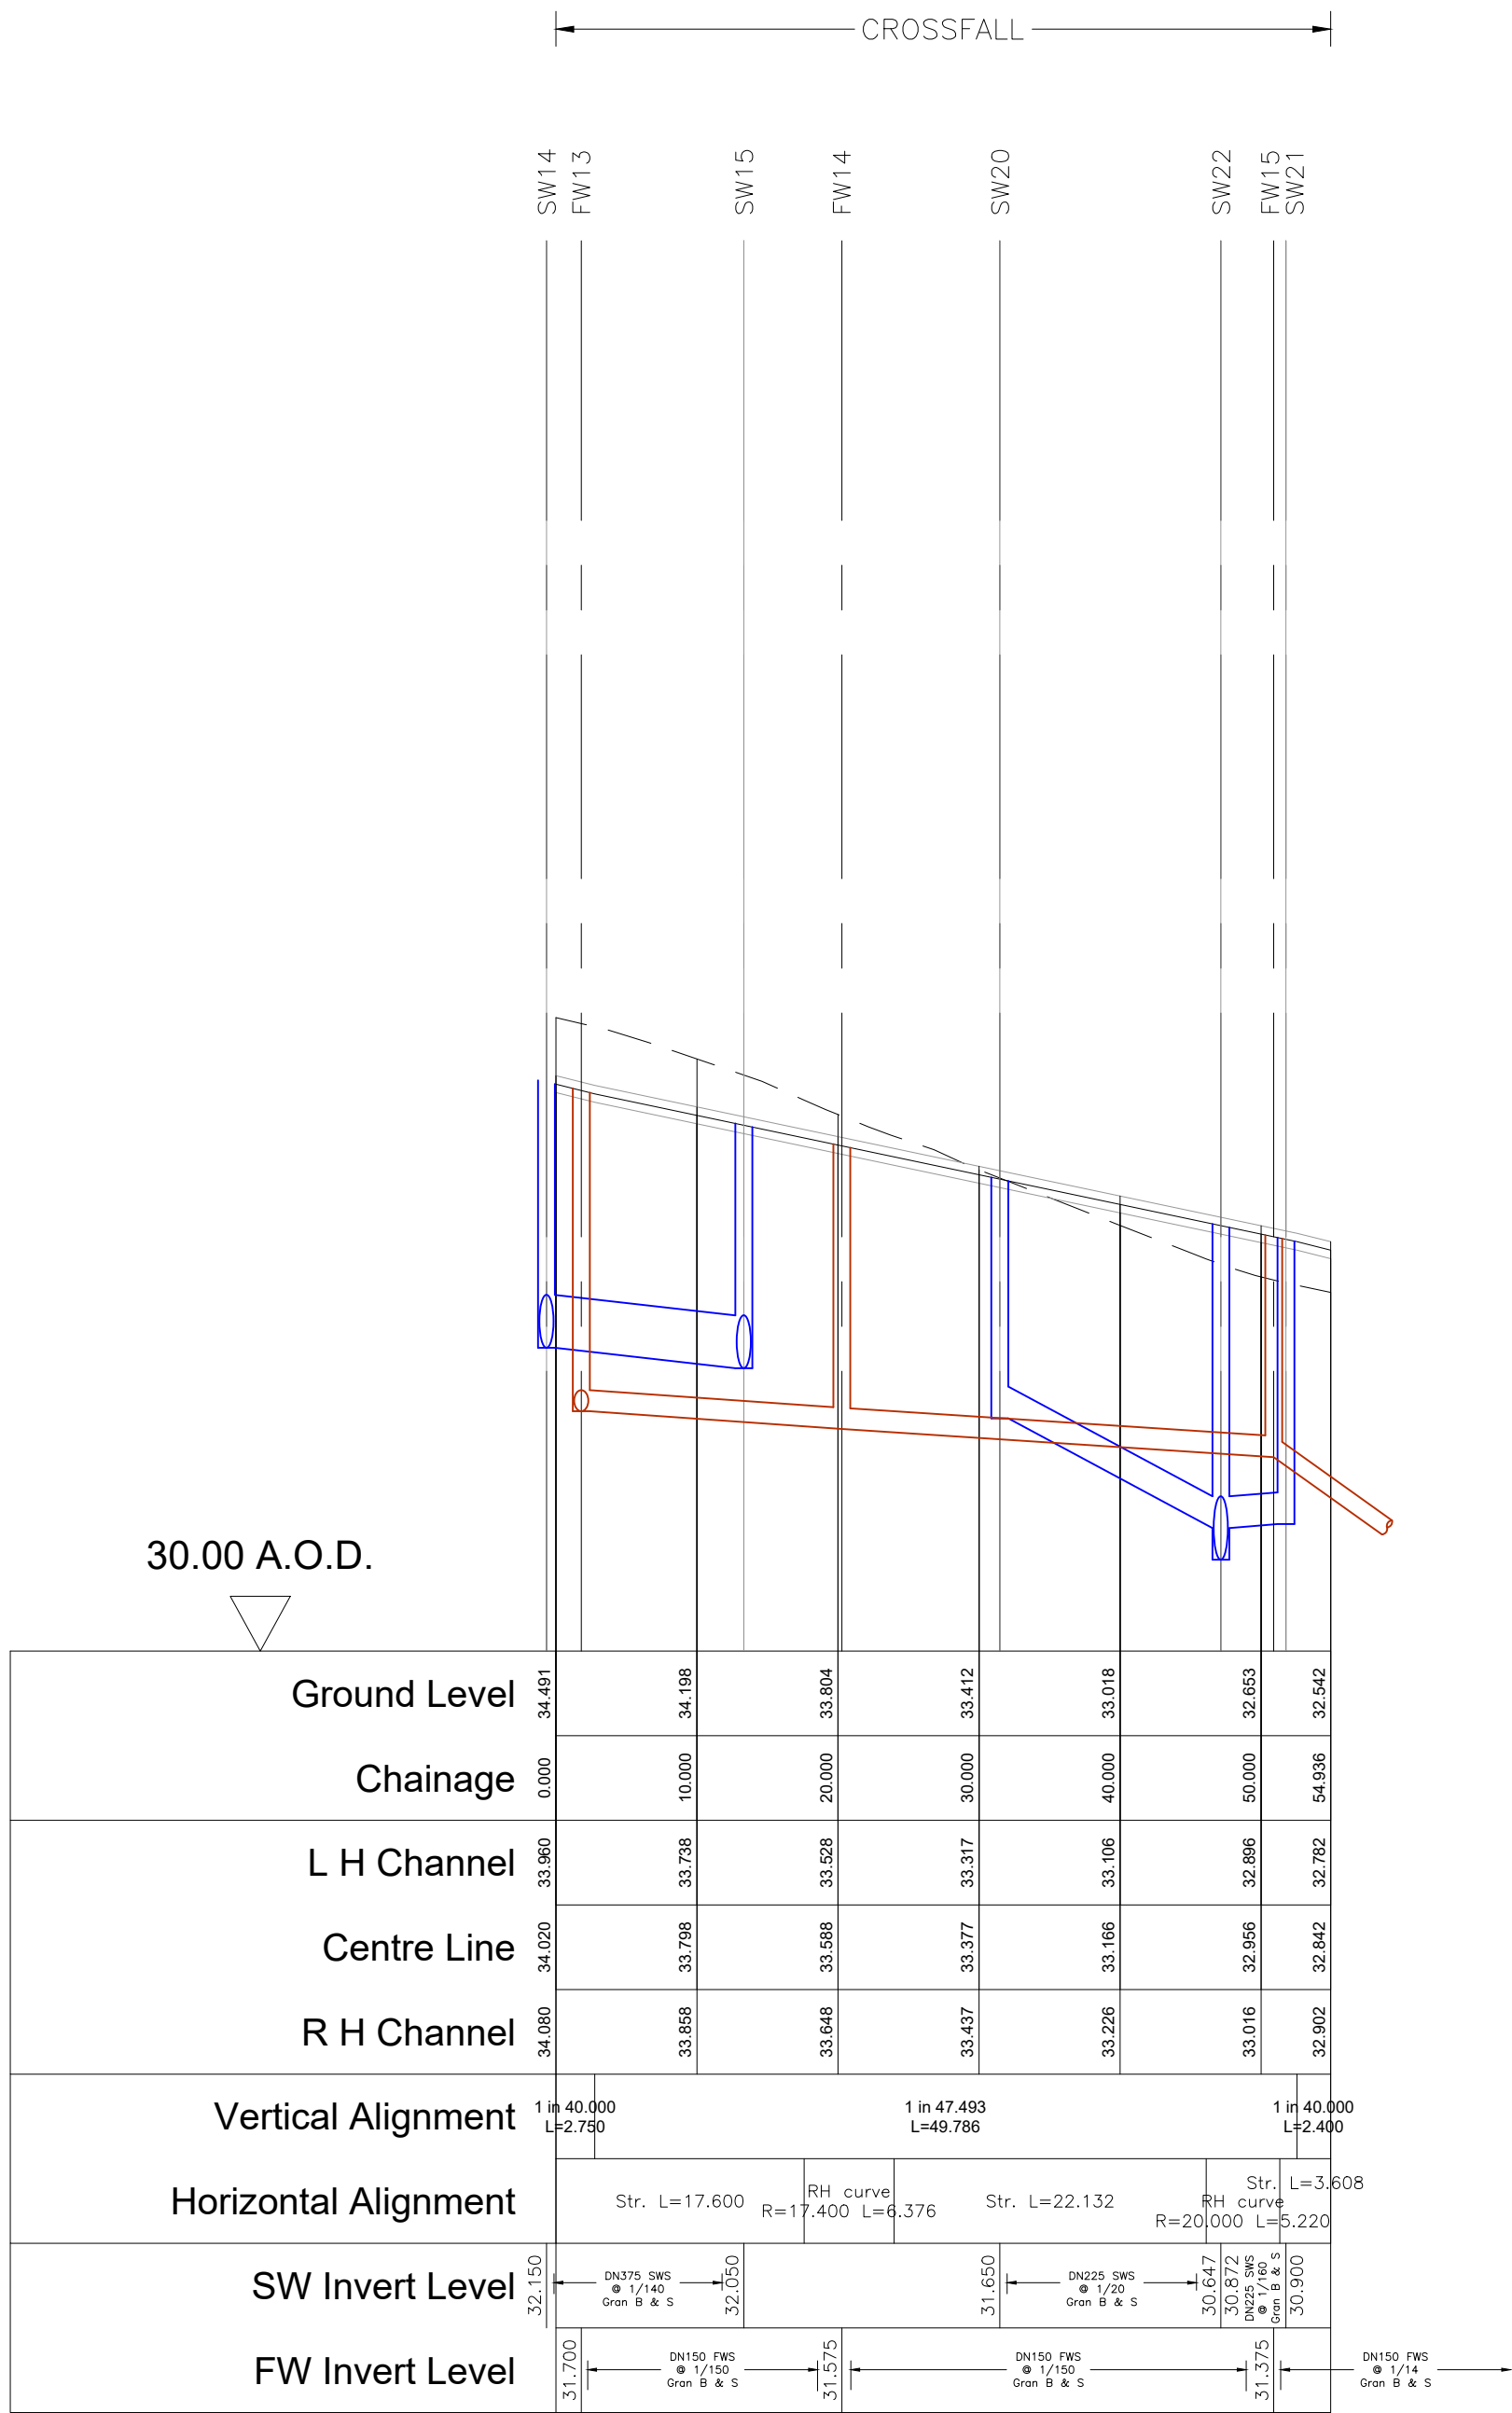

Road4
Horiz. 1:500 Vert. 1:50

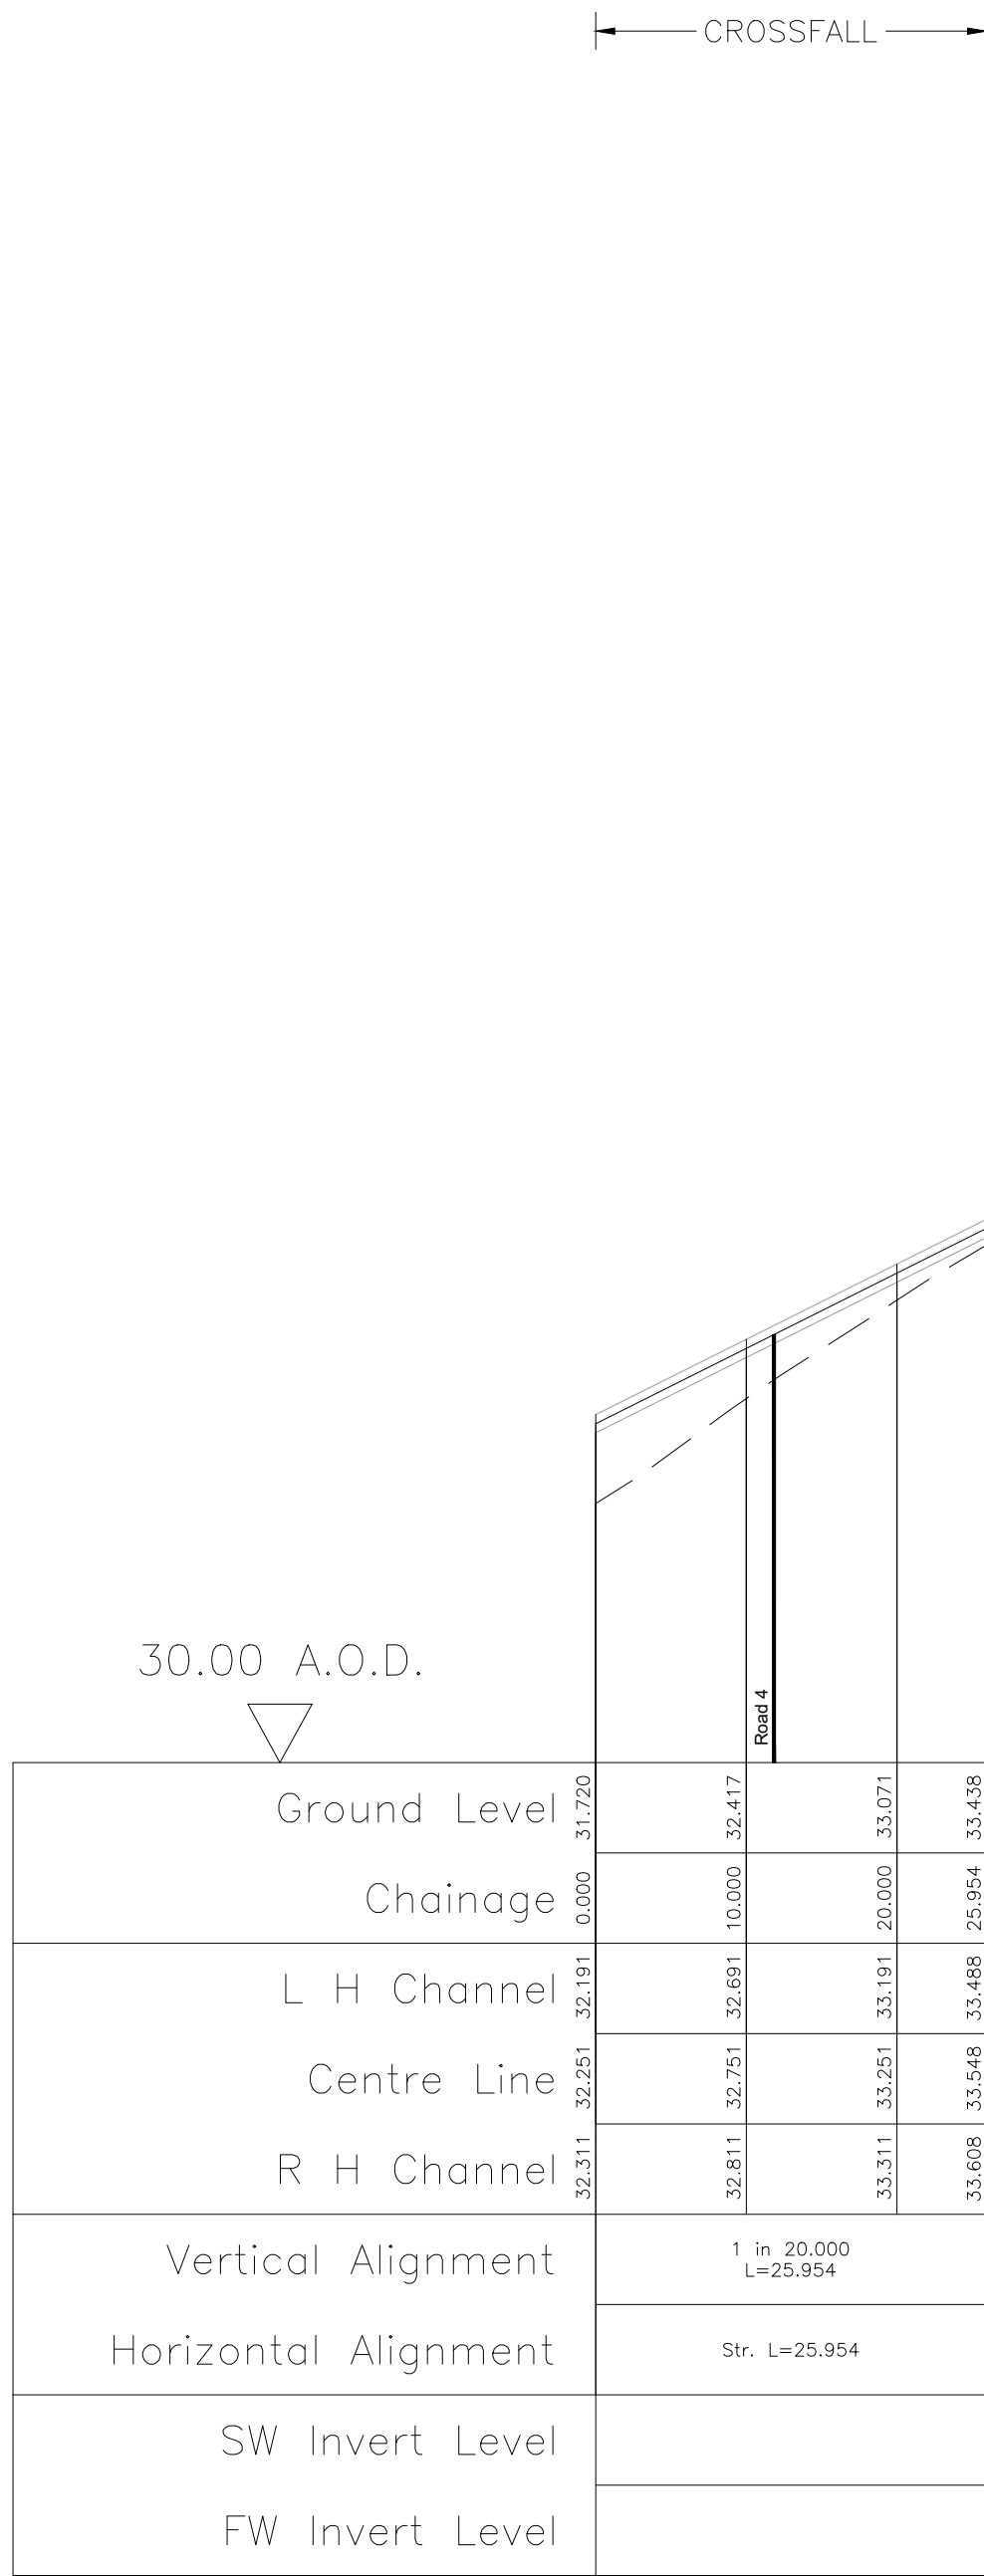

Road4a
Horiz. 1:500 Vert. 1:50

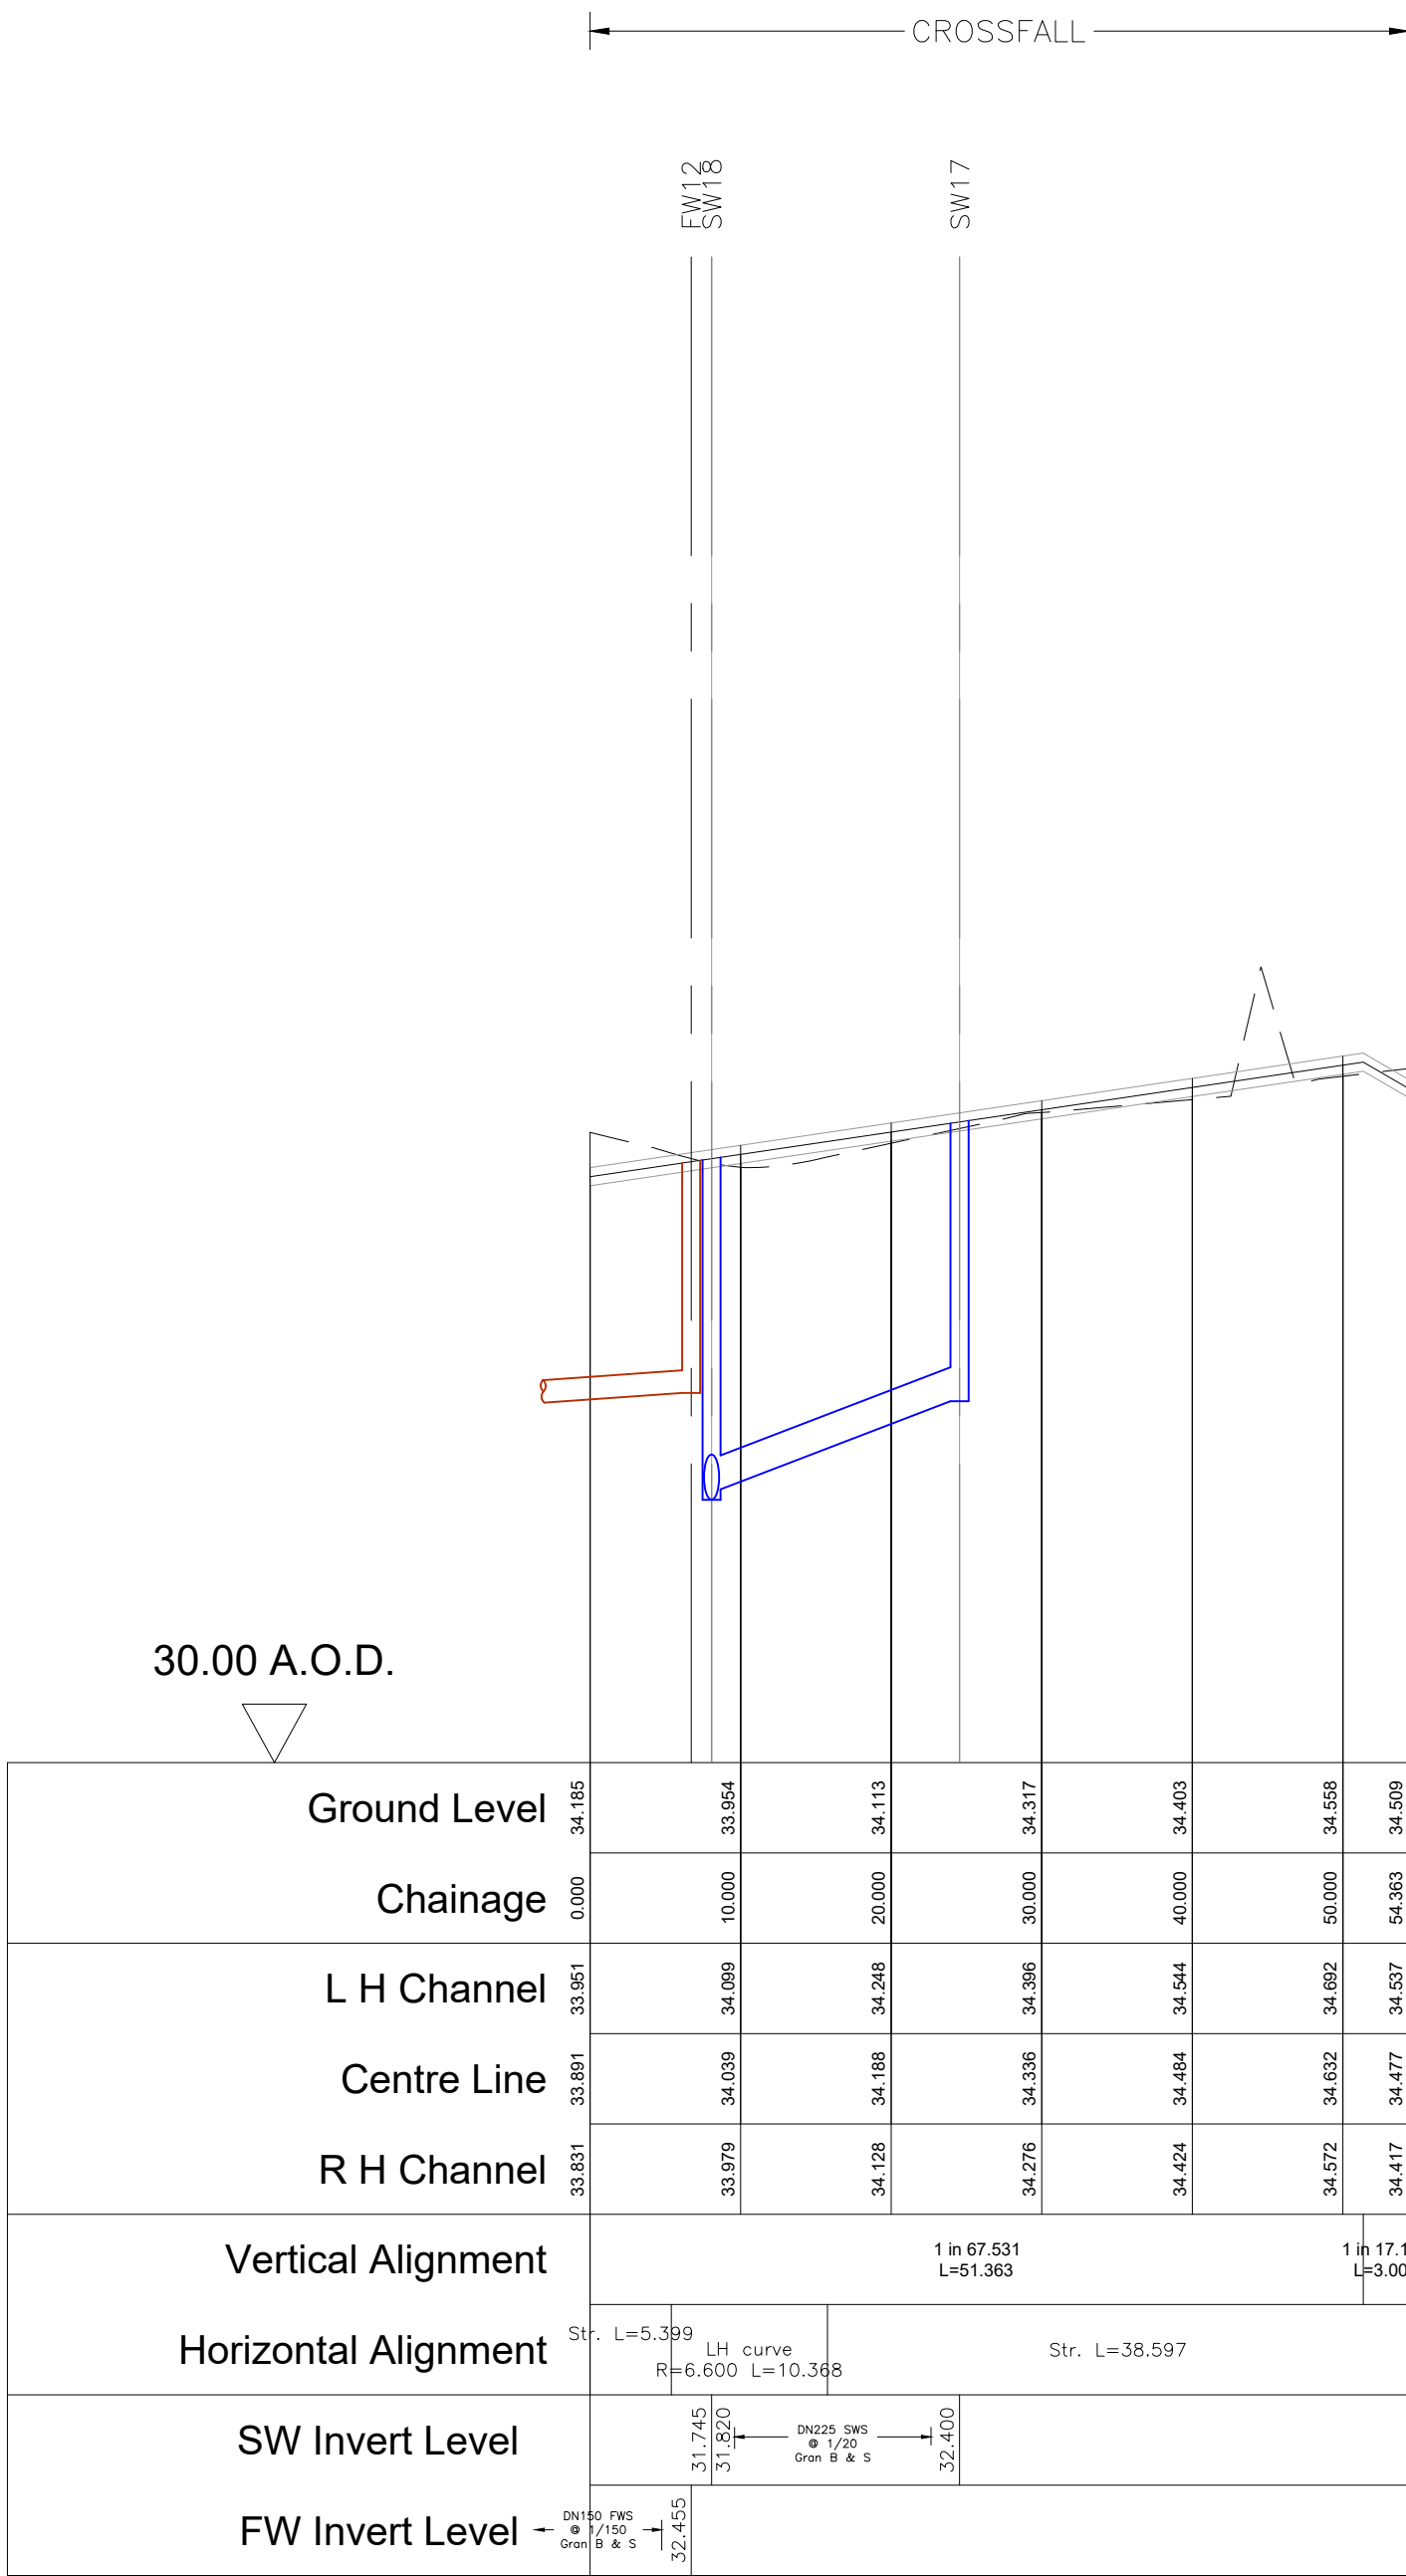

EA1
Horiz. 1:500 Vert. 1:50