



Proposed Elevation-Left side

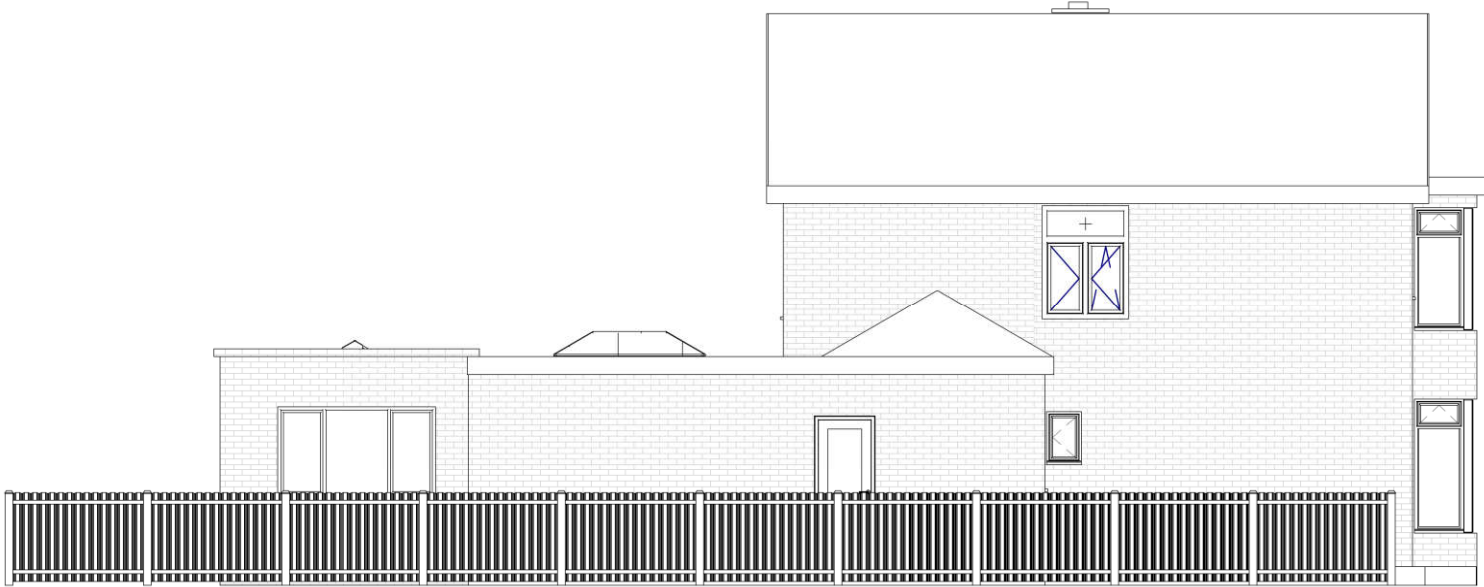

Existing Elevation-Left side

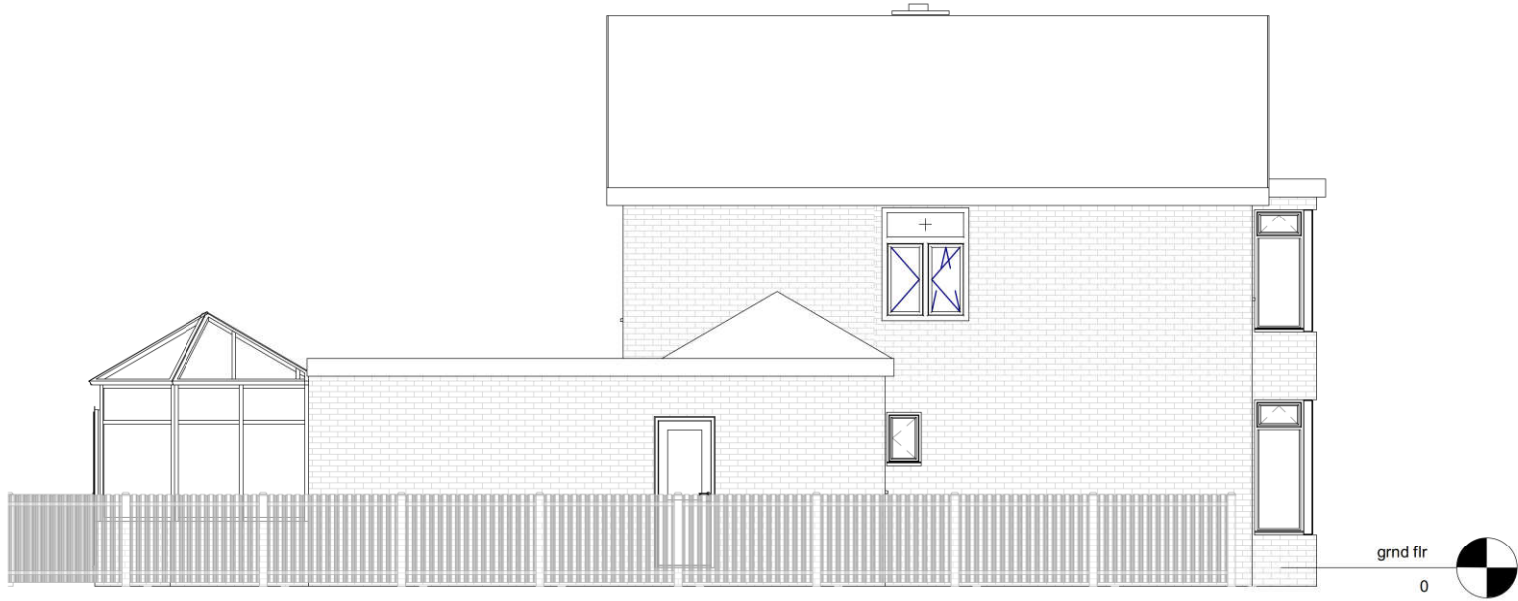

1:500		50
1:200		20
1:100		10
1:50		5

pd

parkers

executive

design

All measurement to be checked on site prior to any commenment
(C) Copyright of Parkers Design (Southern) Limited. Any reproduction of these drawings will require written authority from the copyright owner.

Parkers Design Limited - The Studio @ 90, PO9 2PR
www.pexd.co.uk - info@pexd.co.uk - 07776 008822

PROJECT

12 St. James Road PO10 7DN

SHEET

Elevations-Left side

CLIENT				Burden	
Date	Issue Date	Scale (@ A3)	1 : 100		
Drawn by	SW	DRAWING NUMBER	REV		
Checked by	SR	P 5			