



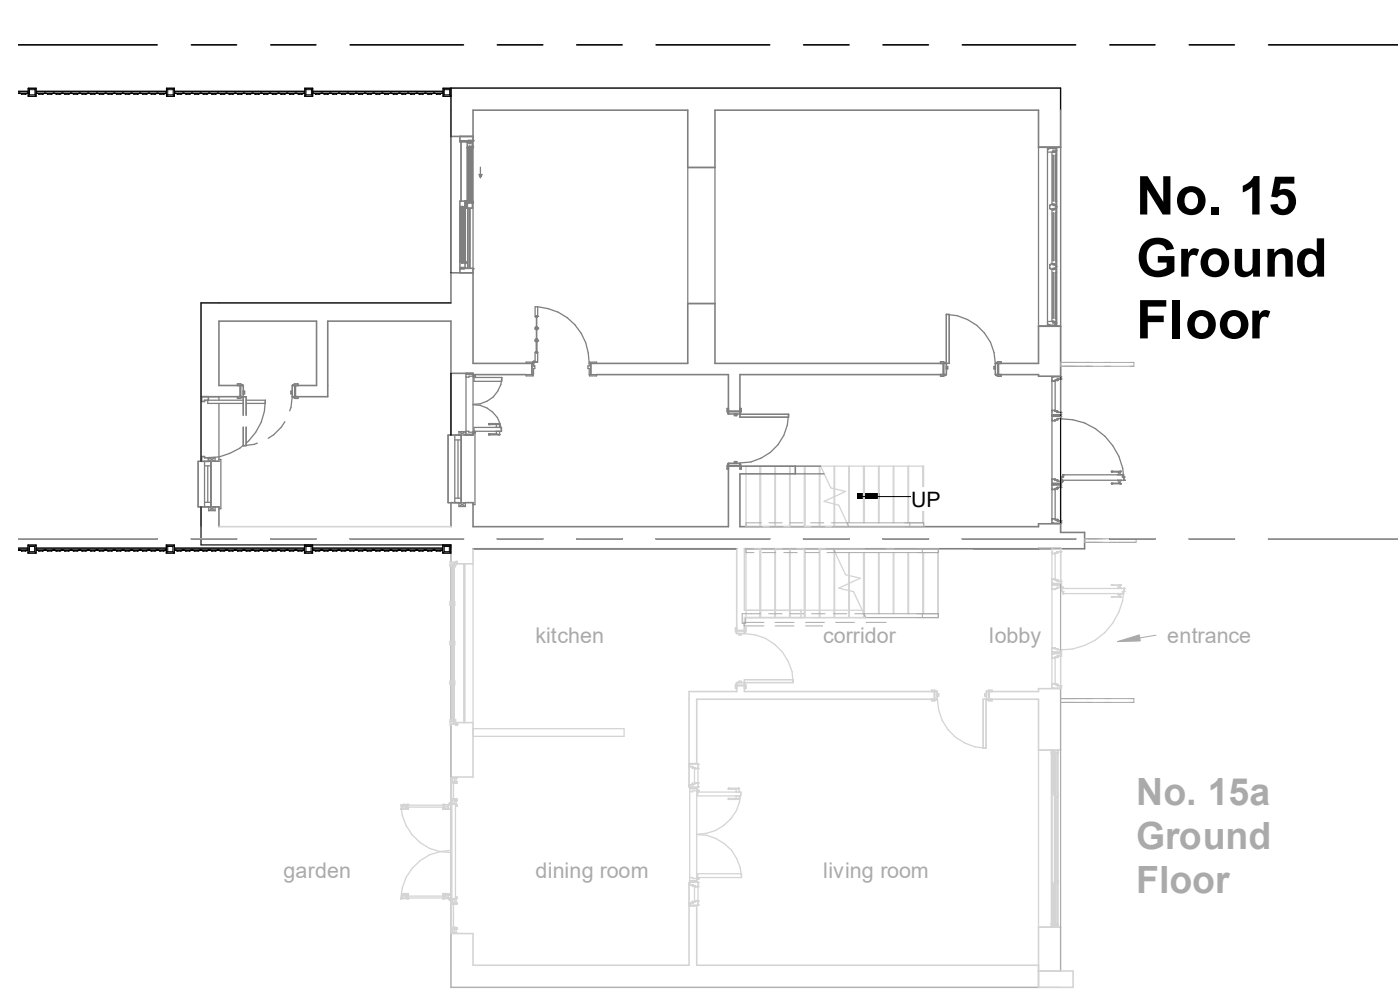

Existing Ground Floor

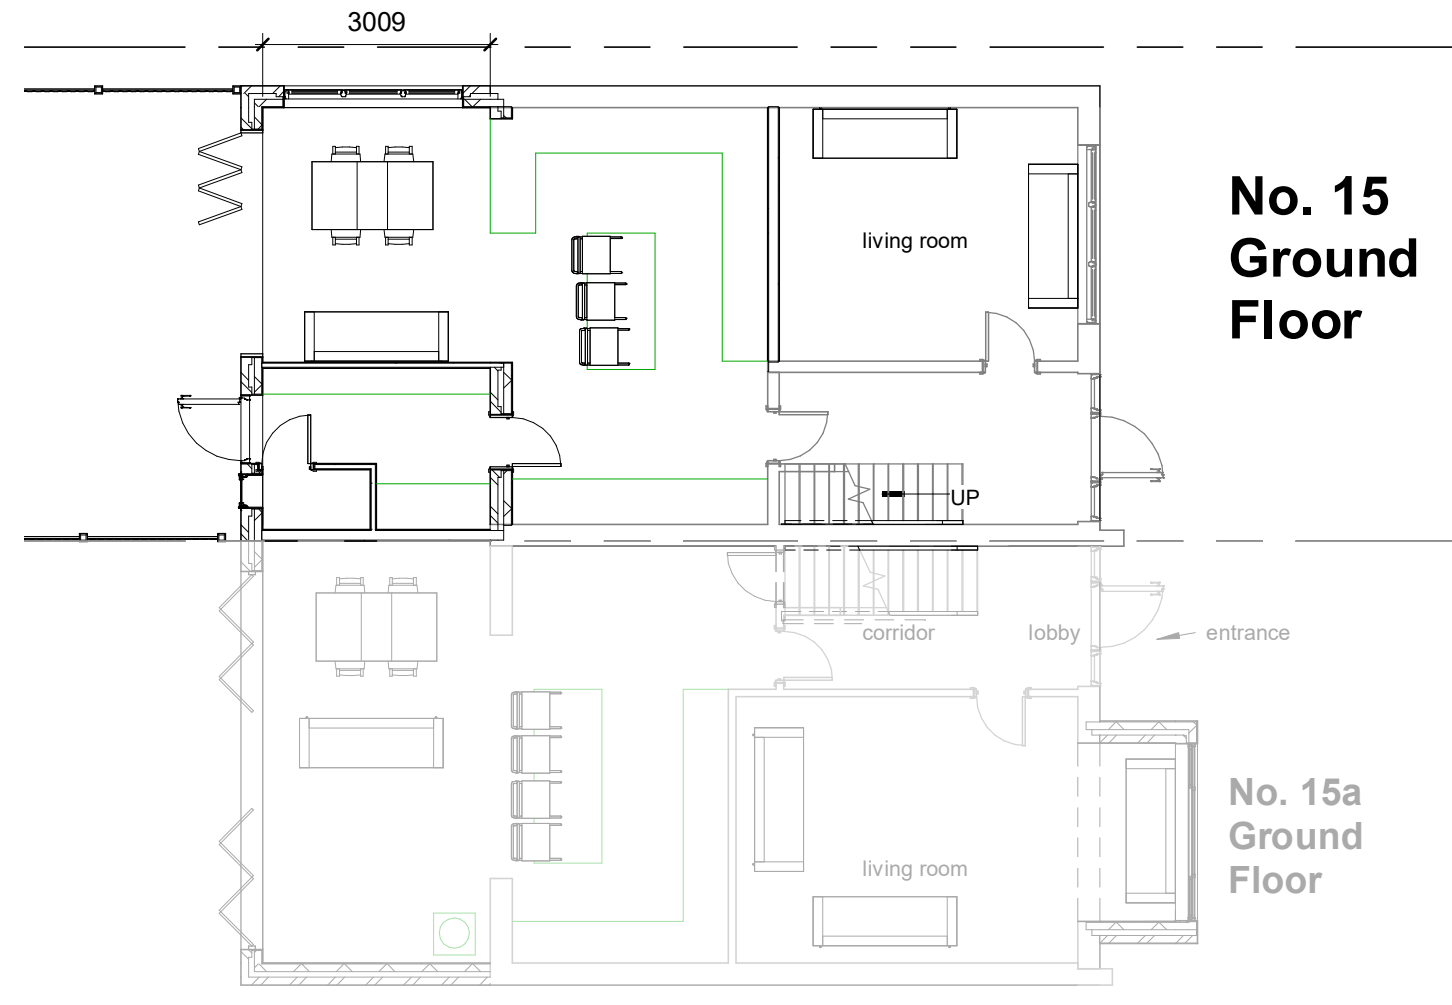

Proposed Ground Floor

1:500		50
1:200		20
1:100		10
1:50		5



All measurement to be checked on site prior to any commenment (C) Copyright of Parkers Design (Southern) Limited. Any reproduction of these drawings will require written authority from the copyright owner.	PROJECT	CLIENT			
	15 Longwood Avenue	Barton			
	SHEET	Date	Issue Date	Scale (@ A3)	1 : 100
		Ground Floor	Drawn by	SW	DRAWING NUMBER
Parkers Design Limited - The Studio @ 90, PO9 2PR		Checked by	SR	P 1	