


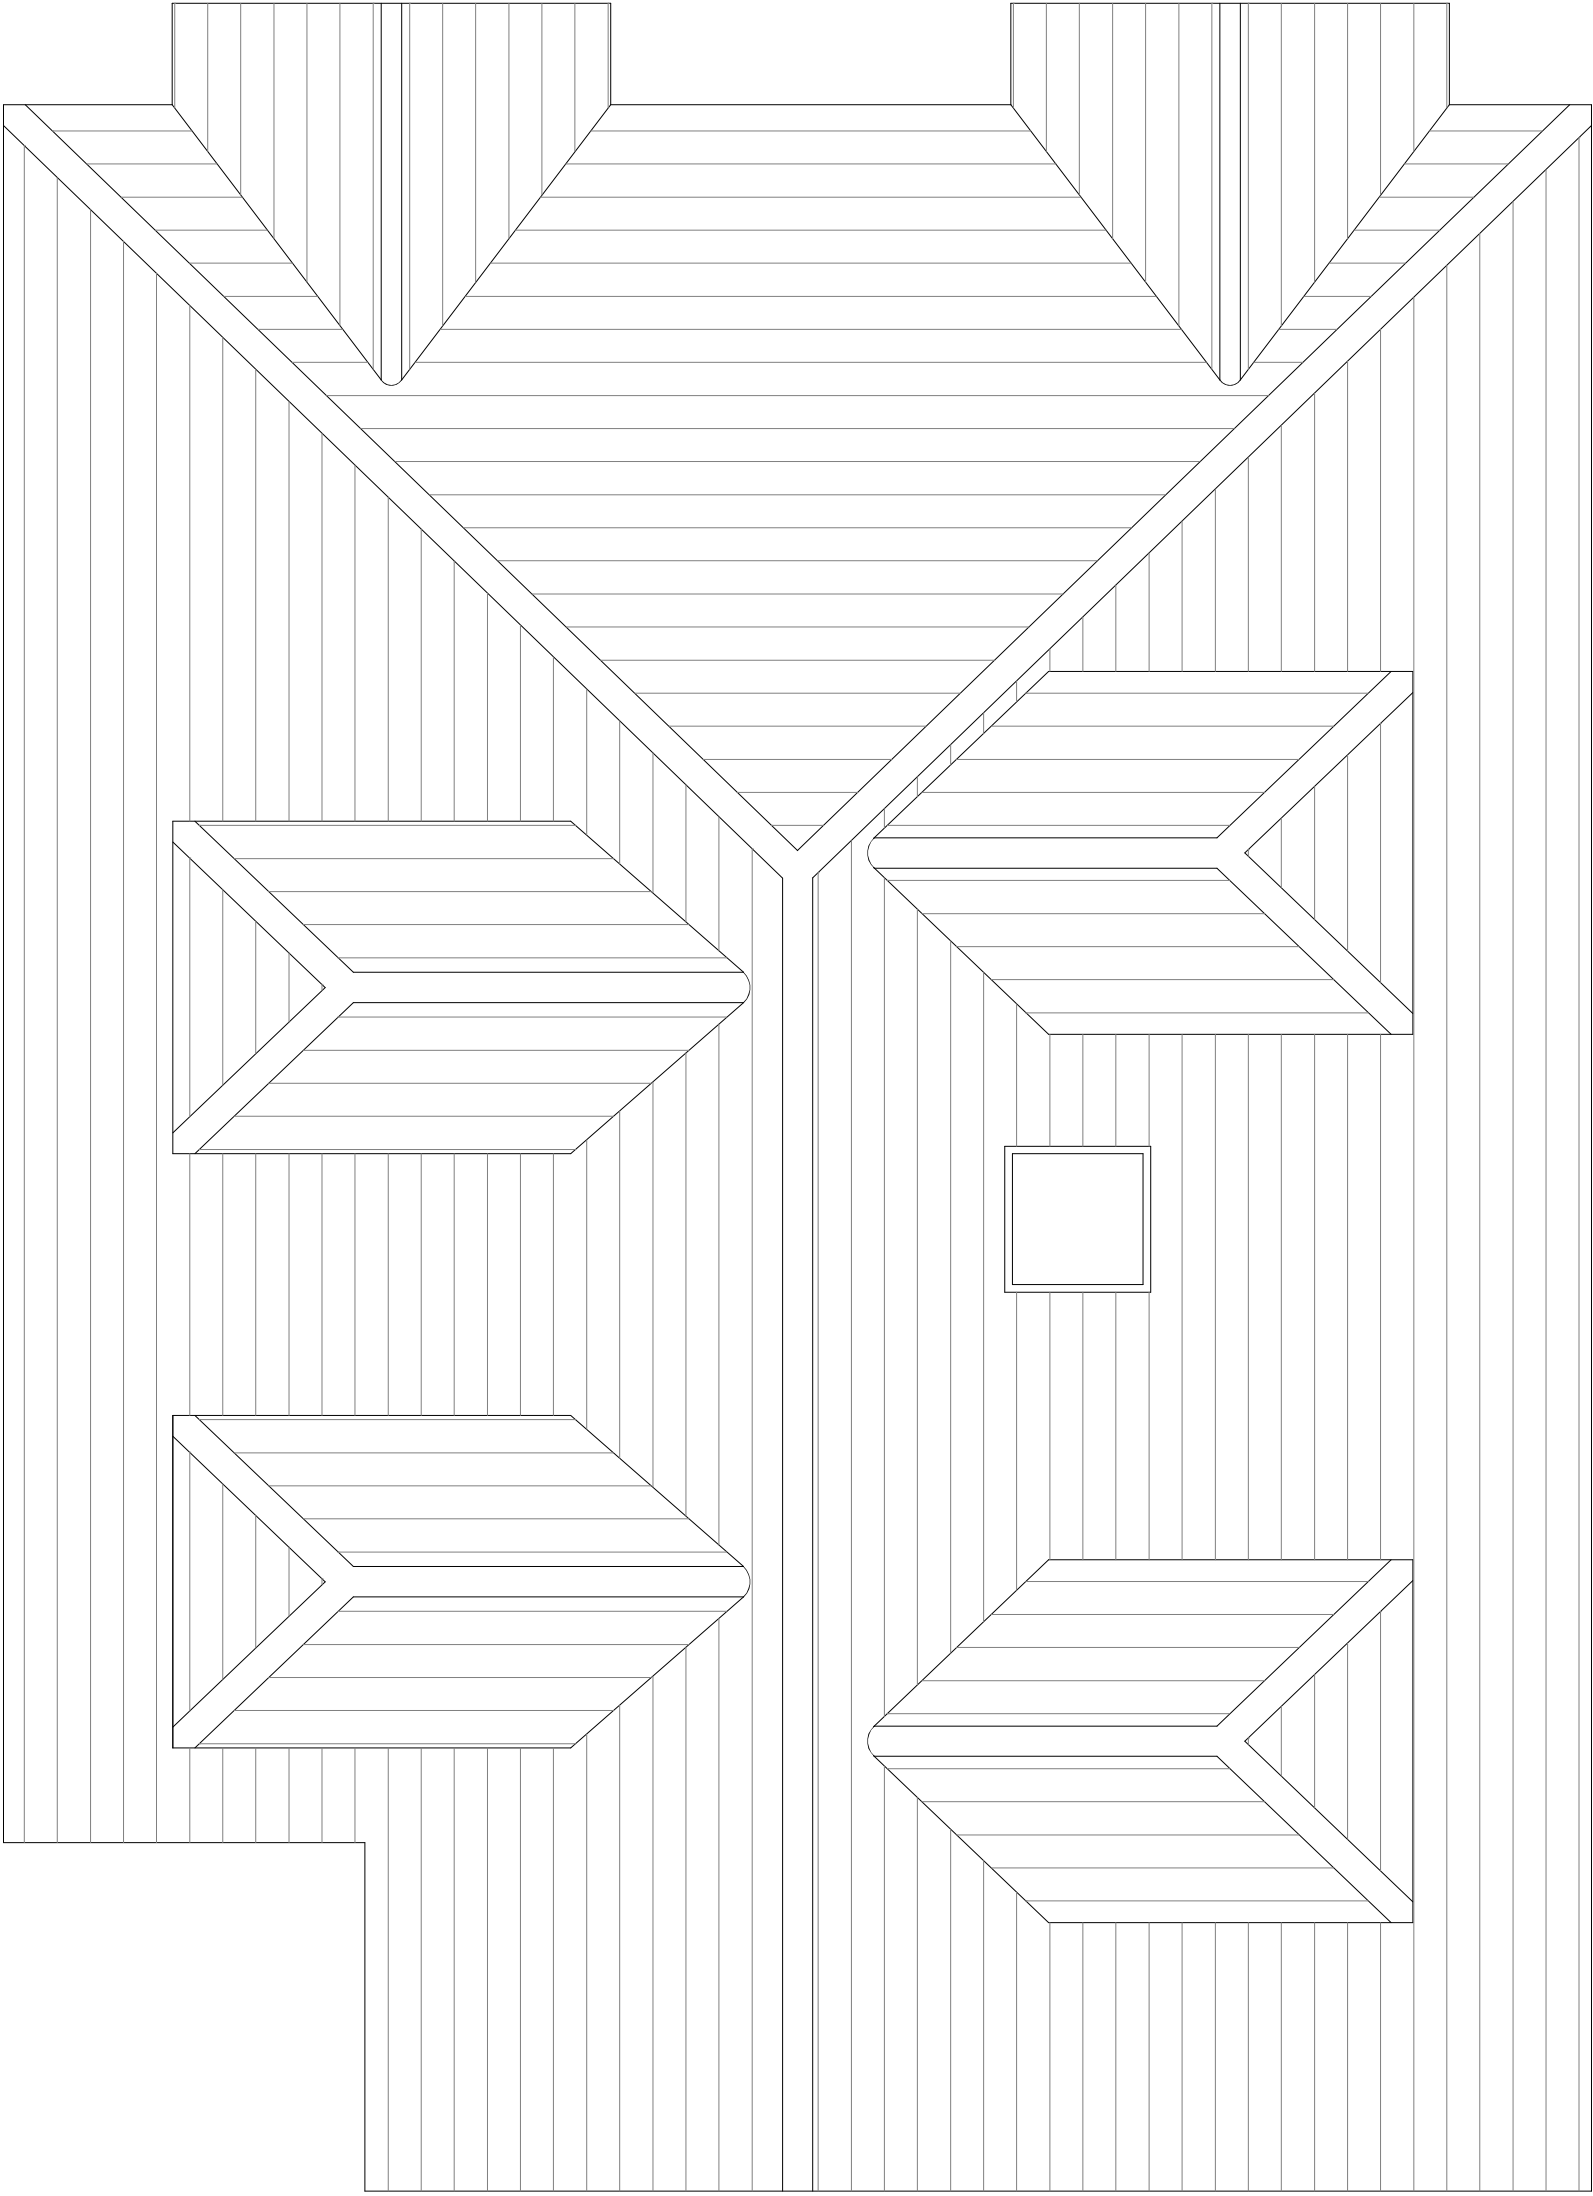

EXISTING ROOF

Copyright is reserved by GBS Designs and is issued on the condition that it is not copied or disclosed by or to any unauthorised persons without prior consent in writing from GBS Designs.

All dimensions to be checked on site

All structural elements to be specified by a suitably qualified structural engineer.

REV	DESCRIPTION	DRAWN	DATE	Scale Bar		
-	Initial design	JLR	16.03.21			

Drawing Ref		Drawing Title	
85STAKESRD 05		85 Stakes Road, Widley, Waterlooville, Hampshire, PO7 5NR.	
Scale at A1	Scale at A3	Date	Drawn by
1:25	1:50	16 MAR 2021	JLR/GBS



CAD - ARCHITECTURE - DESIGN

6 Shillinglee Waterlooville
Hampshire PO7 5RW
Tel 023 9225 8315
www.gbsimages.co.uk