


28 Lynwood Avenue, Waterloo - 4185.20.CC

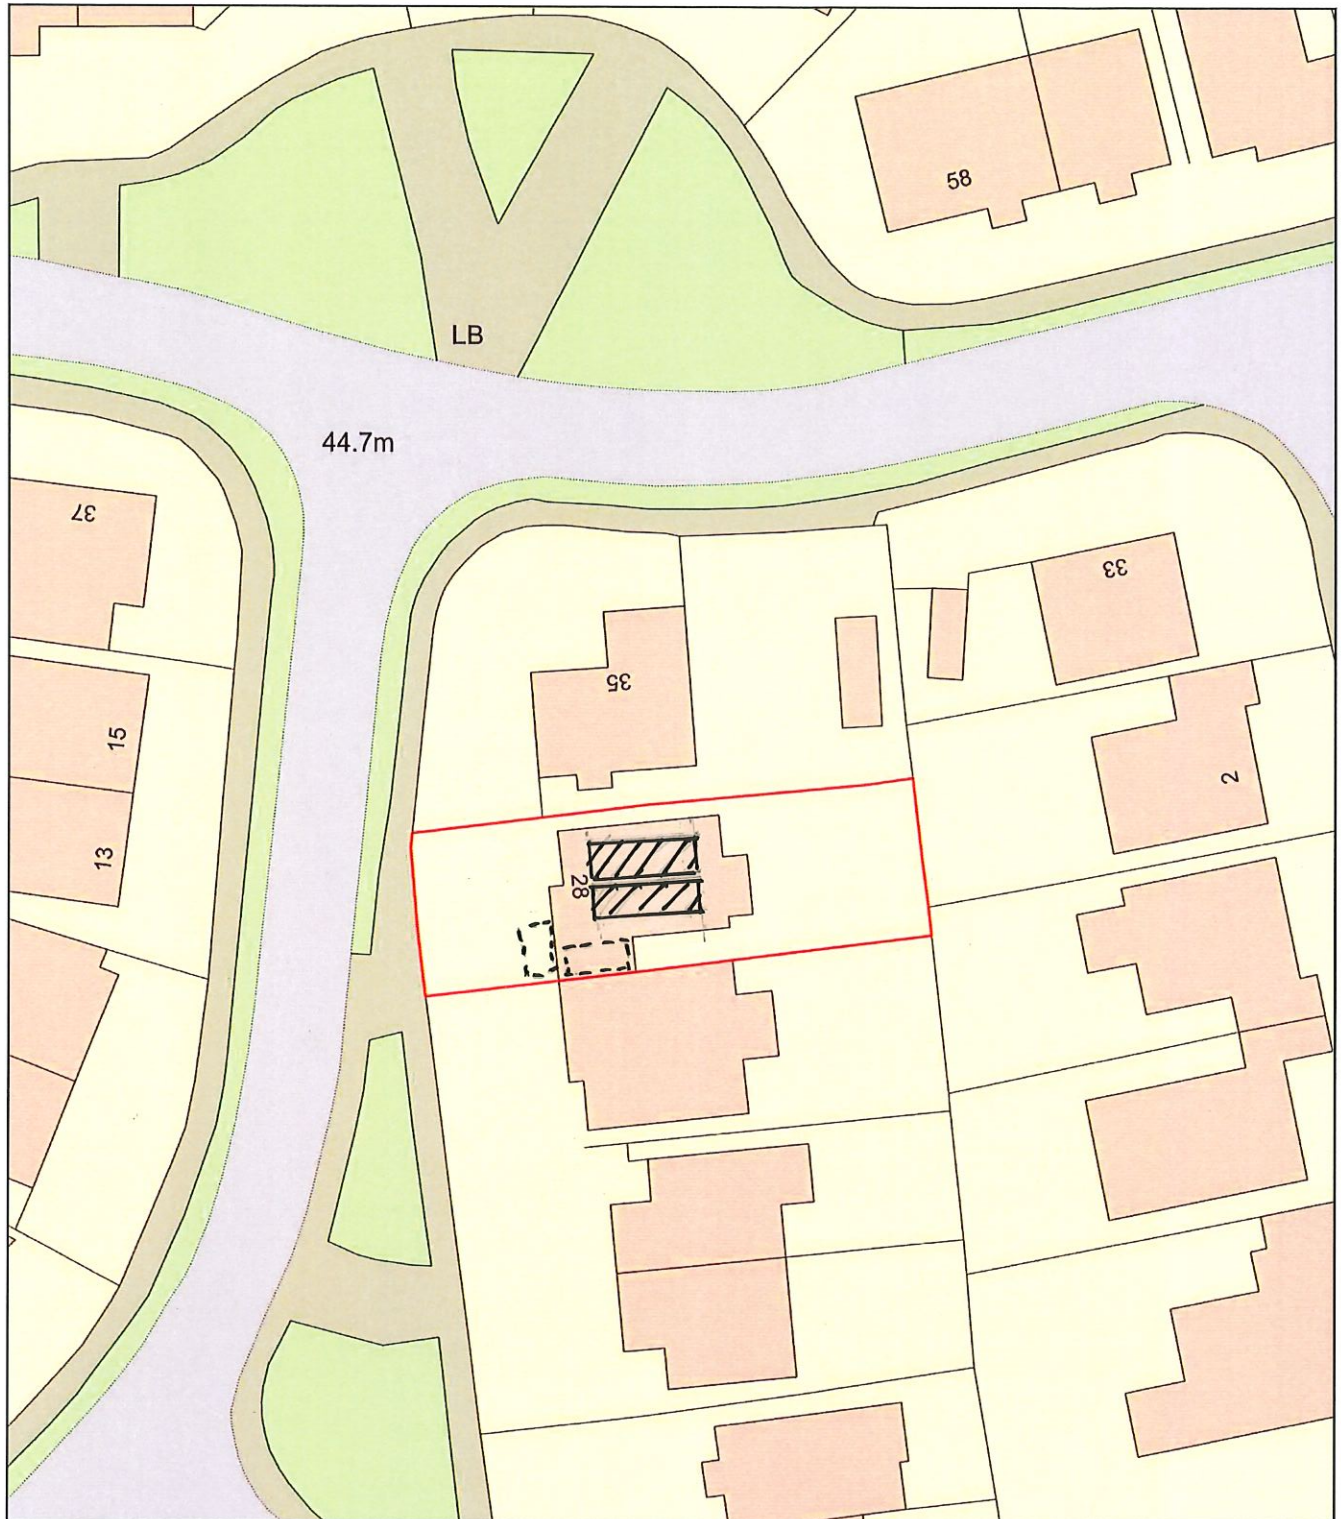

0 20
Metres



Plan Produced for: Thorns Young Architectural

Date Produced: 18 Nov 2020

Plan Reference Number: TQRQM20323160305168

Scale: 1:500 @ A4