



Department of Planning and Development  
Havant Borough Council  
Public Service Plaza  
Civic Centre Road  
Havant  
Hampshire  
PO9 2AX

Your ref  
APP/21/00950

Our ref  
PLAN-041915

Date  
30/09/2021

Contact  
Tel 0330 303 0119

Dear Sir/Madam,

**Proposal:** Single storey front and side extension.  
**Site:** APP/21/00950: - 13 Oaktree Drive, Emsworth, PO10 7UJ.

Thank you for your letter dated 14/09/2021.

Southern Water requires a formal application for any new connection to the public foul and surface water sewer to be made by the applicant or developer.

To make an application visit Southern Water's Get Connected service: [developerservices.southernwater.co.uk](https://developerservices.southernwater.co.uk) and please read our New Connections Charging Arrangements documents which are available on our website via the following link: [southernwater.co.uk/developing-building/connection-charging-arrangements](https://southernwater.co.uk/developing-building/connection-charging-arrangements)

In situations where surface water is being considered for discharge to our network, we require the below hierarchy for surface water to be followed which is reflected in part H3 of the Building Regulations. Whilst reuse does not strictly form part of this hierarchy, Southern Water would encourage the consideration of reuse for new developments.

- Reuse
- Infiltration
- Watercourse
- Storm sewer
- Combined Sewer

Guidance on Building Regulations is here:

Southern Water, Southern House, Yeoman Road, Worthing, West Sussex, BN13 3NX  
[southernwater.co.uk](https://southernwater.co.uk)

Southern Water Services Ltd, Registered Office: Southern House, Yeoman Road, Worthing, West Sussex, BN13 3NX Registered in England No. 2366670



[gov.uk/government/publications/drainage-and-waste-disposal-approved-document-h](https://www.gov.uk/government/publications/drainage-and-waste-disposal-approved-document-h)

It is possible that a sewer now deemed to be public could be crossing the development site. Therefore, should any sewer be found during construction works, an investigation of the sewer will be required to ascertain its ownership before any further works commence on site.

For further advice, please contact Southern Water, Southern House, Yeoman Road, Worthing, West Sussex, BN13 3NX (Tel: 0330 303 0119).


Website: [southernwater.co.uk](https://southernwater.co.uk) or by email at: [SouthernWaterPlanning@southernwater.co.uk](mailto:SouthernWaterPlanning@southernwater.co.uk)

Yours faithfully,

Growth Planning Team  
**Business Channels**

[southernwater.co.uk/developing-building/planning-your-development](https://southernwater.co.uk/developing-building/planning-your-development)

# SOUTHERN WATER

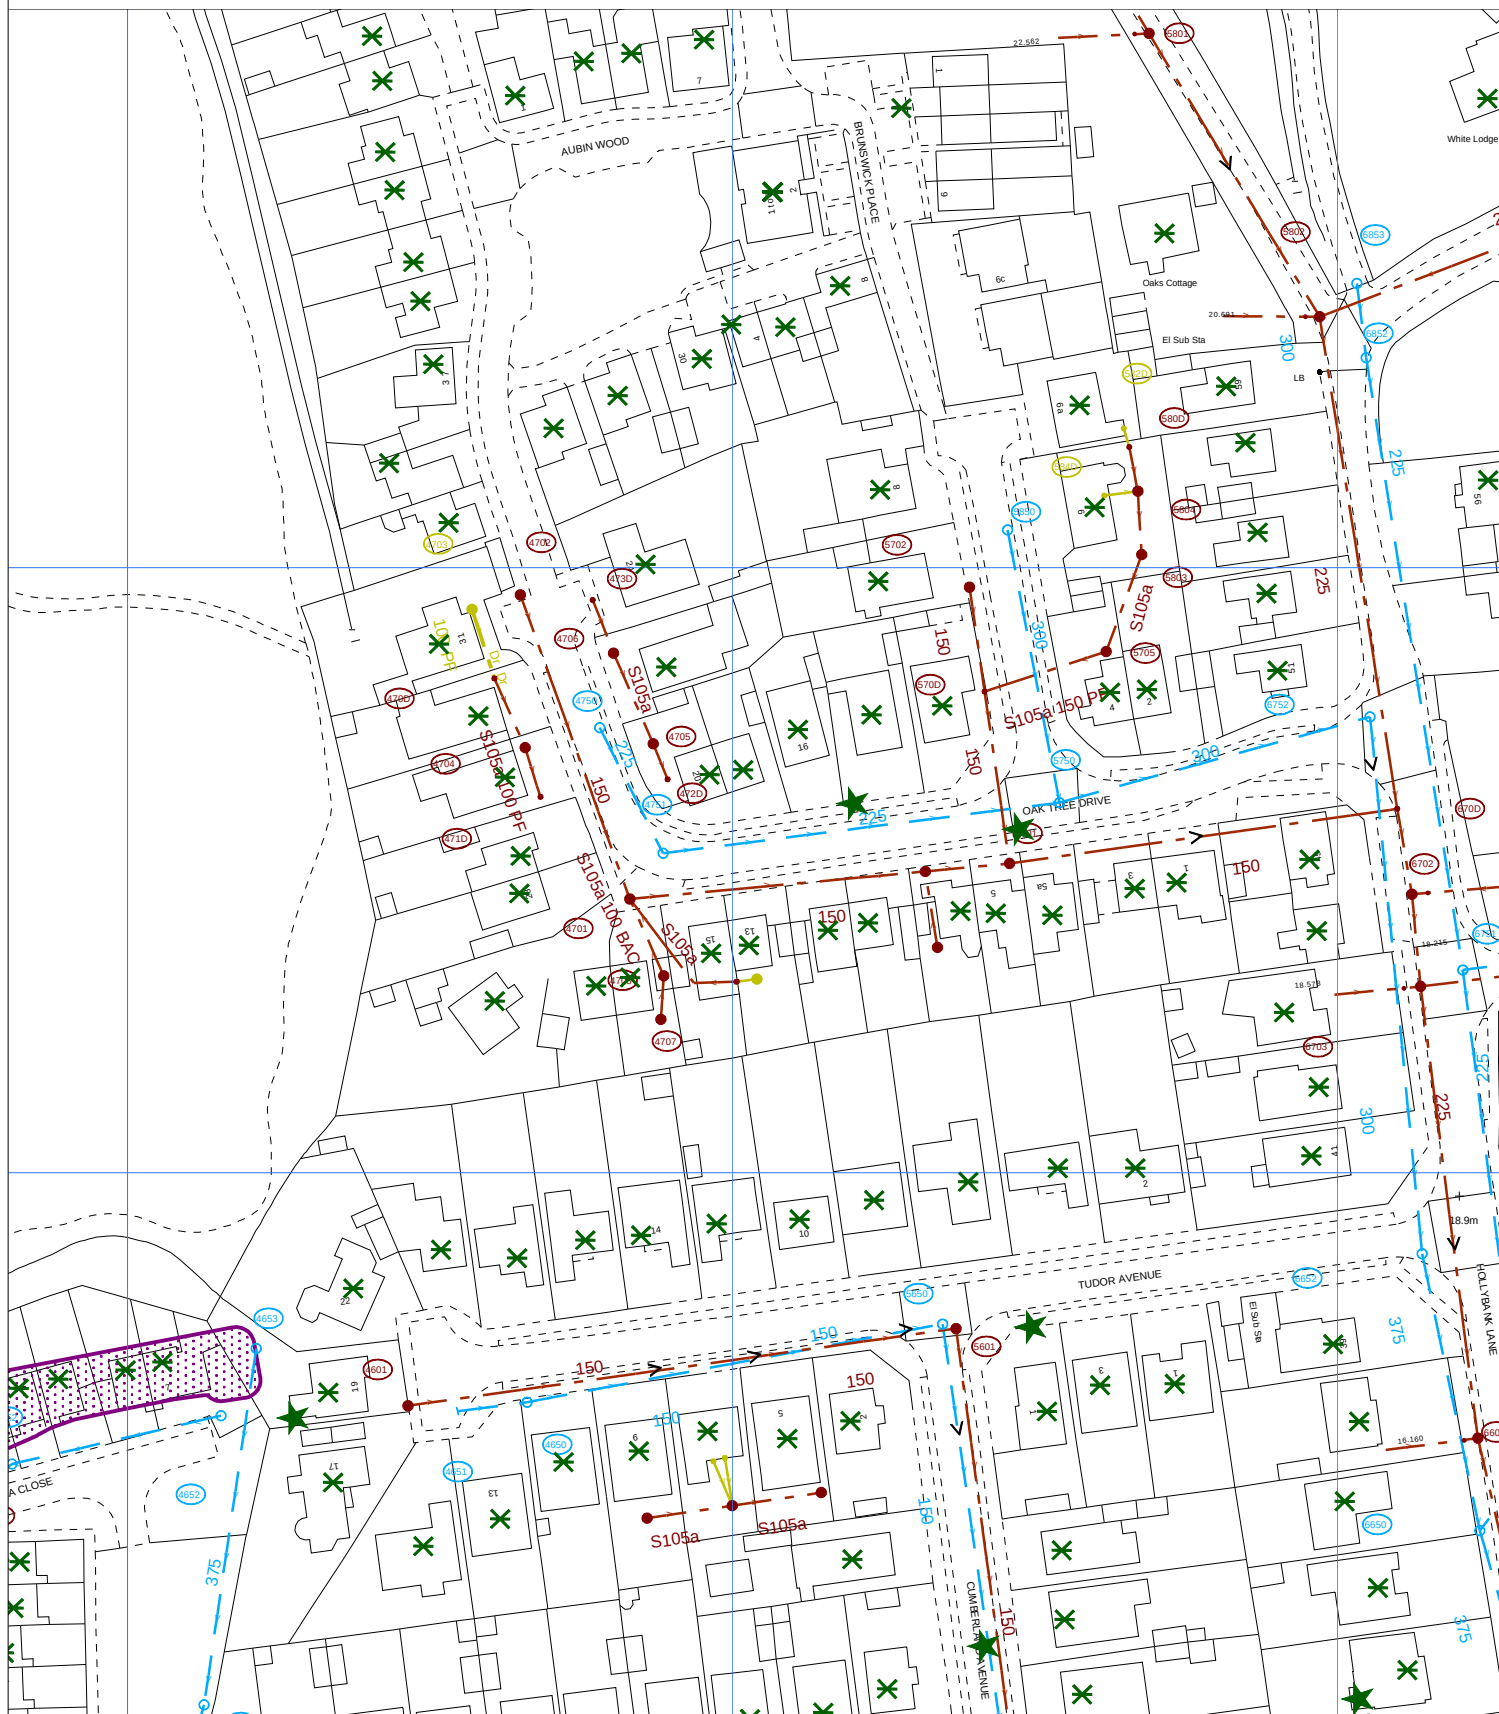

The positions of pipes shown on this plan are believed to be correct, but Southern Water Services Ltd accept no responsibility in the event of inaccuracy. The actual positions should be determined on site.

Based upon Ordnance Survey Digital Data with the permission of the controller of H.M.S.O. Crown Copyright Reserved Licence No. WU 298530

O.S. REF: SU7407NE

Scale: 1:1250

Screen Print

**WARNING: BAC pipes are constructed of Bonded Asbestos Cement**

**WARNING: Unknown (UNK) materials may include Bonded Asbestos Cement**



Printed By: rudraps

Date: 30-9-2021

Southern Water MapGuide Browser

Requested By:

