


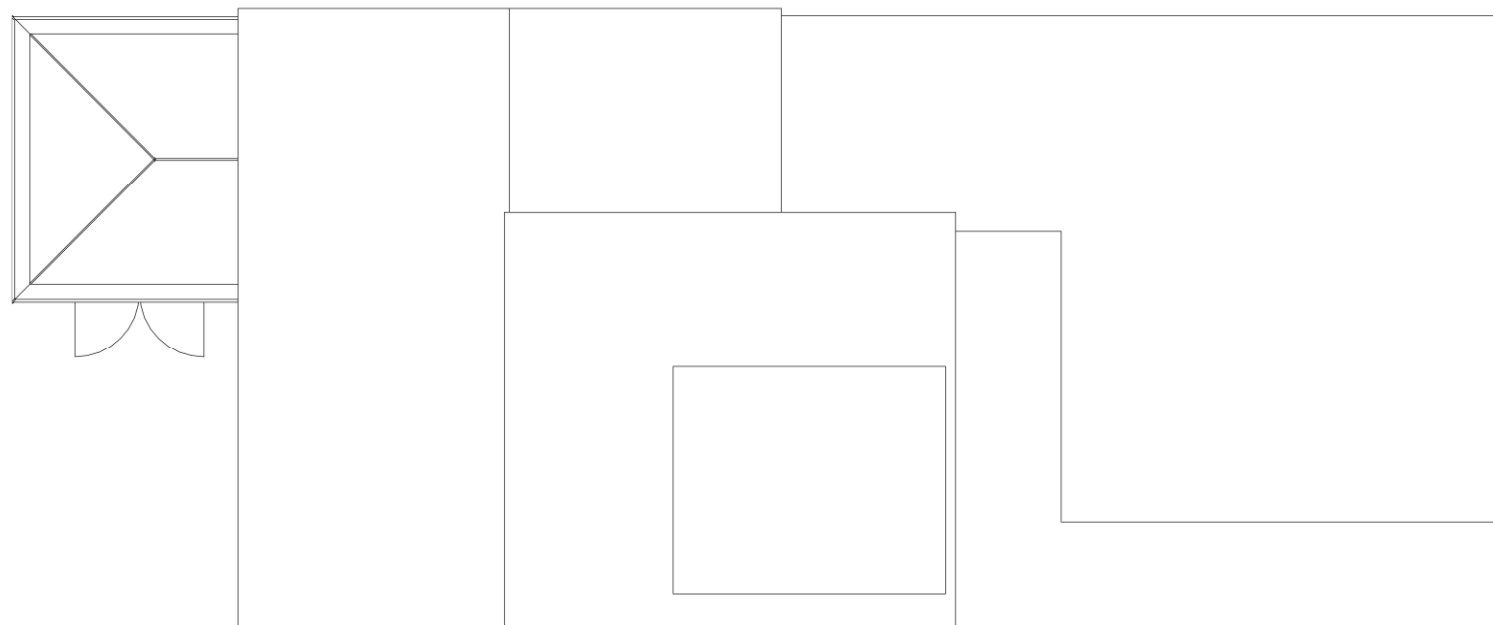

se Site Existing  
1 : 100

|       |             |     |
|-------|-------------|-----|
| 1:500 | <div></div> | 100 |
| 1:200 | <div></div> | 20  |
| 1:100 | <div></div> | 10  |
| 1:50  | <div></div> | 5   |