



18 Springvale PO8 9DA - Location Plan

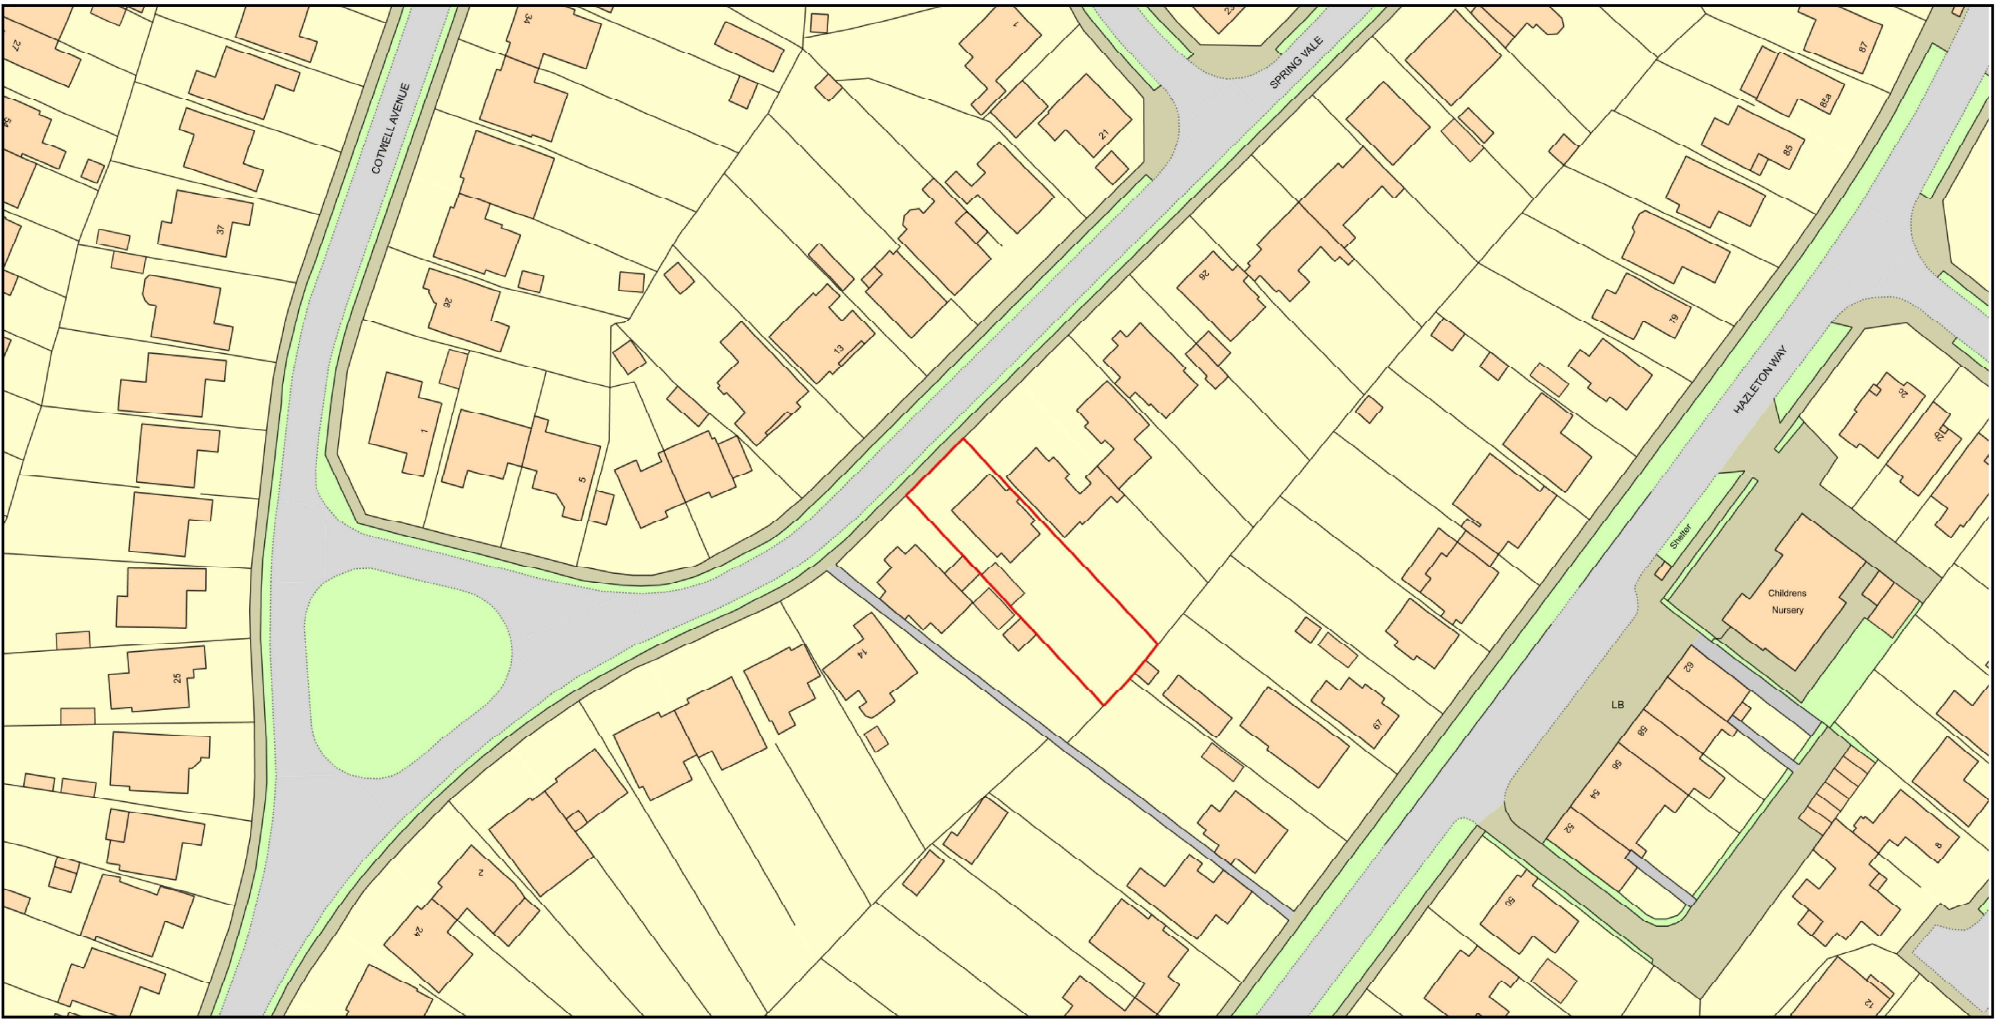

Plan Produced for: Parkers Design
Date Produced: 11 Jun 2021
Plan Reference Number: TQRQM21162100412535
Scale: 1:1250 @ A4
© Crown copyright and database rights 2021 OS 100042766

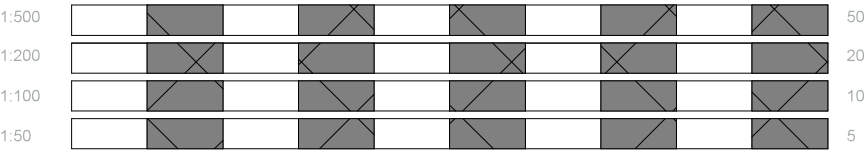

pd

parkers

executive

design

All measurement to be checked on site prior to any comment

(C) Copyright of Parkers Design (Southern) Limited. Any reproduction of these drawings will require written authority from the copyright owner.

Parkers Design Limited - The Studio @ 90, PO9 2PR

www.pexd.co.uk - info@pexd.co.uk - 07776 008822

PROJECT

18 Spring Vale PO8 9DA

SHEET

Location

CLIENT

Southwood

Date

Issue Date

Scale (@ A3)

Drawn by

SW

DRAWING NUMBER

REV

Checked by

SR

P11