

- GENERAL NOTES:
1. This drawing is to be read in conjunction with all relevant architects, structural engineers, mechanical & electrical engineers and specialists drawings / specifications.
 2. Any discrepancies in dimensions or details between the various drawings should be reported immediately.
 3. All dimensions are in millimetres and all levels are in metres.
 4. Do not scale from this drawing, if in doubt ASK

Rev.	Description	Date	Dn	Ch'd
A	Various alterations	20.04.16	RJL	DRK
B	PV Panels removed	01.07.16	RJL	DRK



NORTH (FRONT) ELEVATION




WEST (SIDE) ELEVATION



SOUTH (REAR) ELEVATION



EAST (SIDE) ELEVATION

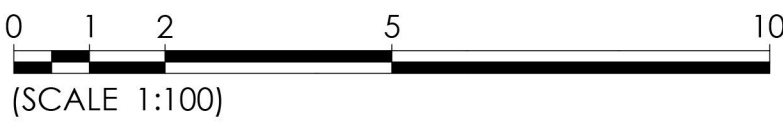



kenn scaddan
associates
architects

CONCEPT HOUSE, 35 KINGSTON CRESCENT, NORTH END, PORTSMOUTH, HAMPSHIRE, PO2 8AA
T - 023 9267 3618 F - 023 9267 9819 www.ksa ltd.co.uk info@ksa ltd.co.uk

PROJECT
BLENDWORTH CRESCENT

DRAWING TITLE
ELEVATIONS - PLOTS 1-6

Date JAN. 15	Drawn by RL	Scale 1:100	AI	Drawing No. 1102-PD114	Rev. B
architecture	planning	design	project management		