

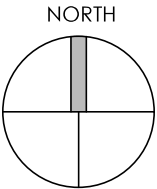
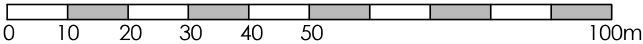
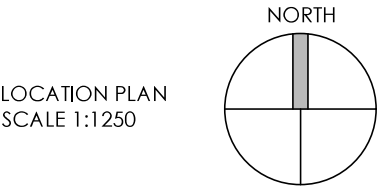
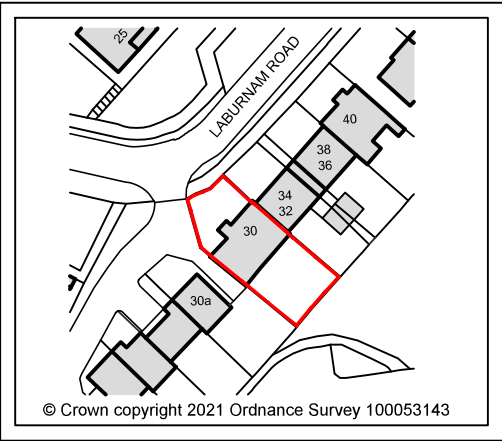


This drawing may be scaled with reference to the scale bar for planning application purposes only. Do not scale for any other purpose. Use only annotated dimensions, where provided.

Rev.	Date	Note	Author	Checked
------	------	------	--------	---------

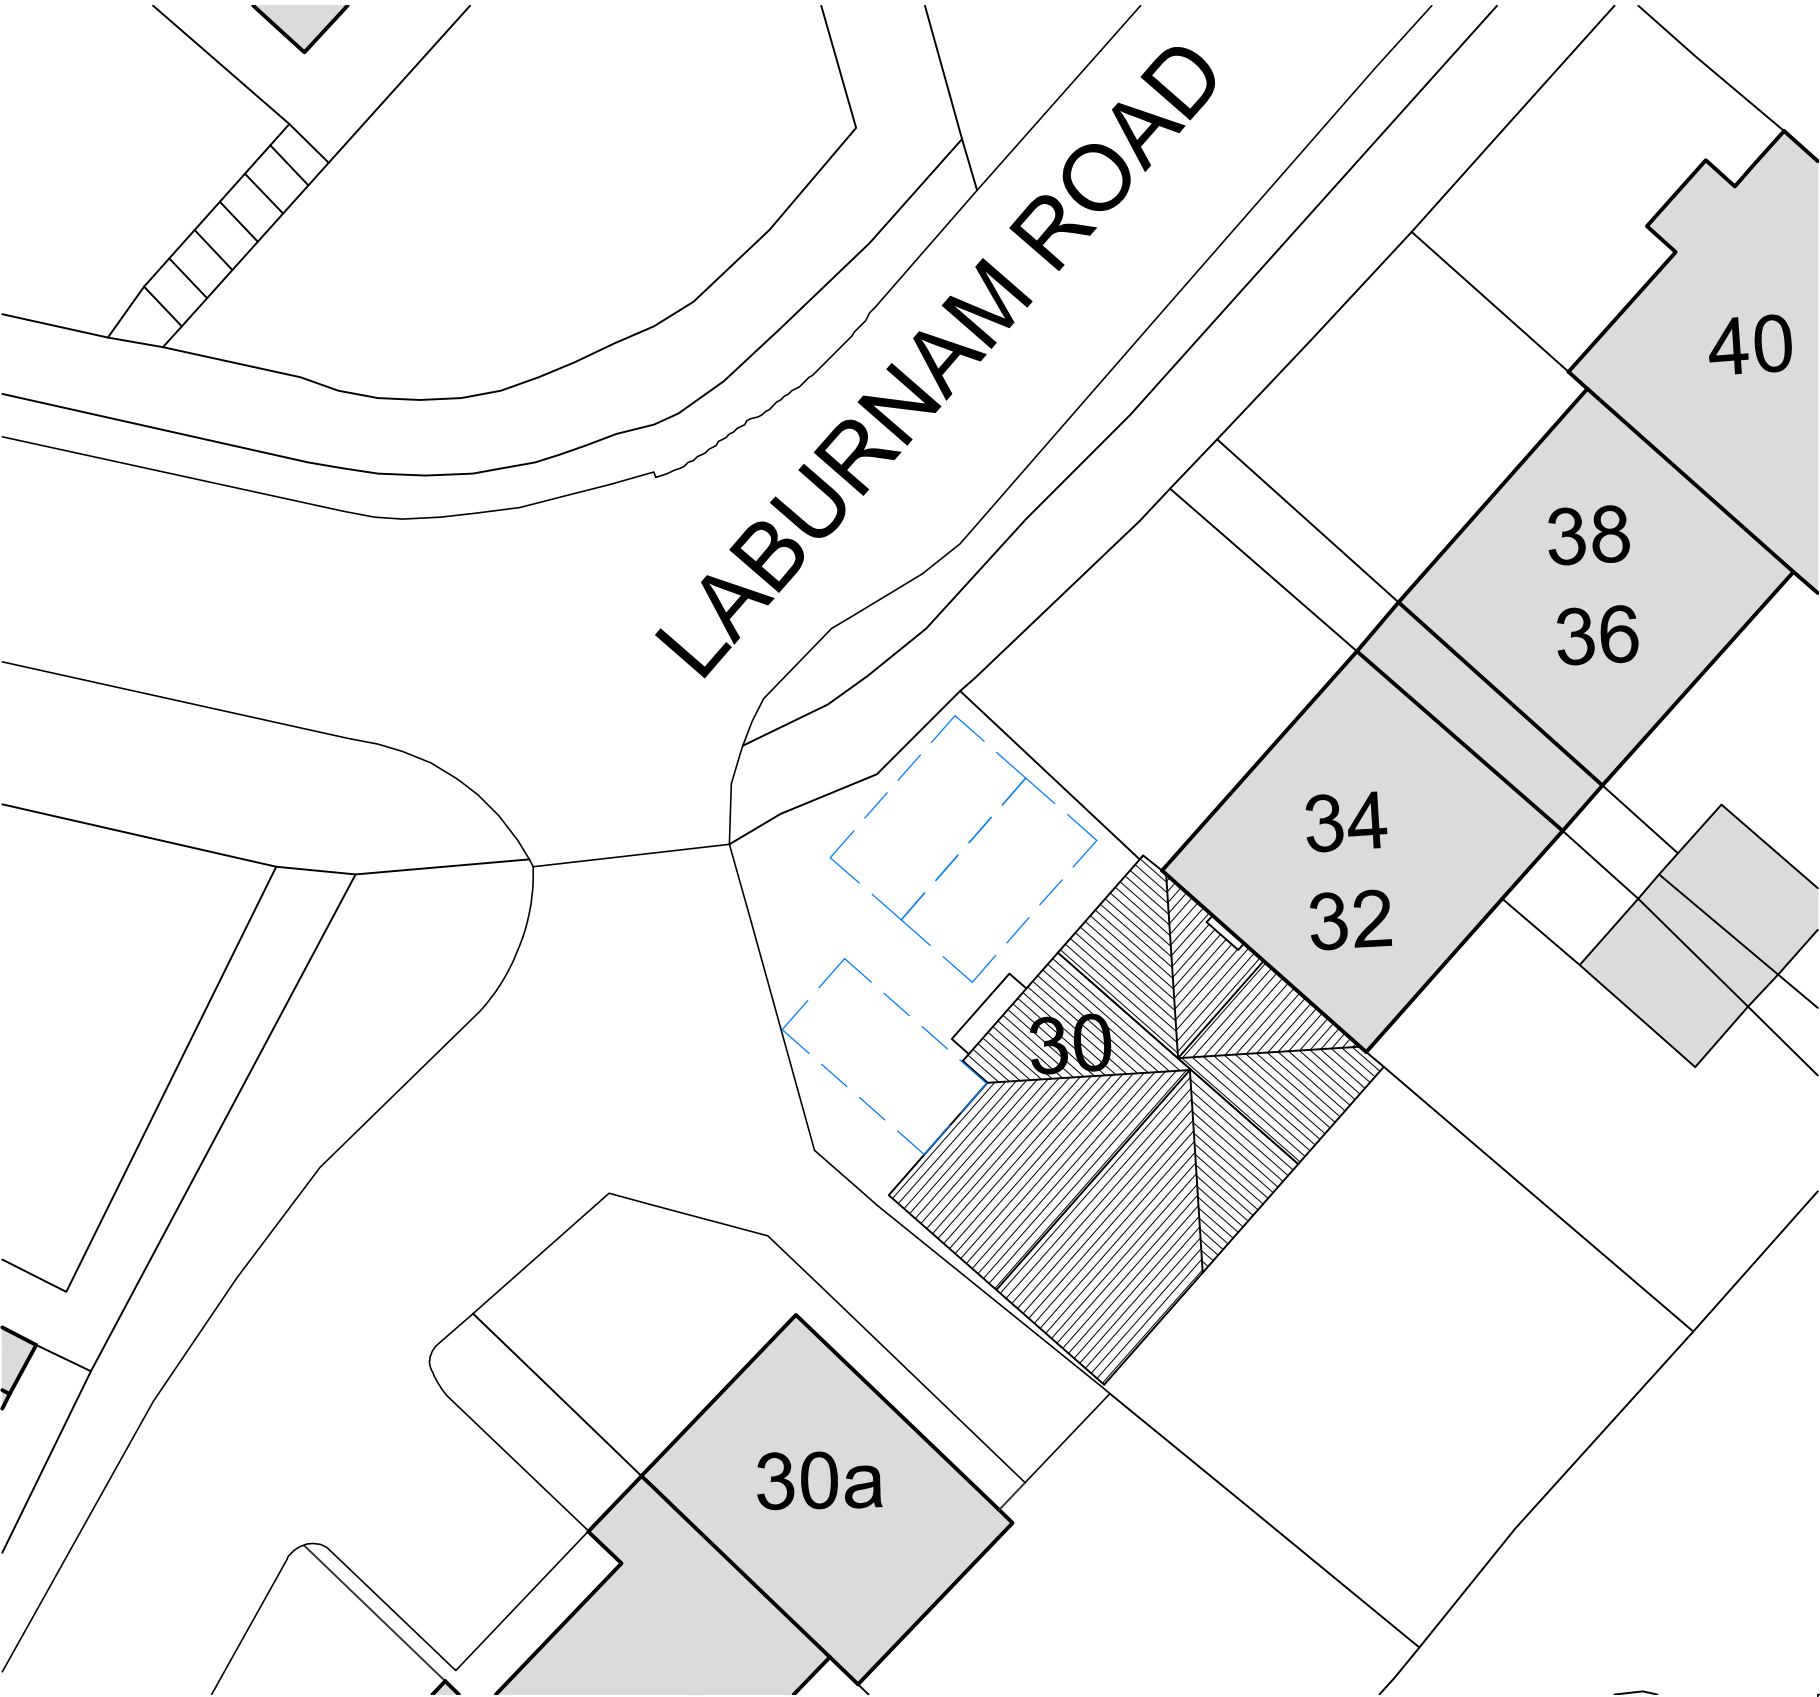

BLOCK PLAN
SCALE 1:200

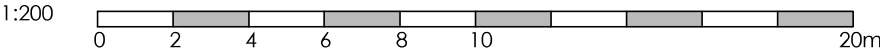

PROPOSED PARKING
PROVISION



Project	FIRST FLOOR SIDE EXTENSION 30 LABURNAM ROAD WATERLOOVILLE PO7 7AX					Drawing	BLOCK AND LOCATION PLAN		
						Job-Dwg Number	2107-PL-001		Rev.
Client	MRS JARVIS-HORN					 ENDURE BUILDING DESIGN ENDURE BUILDING DESIGN LTD 18 Knowsley Crescent, Cosham Portsmouth, PO6 2PJ pw@endurebd.com			
Status	PLANNING								
Scale	VARIES		Sheet Size		A3				
Author	PW	Checked	**	Date	05/07/2021				