



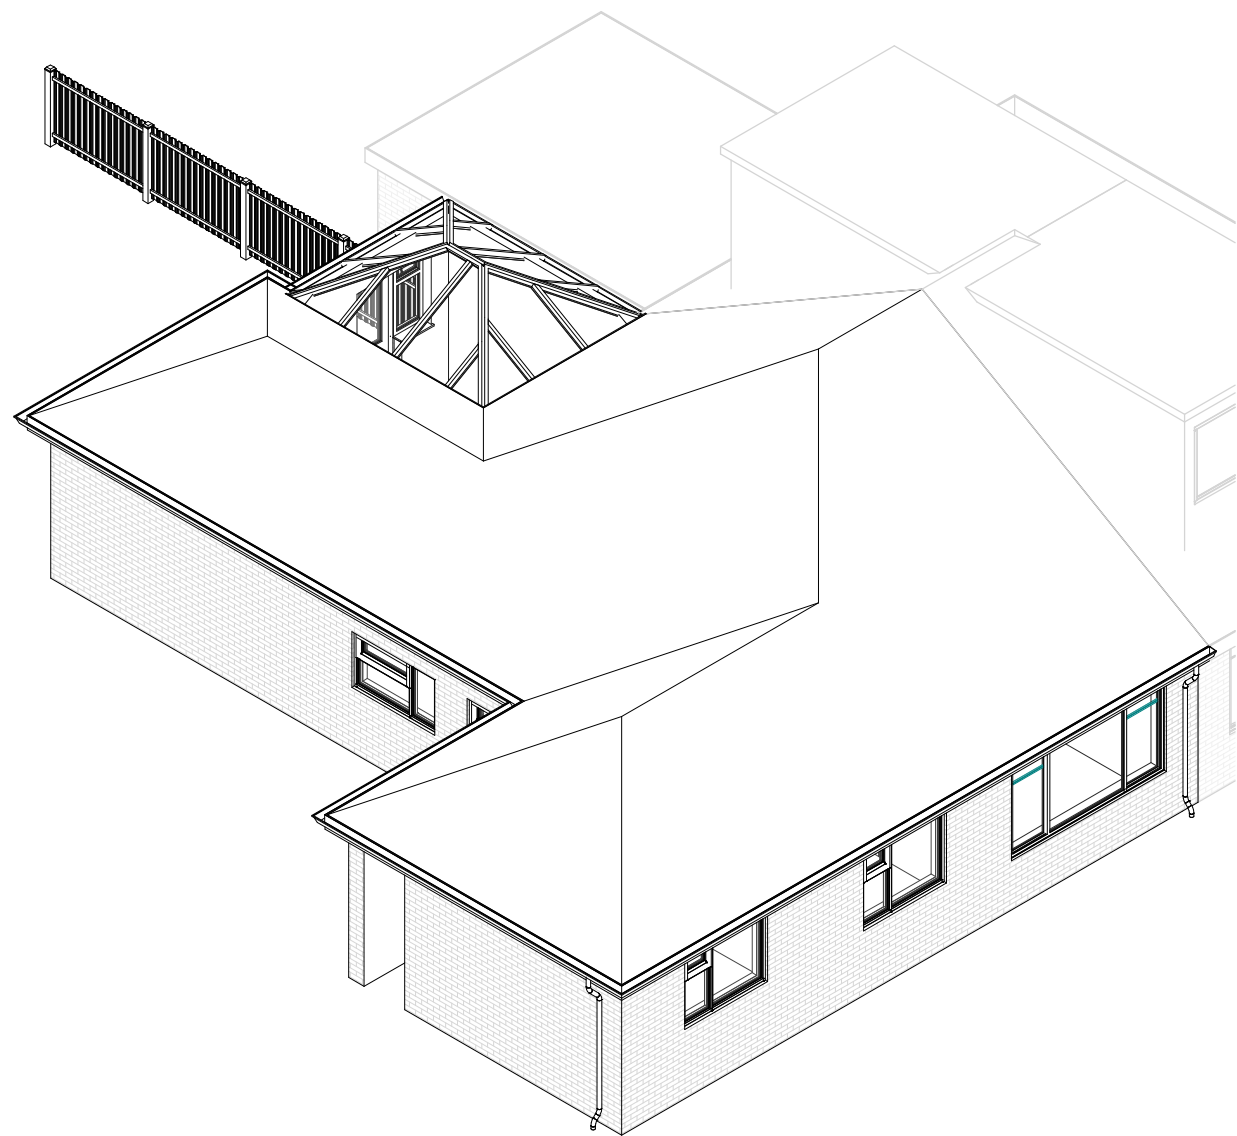

Existing 3D 2

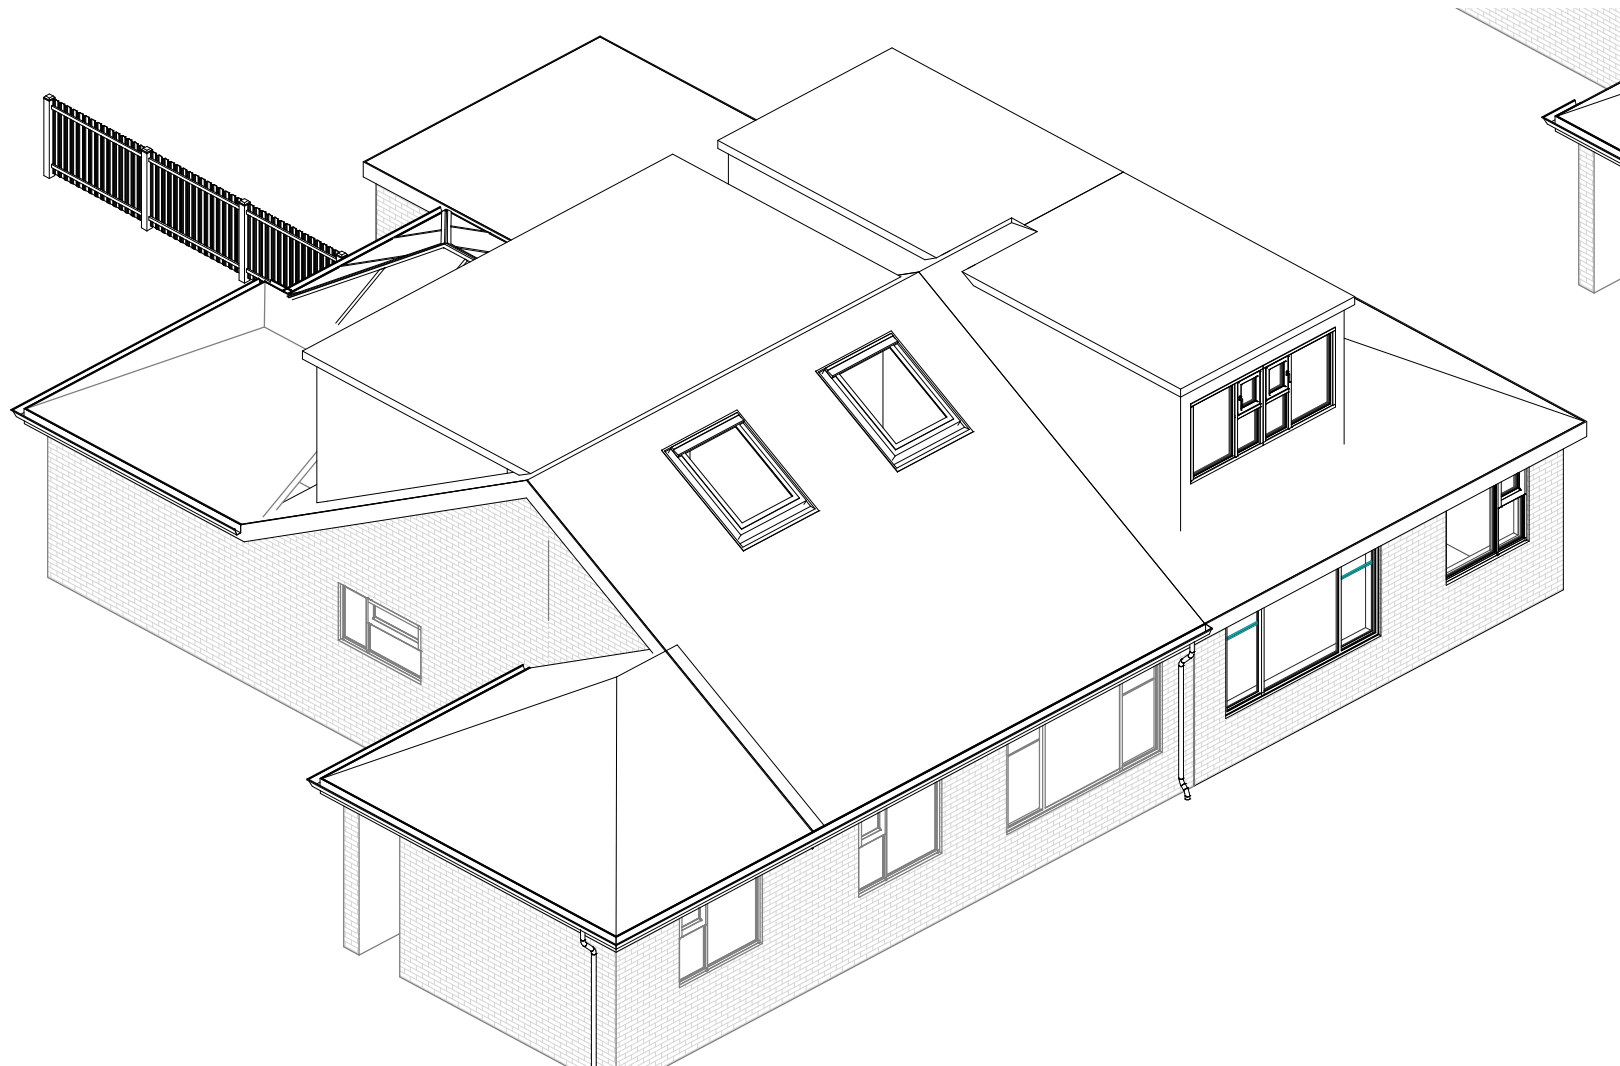

Proposed 3D 2

1:500		50
1:200		20
1:100		10
1:50		5



All measurement to be checked on site prior to any commenent
(C) Copyright of Parkers Design (Southern) Limited. Any reproduction of these drawings will require written authority from the copyright owner.

Parkers Design Limited - The Studio @ 90, PO9 2PR

www.pexd.co.uk - info@pexd.co.uk - 07776 008822

PROJECT		CLIENT		
2 Bernina Close PO7 6XH		Pringle		
SHEET		Date	Issue Date	Scale (@ A3)
3D 2		Drawn by	SW	DRAWING NUMBER
		Checked by	SR	P 5
				REV