



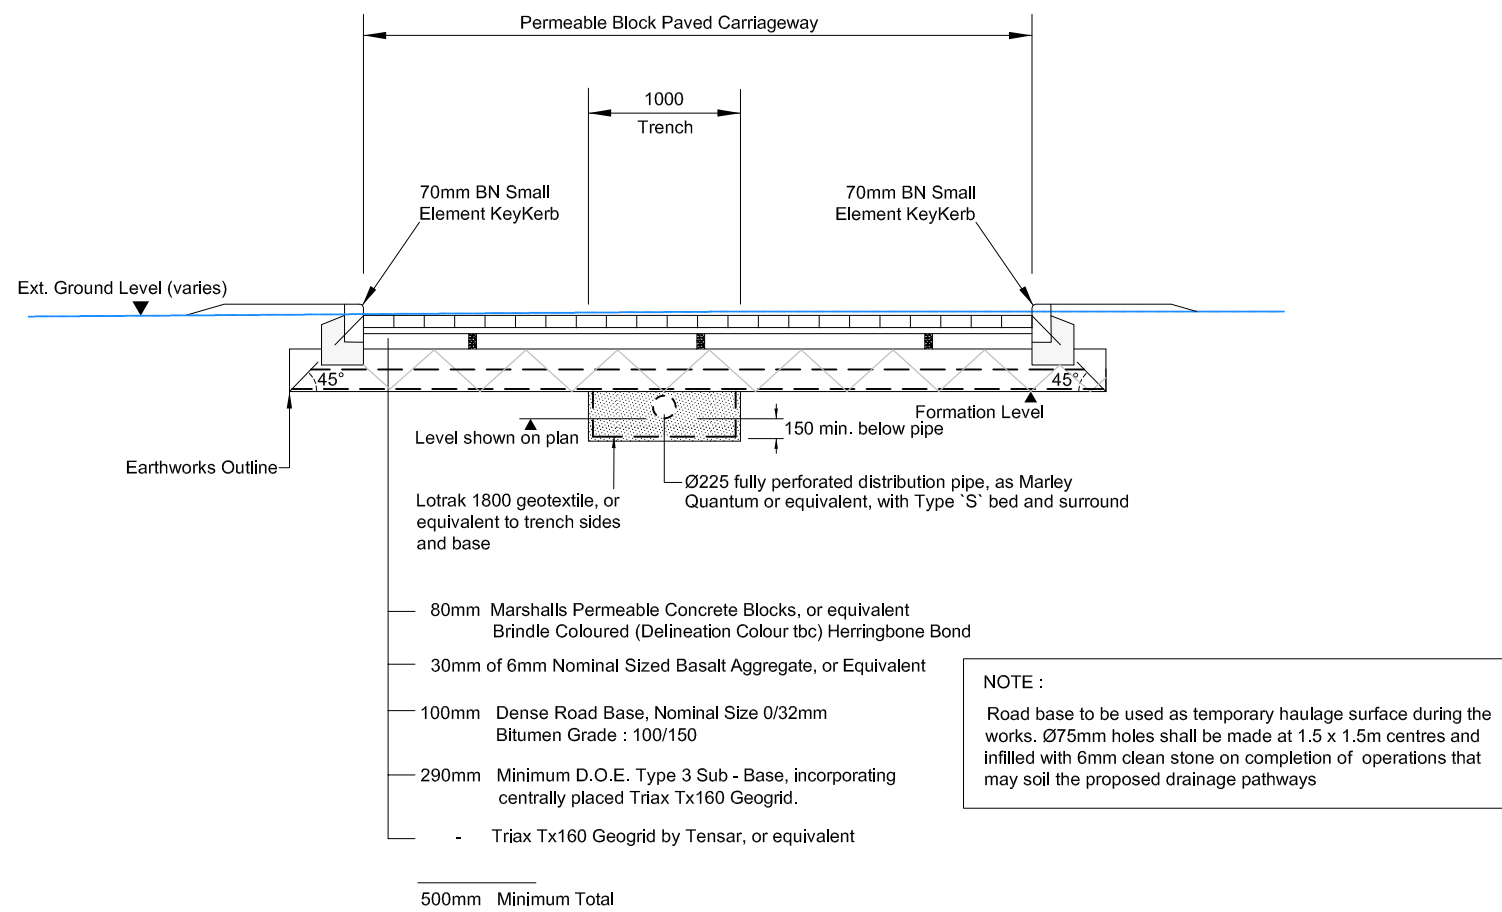


SECTION A-A

Scale 1:50

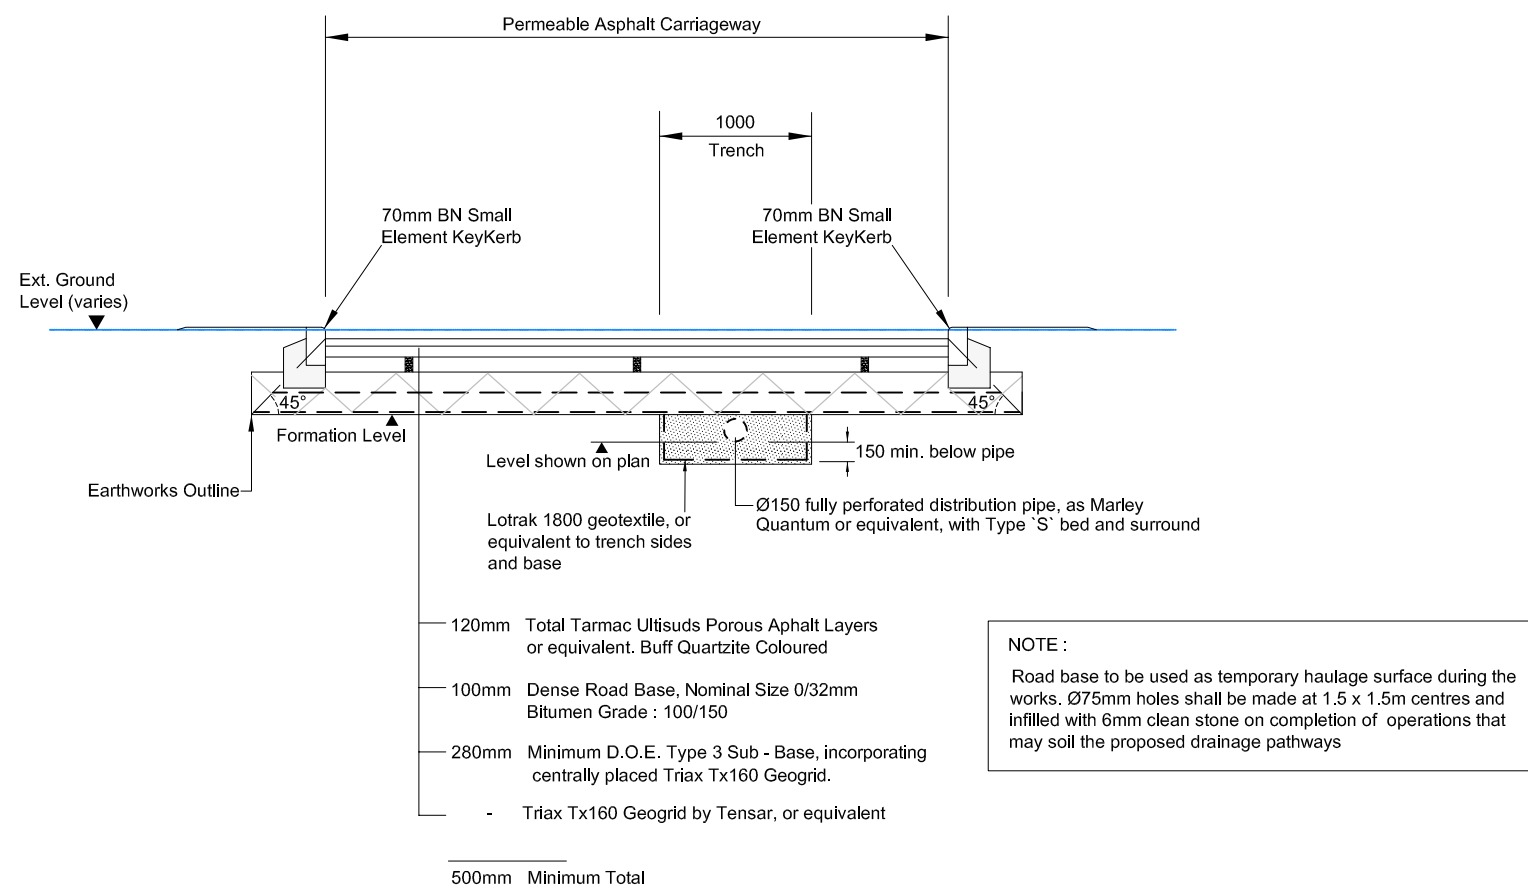

SECTION B-B

Scale 1:50

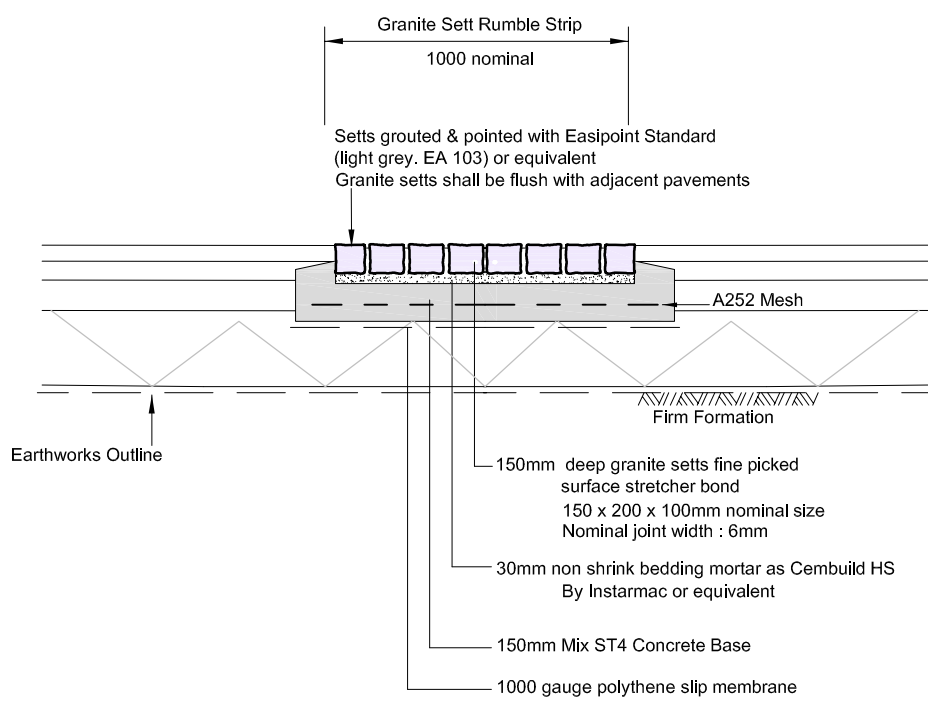


SECTION THROUGH RUMBLE STRIP

Scale 1:25

NOTES

- This drawing to be read in conjunction with all relevant Architects and Engineers drawings and specifications.
- Dimensions are in millimetres unless noted otherwise.
- Original topographic survey undertaken by Geodine Ltd.
- For General Notes see drawing 28476-101.
- Clause references are to The Specification for Highway Works (HMSO) dated Oct. 2016.
- Pavement formations shall be inspected and any soft or deleterious material shall be excavated and replaced with well compacted capping material. The resultant formation shall be proof rolled.
- Subject to confirmation from the Contract Administrator all soft landscape areas shall receive utility mix grass seed or alternative planting.
- Hydraulic Water Break : 1:25 scale

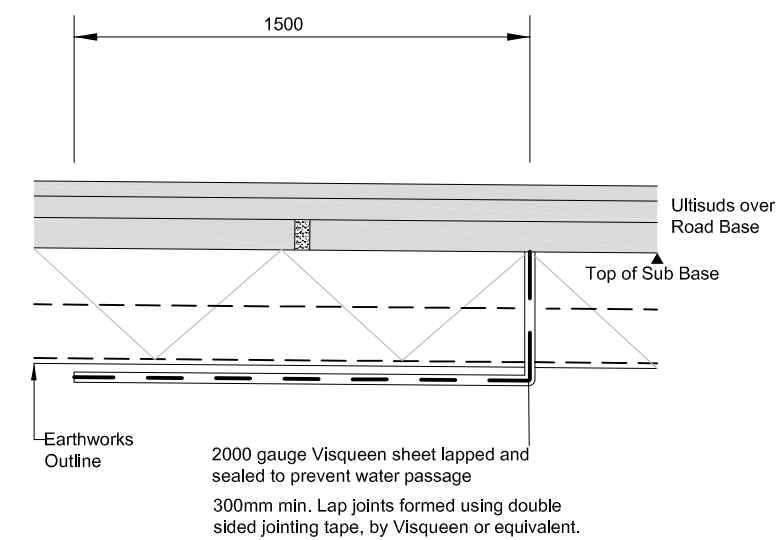

REV	DESCRIPTION	CHECKED	DATE
P2	RUMBLE STRIP DETAIL ADDED.	-	PF-02-11-16

Archibald Shaw

Consulting Civil & Structural Engineers
One Little London Chichester West Sussex PO19 1PP
Telephone: 01243 786471 Facsimile: 01243 779346
mail@archibaldshaw.co.uk www.archibaldshaw.co.uk

CLIENT
Kingsham Homes

PROJECT
Housing Development
Bound Lane, Hayling Island
Sections

DRAWN BY PF	CHECKED BY VC	DESIGNED BY PF
SCALE @ A1 as shown	@DATE Oct. 2016	STATUS Preliminary
JOB NO. 28476	DRAWING NO. 103	REVISION P2