


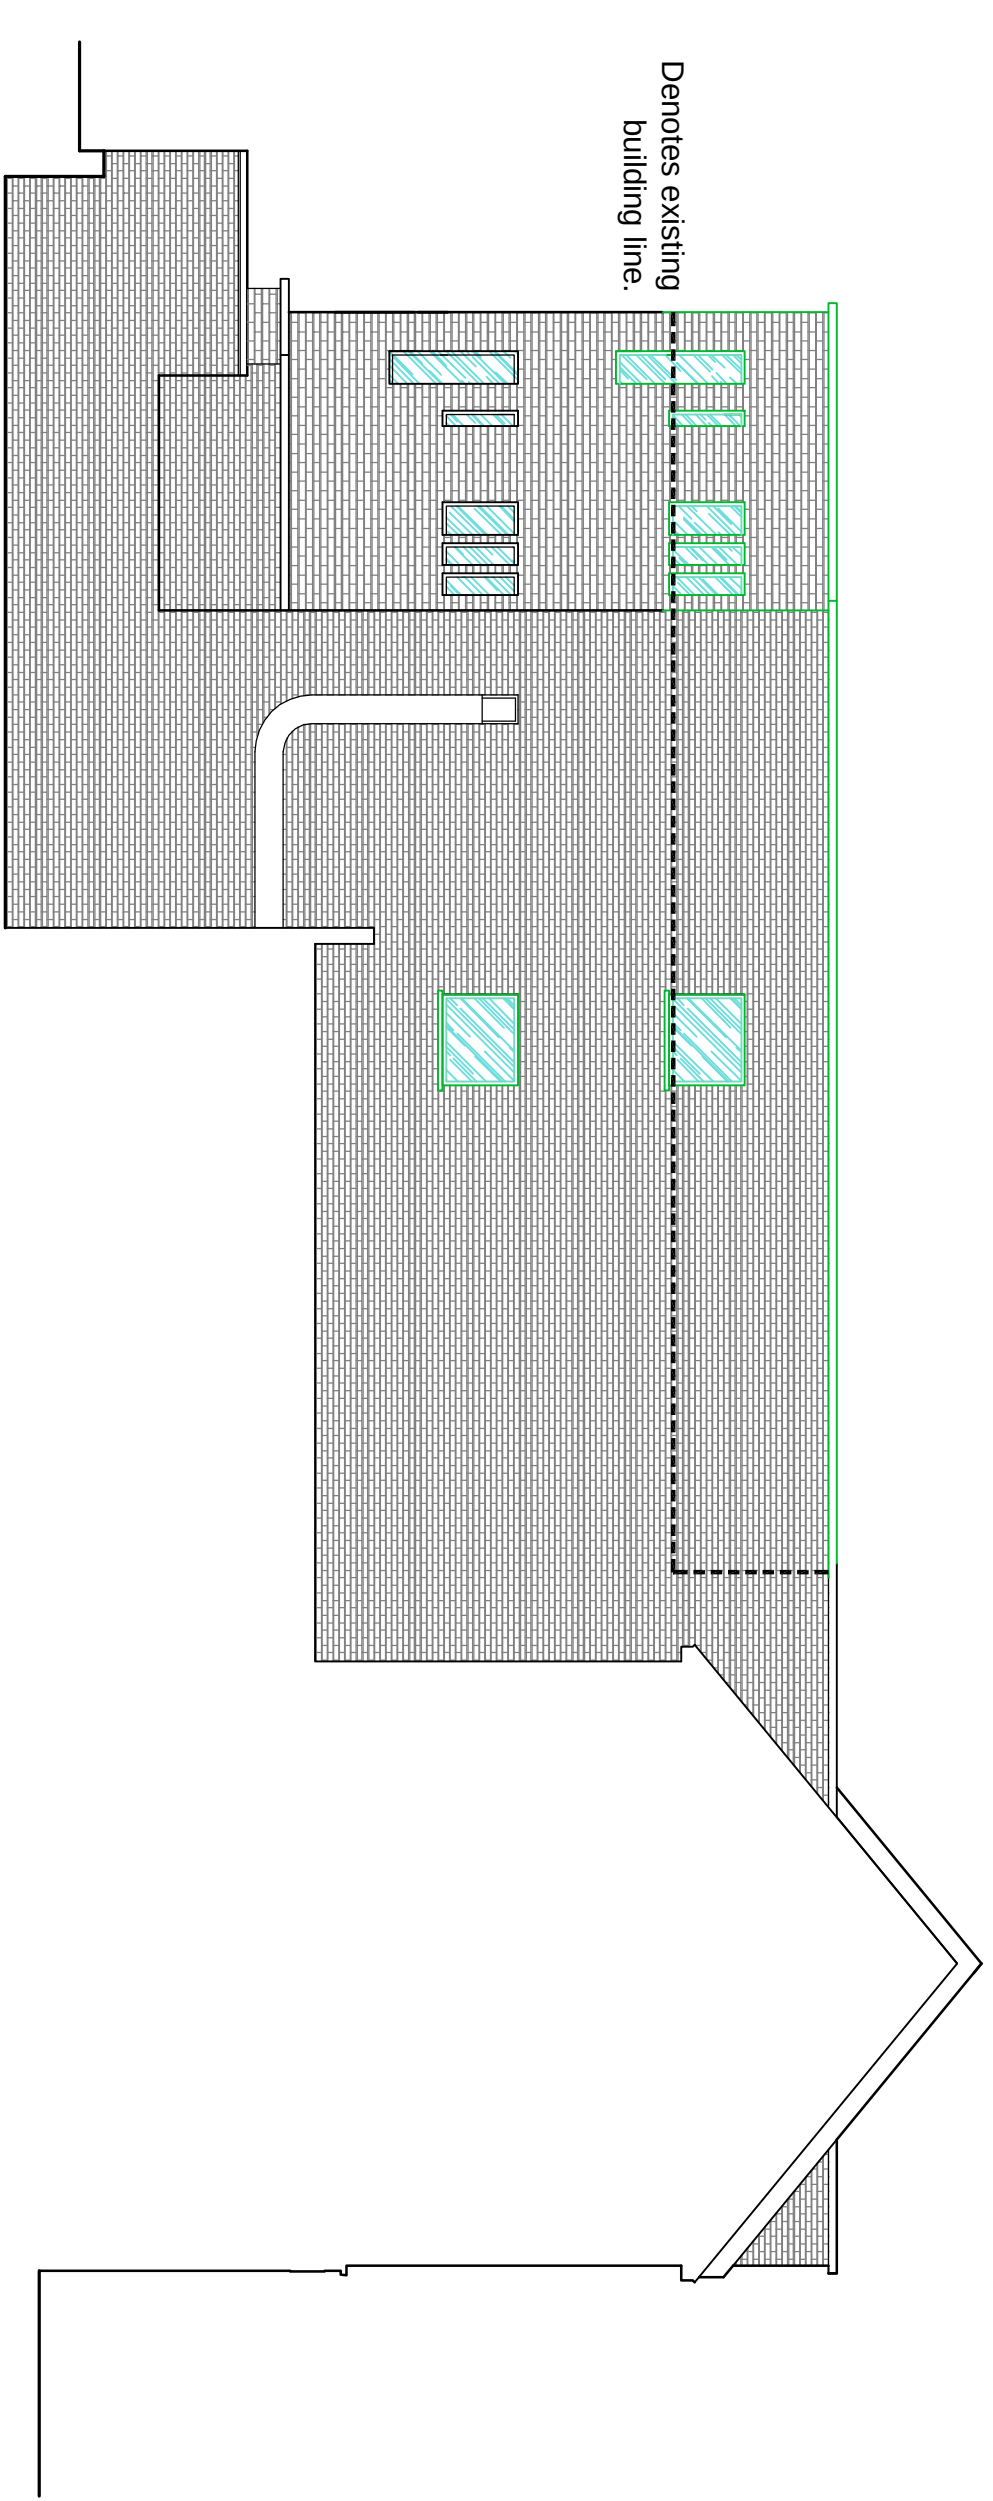
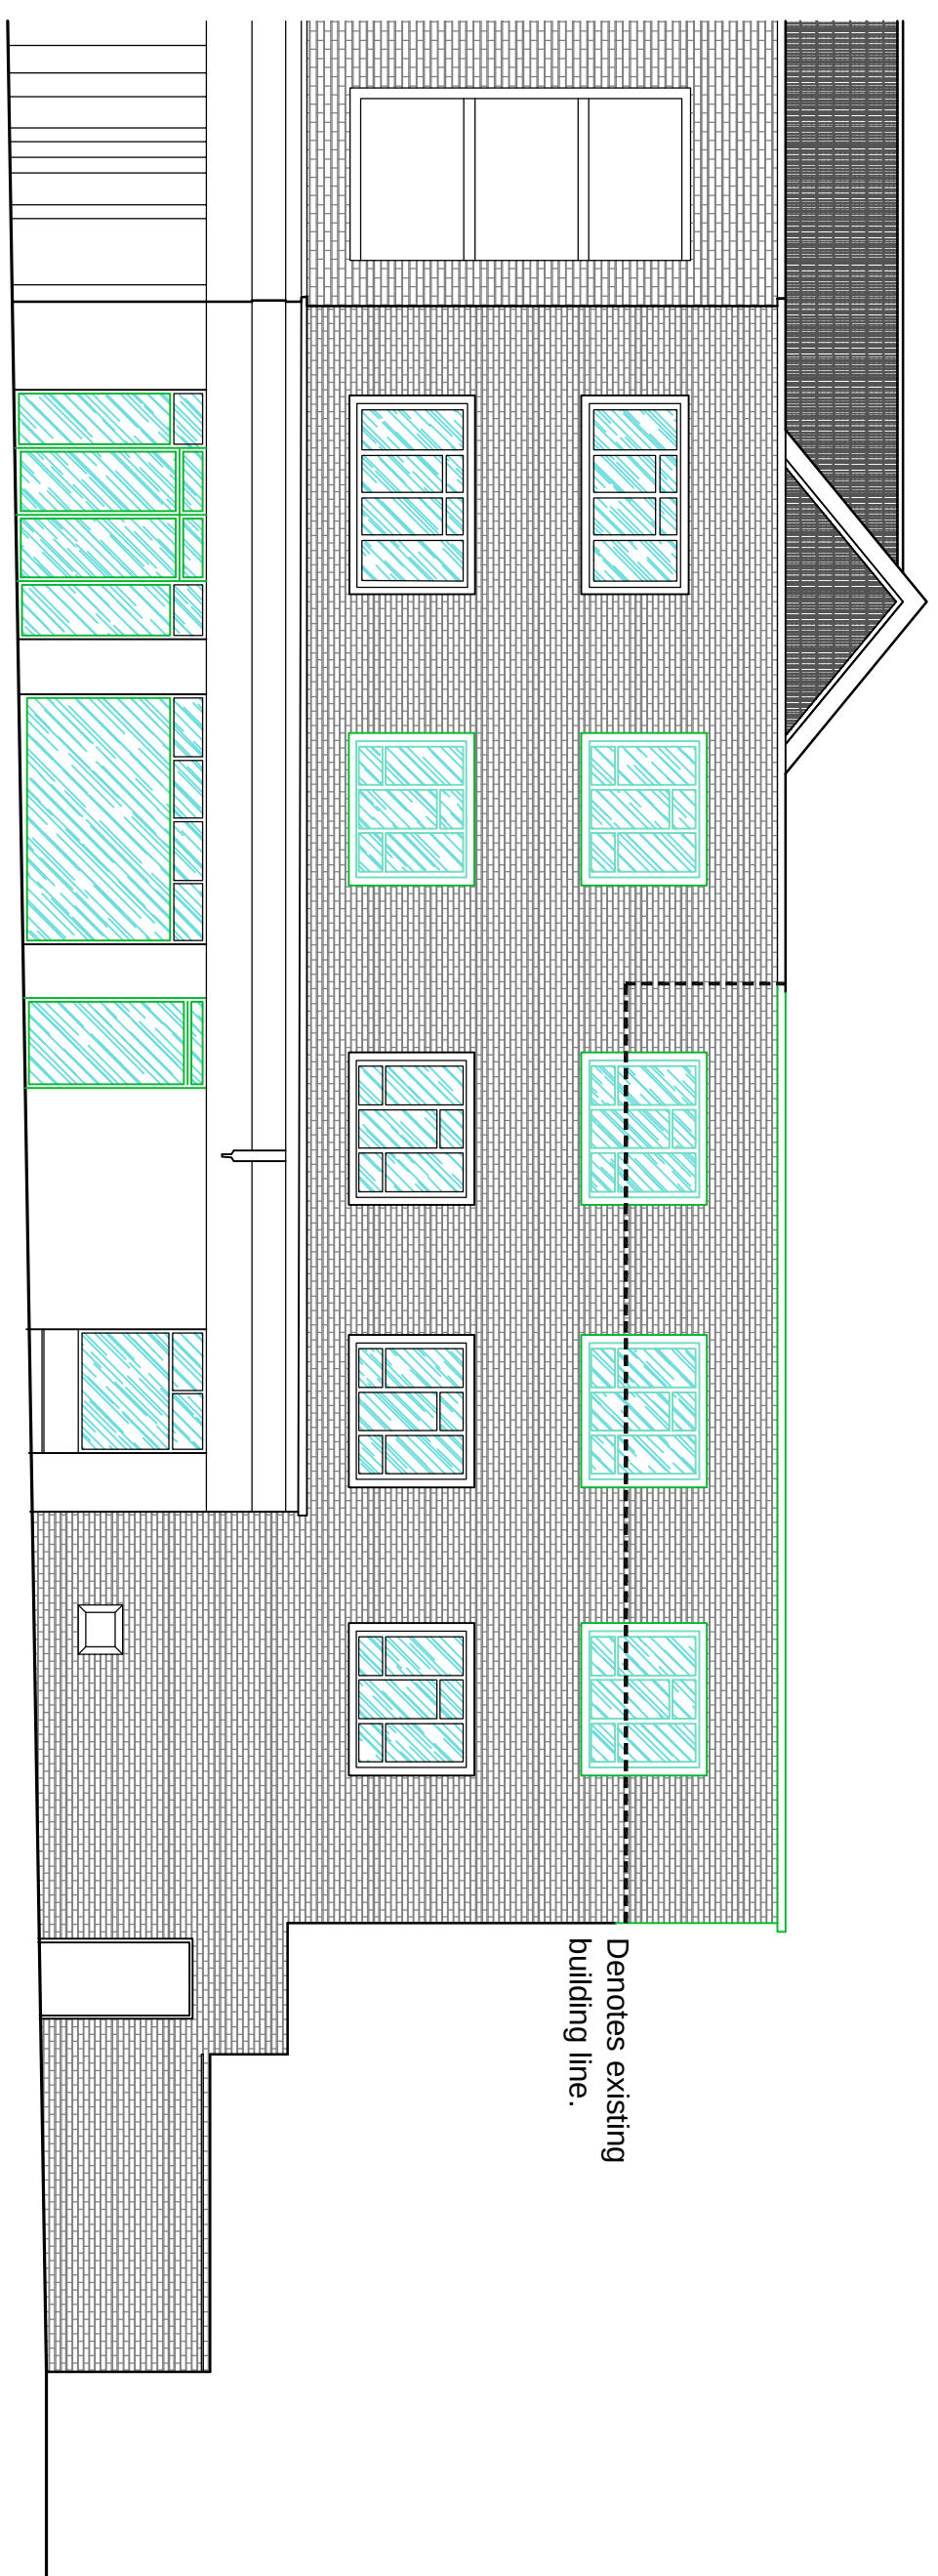


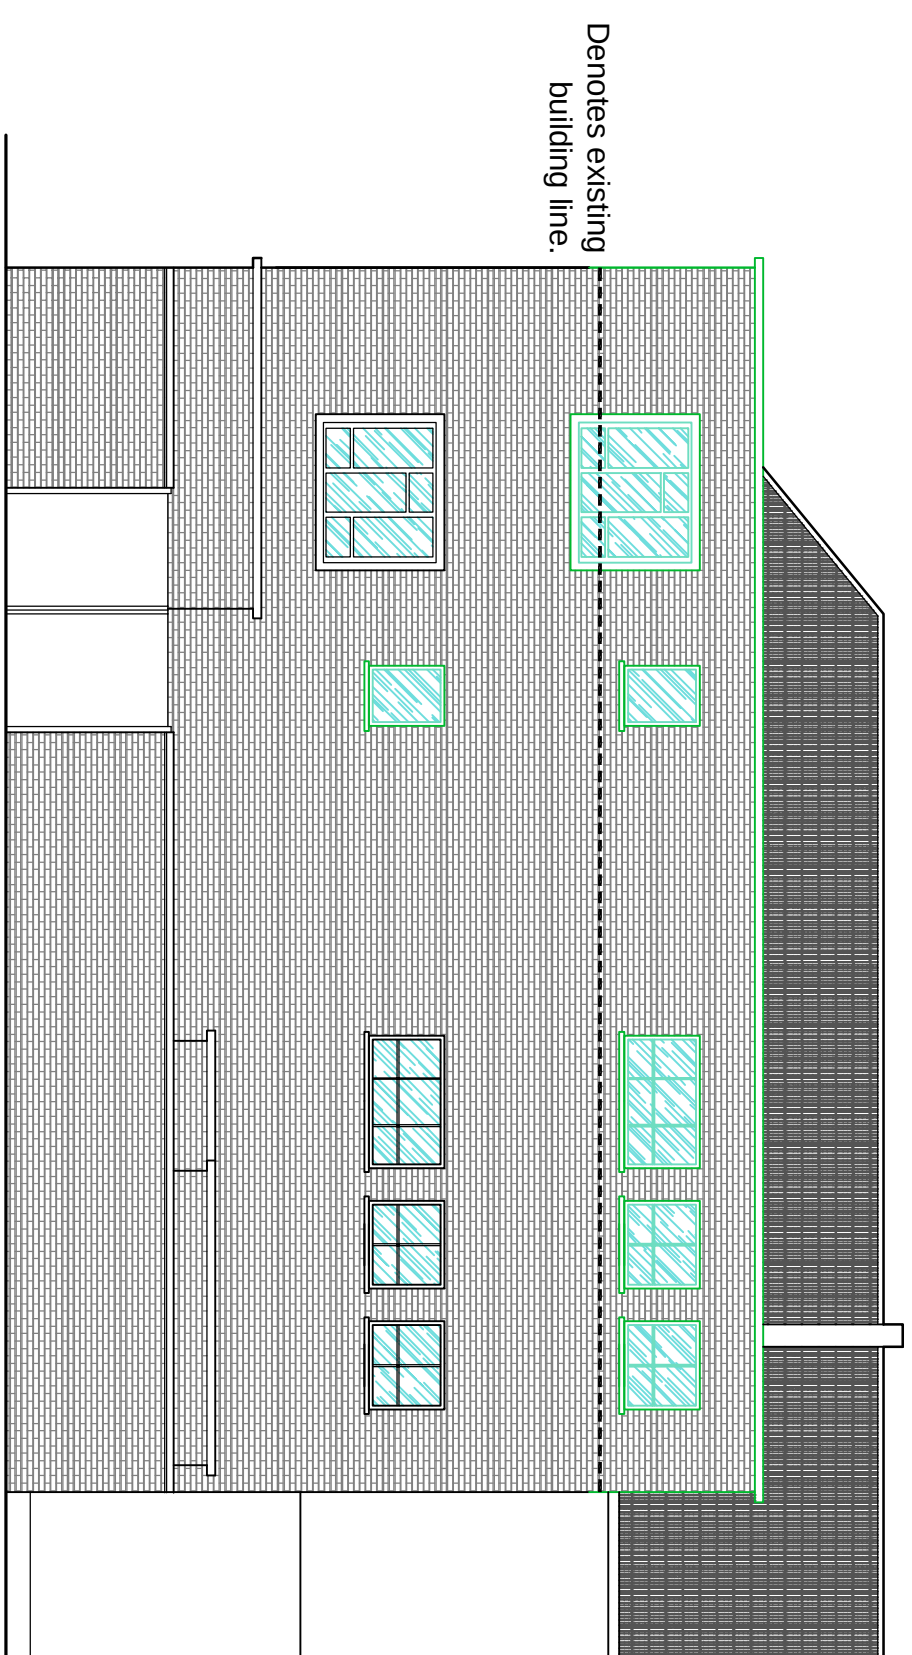



Eastern elevation

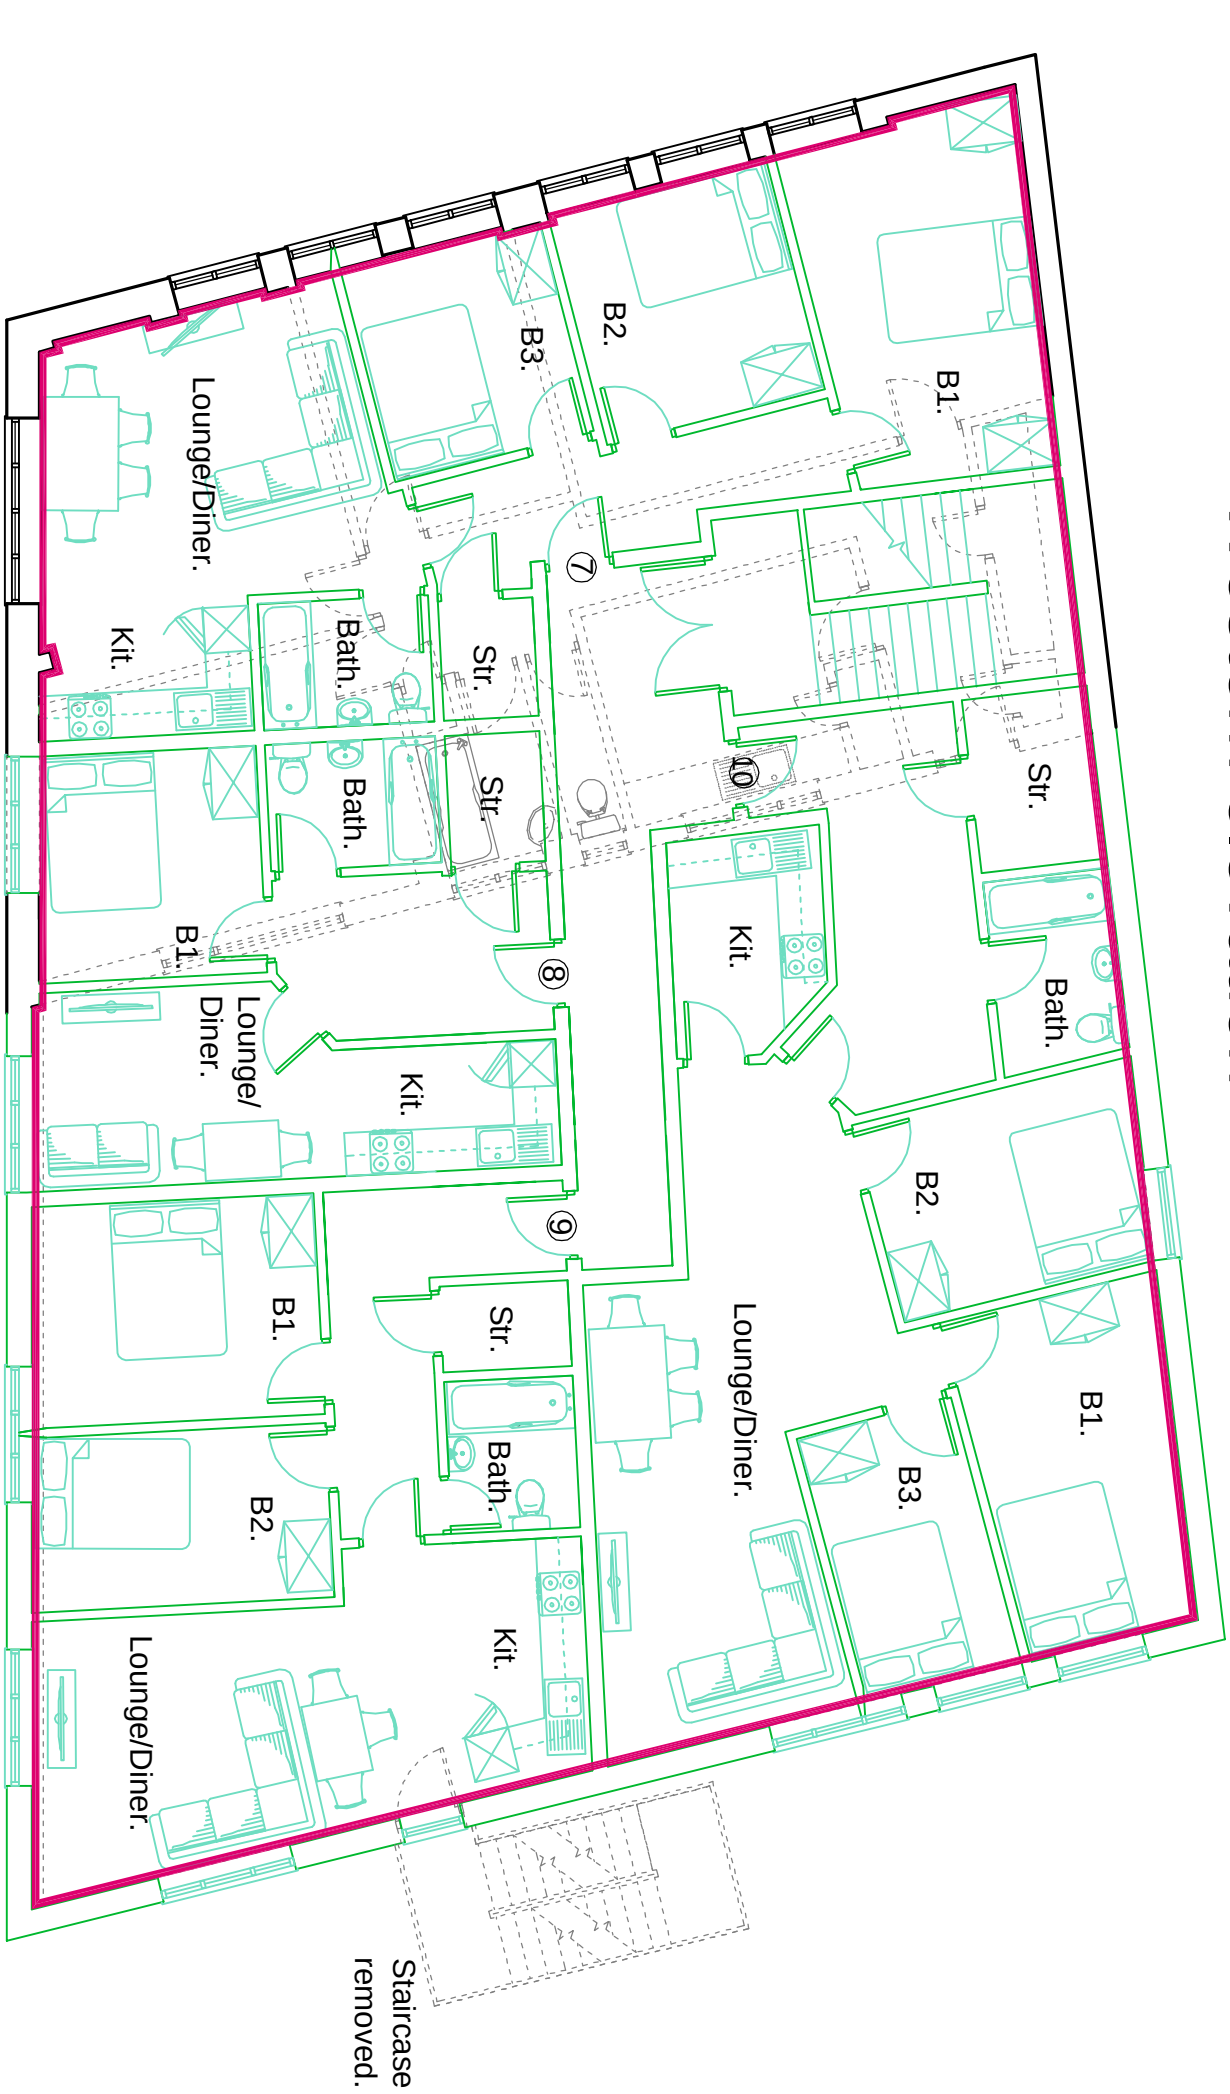

Rear elevation

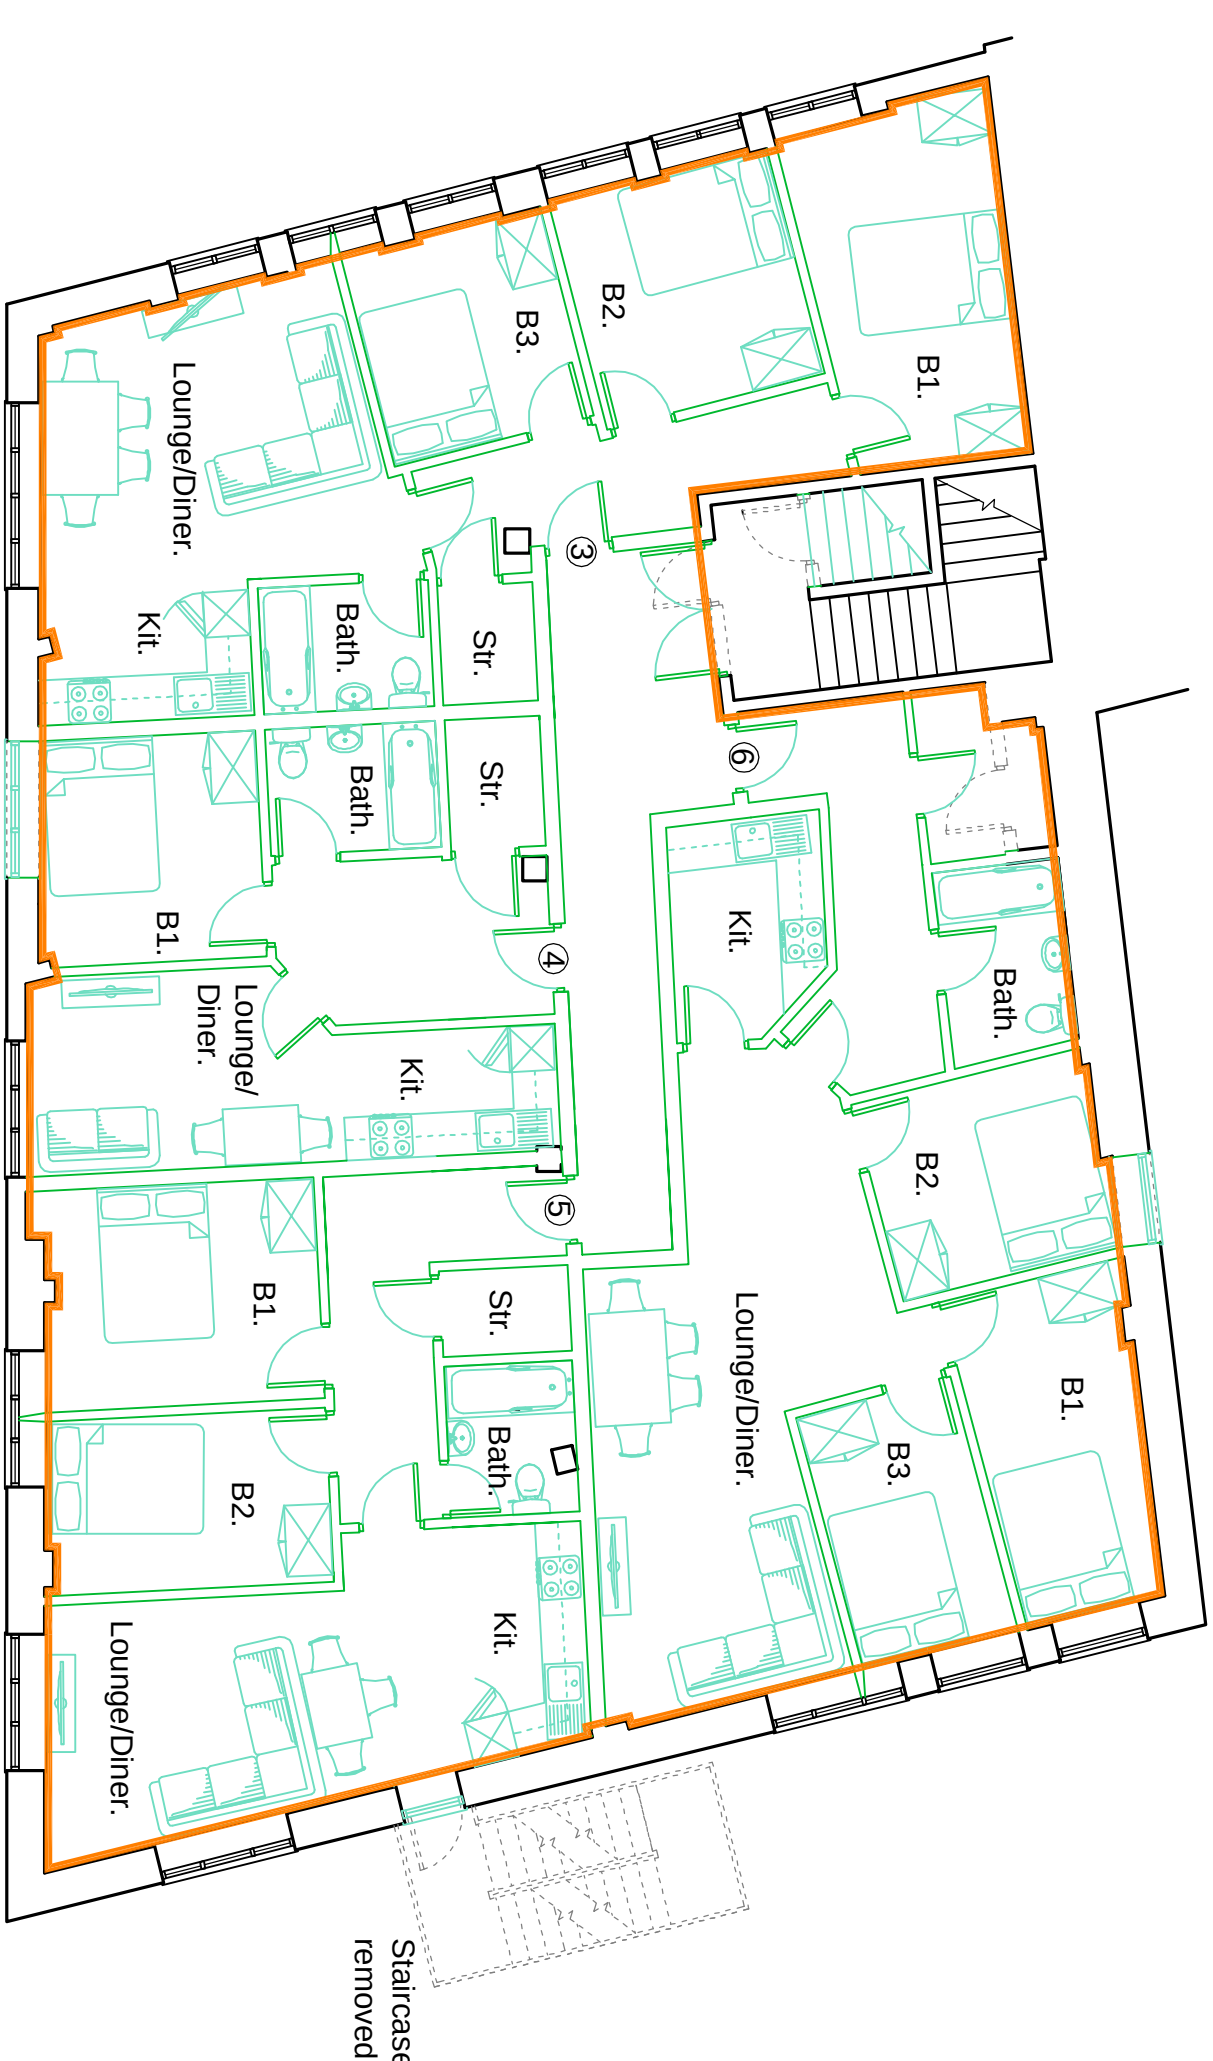


Western elevation

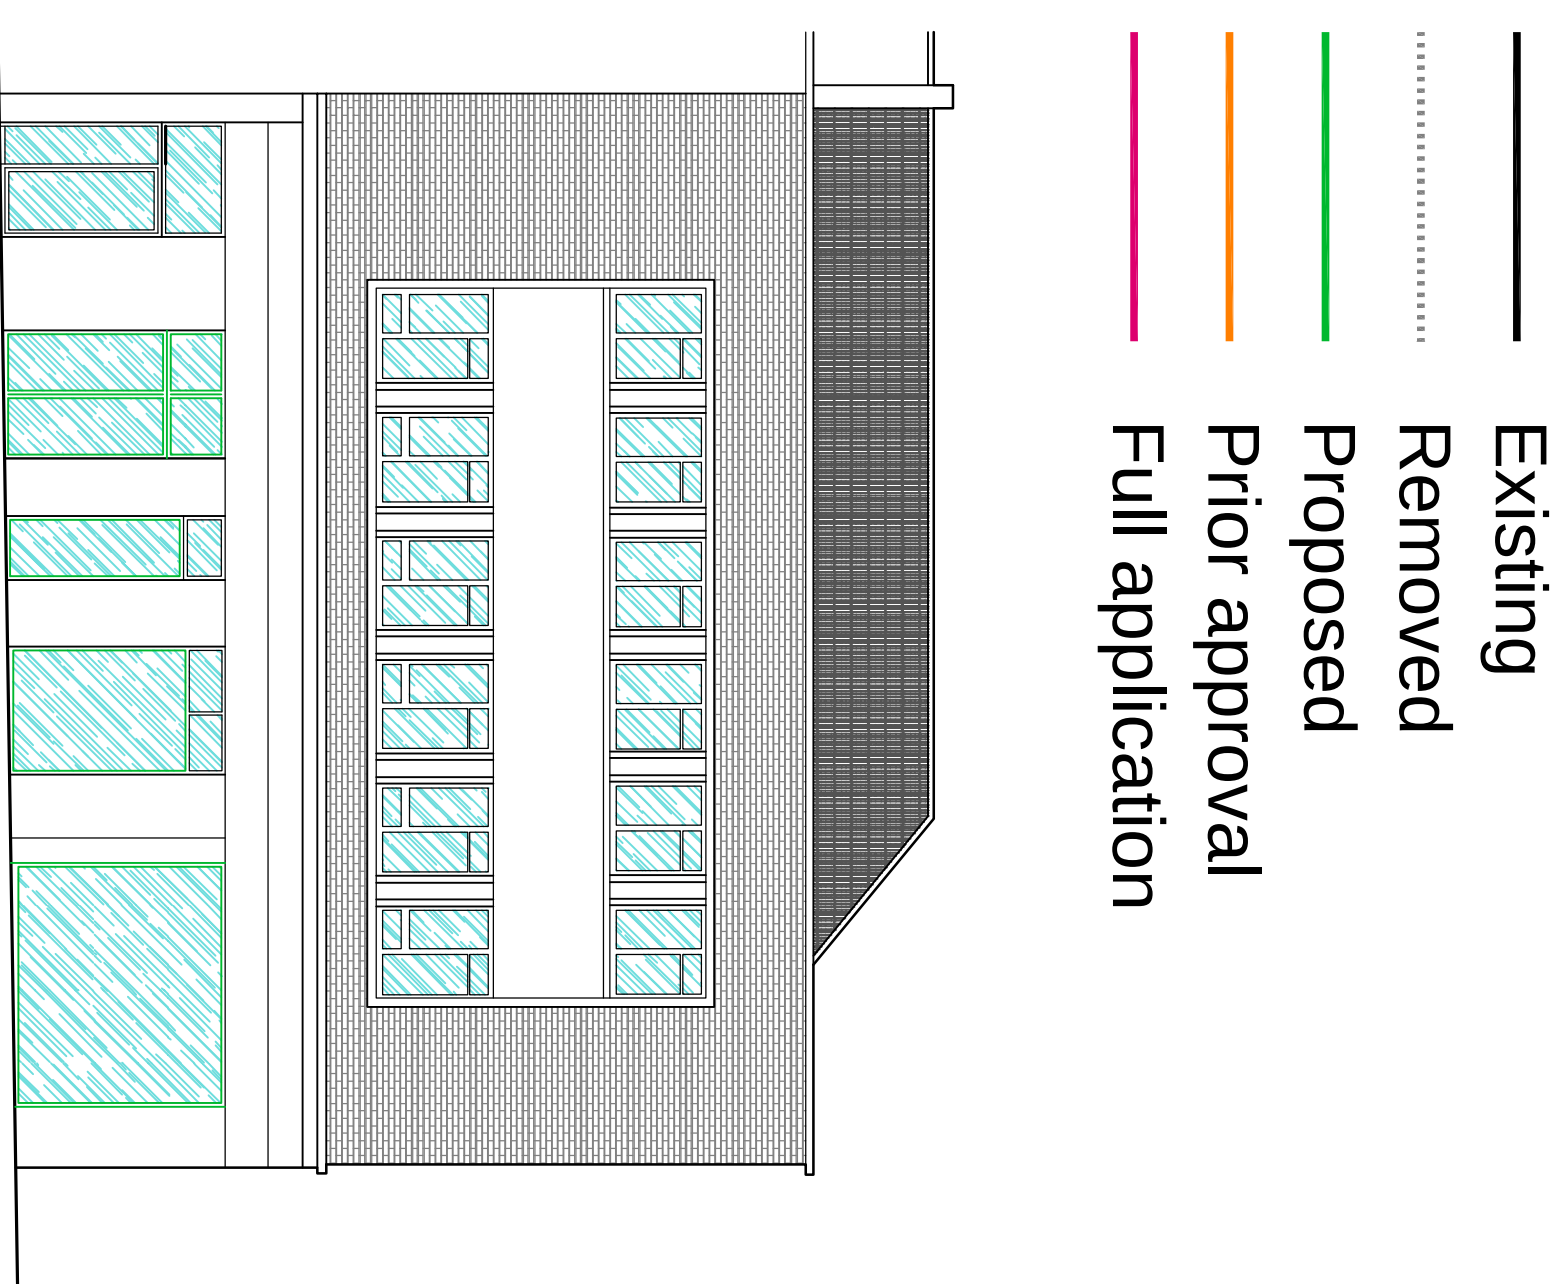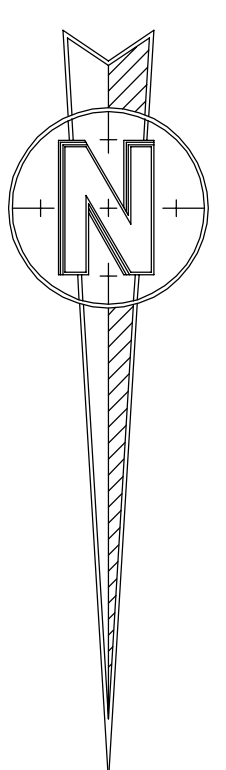

Front elevation



A2 existing - 548sqm over ground and first floors.
C3 existing - 115sqm over part second floor.
A1/A2/A3 proposed - 154sqm over part ground floor.
C3 proposed conversion - 487sqm over ground, first and second floors.
C3 proposed new build - 135sqm over second floor.
C3 proposed total - 622sqm over ground, first and second.

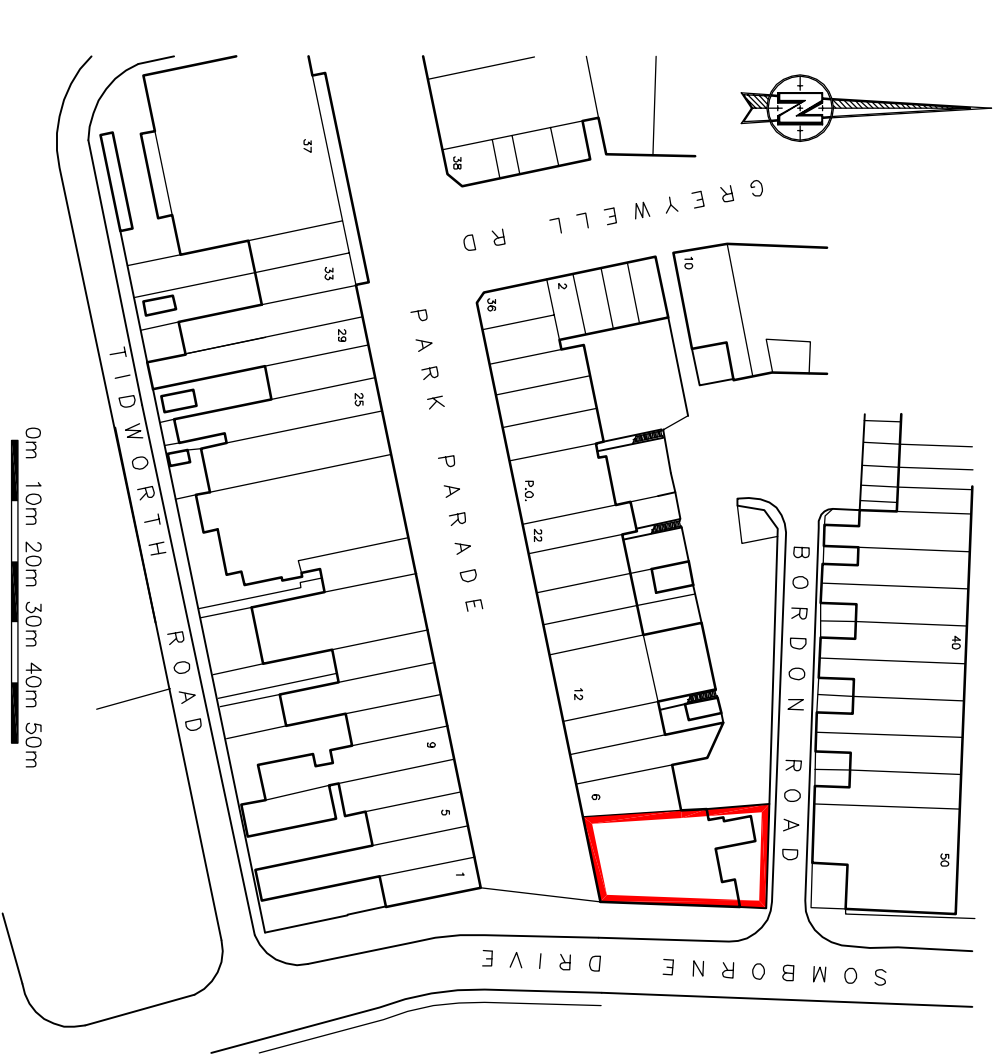

Location Plan 1:1250@A1

K NIGHT The Gatehouse, Admirals Wood 7 Coldest Way Sutton Green Southampton SO9 4YD m: 07801 346 479 t: 01489 860 194 e: lan@k-a-d.co.uk		K.A.D. Ltd.		
Client		Project		
Mark Smith		Former Natwest 2-4 Park Parade, Havant		
Scale		Date		
1:100@A1		Aug 2016.		
Project no.	Sequential	Bldg/Floor	Detail	Rev
KAD	04	A	PP	C