


No.7 & 8 Northlea, Prince George Street, Havant, Portsmouth, Hampshire, PO9 1FR. (Formerly Shop 1 & 2, 40 North St, Havant, PO9 1PT).

NOTES:

The contractor, sub-contractor or supplier is to check all relevant dimensions, levels, existing structure and materials together with existing service runs prior to commencing the works. ANY DISCREPANCIES ARE TO BE BROUGHT TO THE ATTENTION OF THE ARCHITECTURAL DESIGNER. © This drawing is copyright and may not be copied, traced, altered or reproduced without the express written permission of The Architectural Designer.

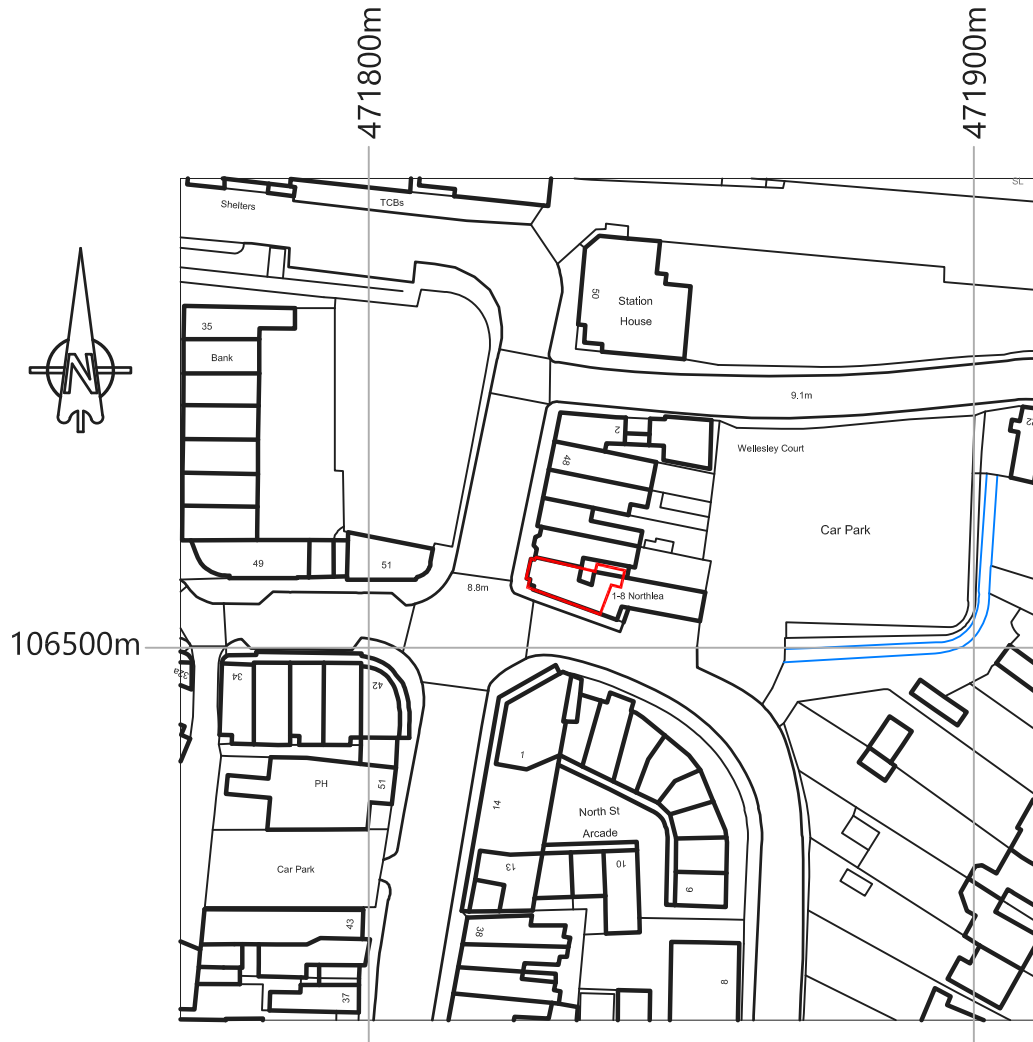

Crown Copyright and database rights 2018 OS 100019980

Location Plan 1:1250 @ A4

L.M.D.

DESIGNS Ltd.
ARCHITECTURAL
& INTERIOR DESIGN

4 Foxcombe Close,
Swanmore,
Hampshire SO32 2UJ

Tel: 07876 712622

Email: Lmdarchitecture@aol.com

Job Title

**Proposed Works at 7 & 8
Northlea, Prince George St, Havant, Hants, PO9 1FR.**

Client

North Street Havant Ltd.

Drawing Title

**Planning/Notification
Location Plan
Existing**

CAD REF: 221901-7&8-Northlea.dwg Scale 1:1250

Drawn SLV Amended Checked Date Aug '21

Job No. **221901** Drg. No. **100** Rev.

