



All dimensions to be checked on site prior to commencement of any construction works. Figured dimensions are to be used in preference to scaled dimensions.

Existing Floor Plans


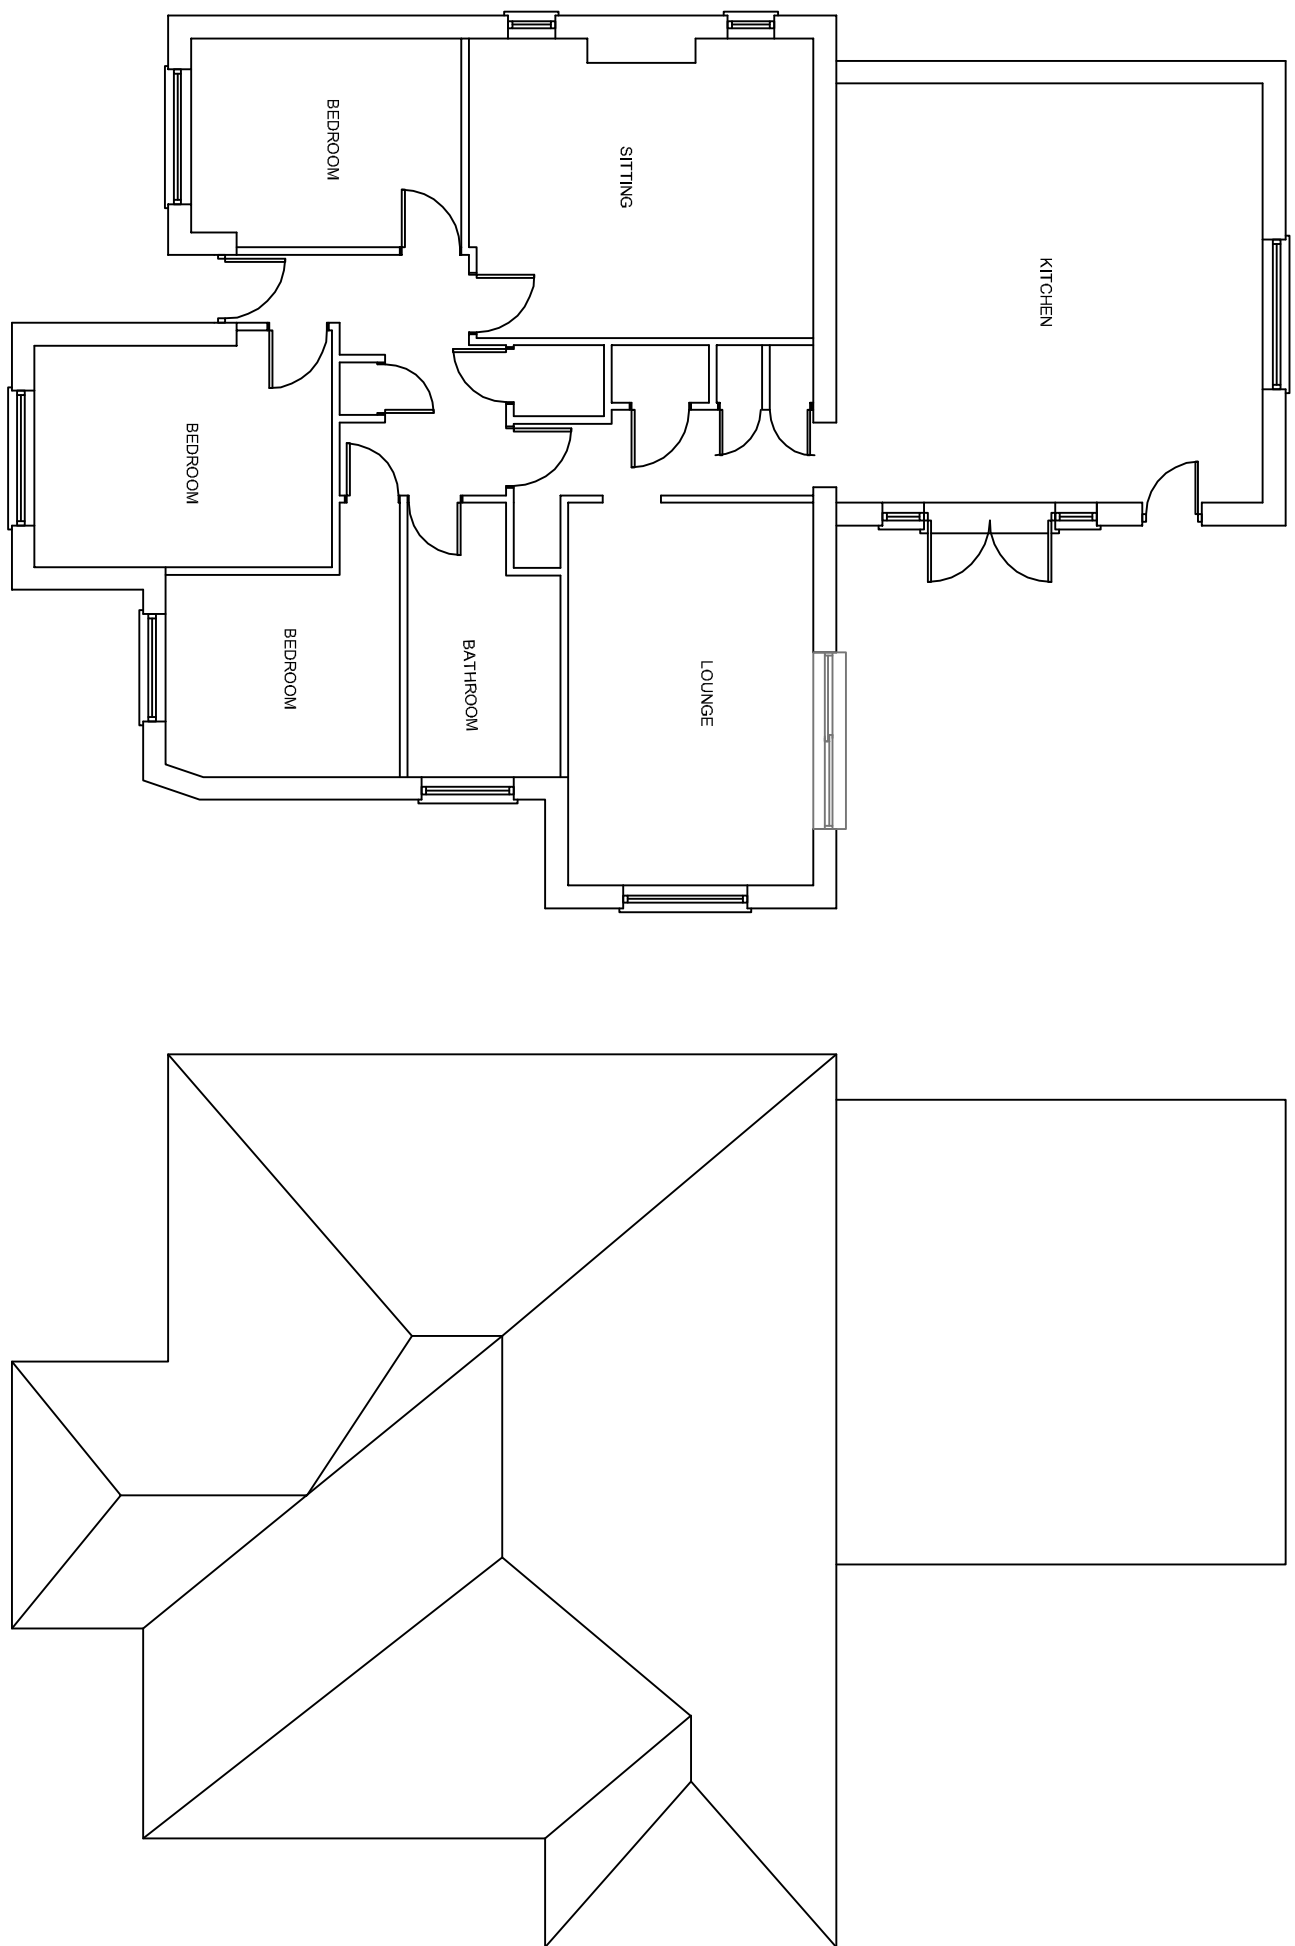


Existing Roof Plan


Proposed Roof Plan

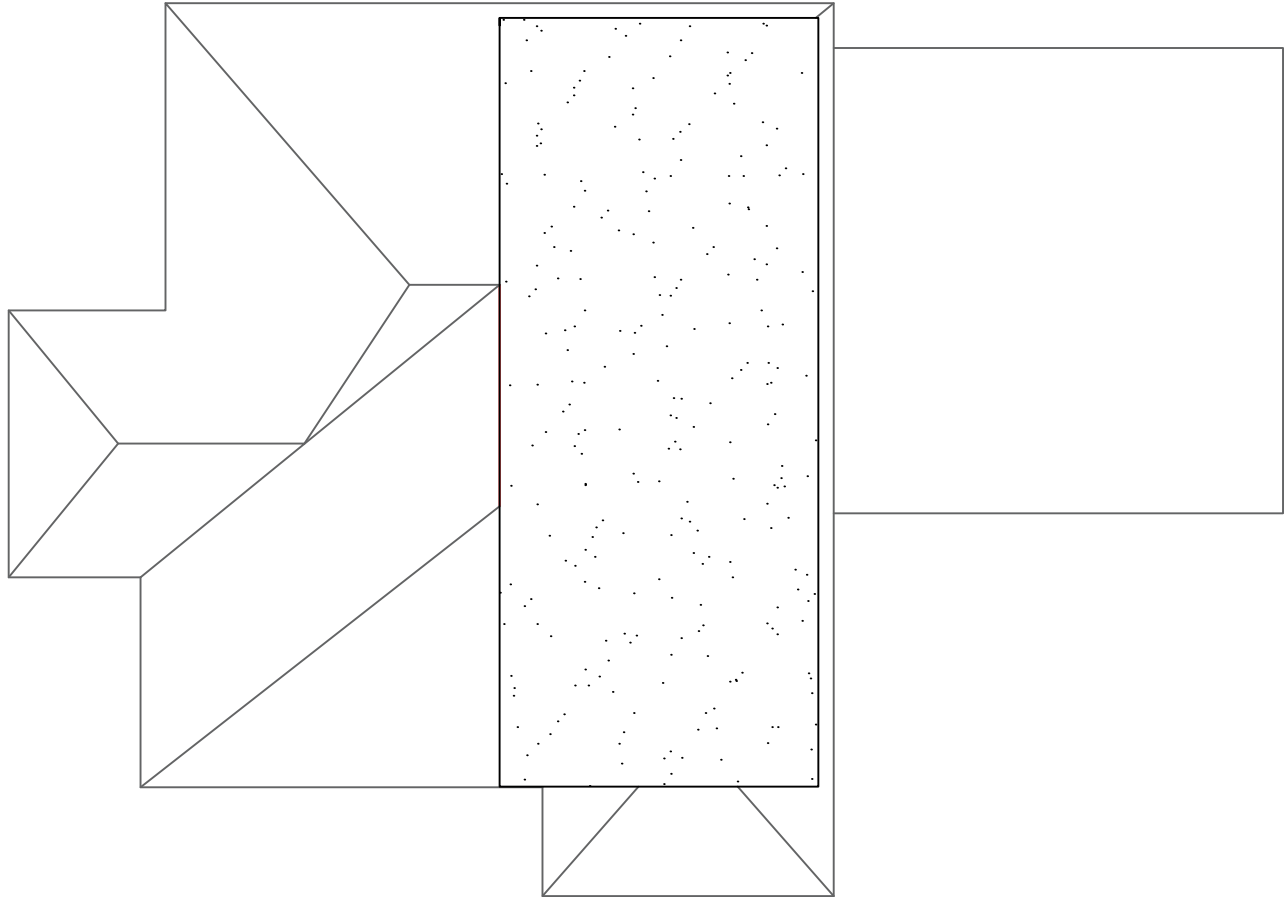


Proposed Floor Plans

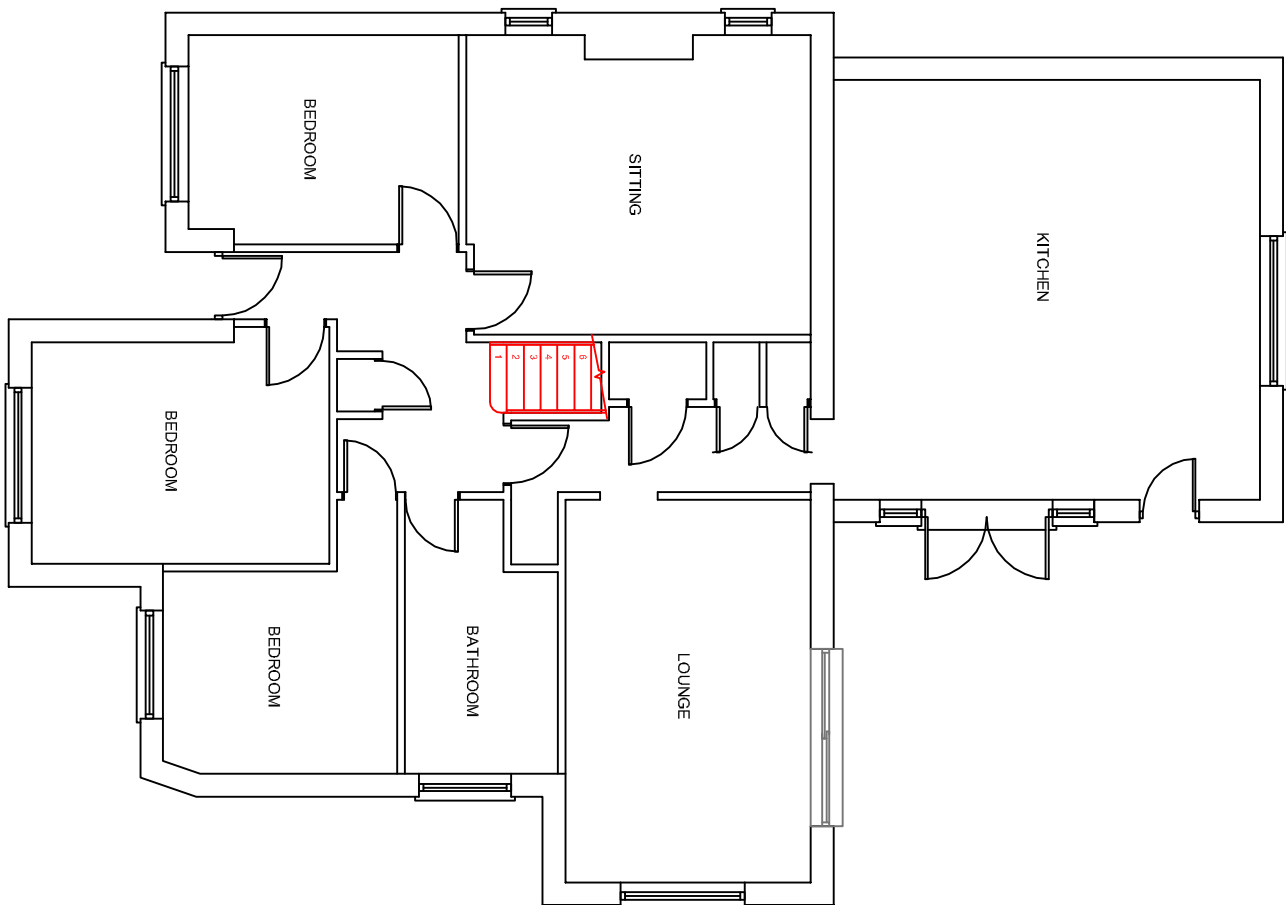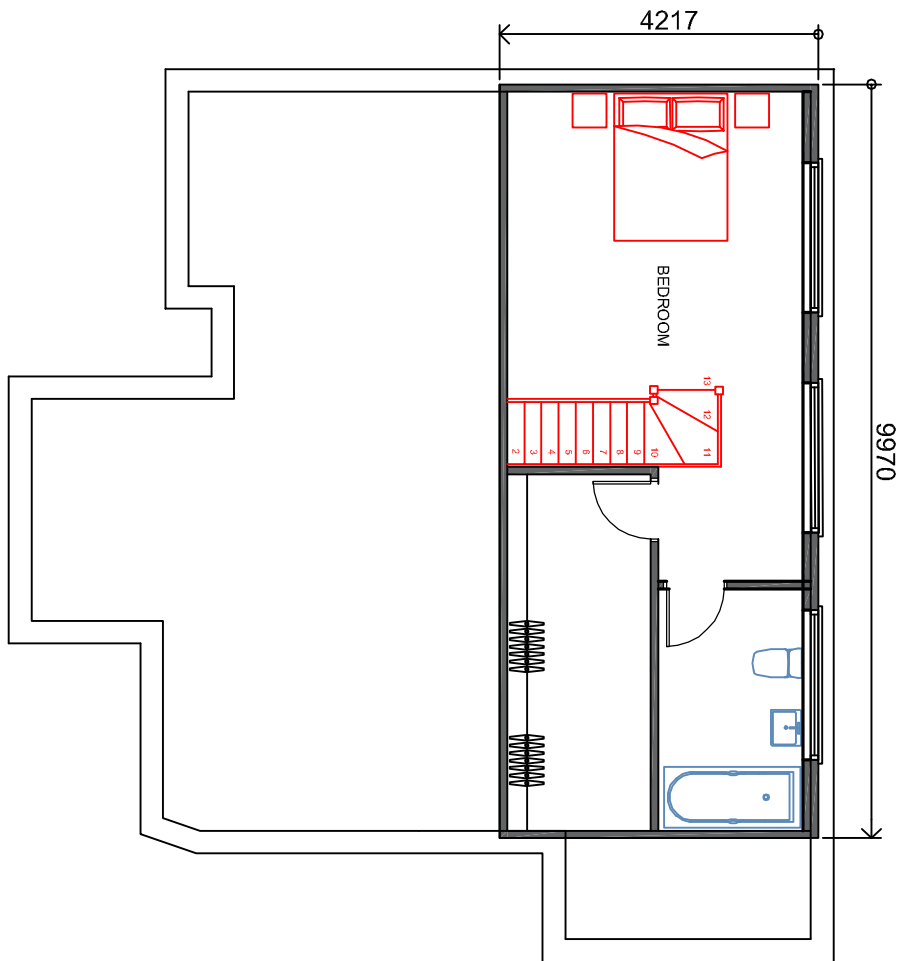


Existing Elevations

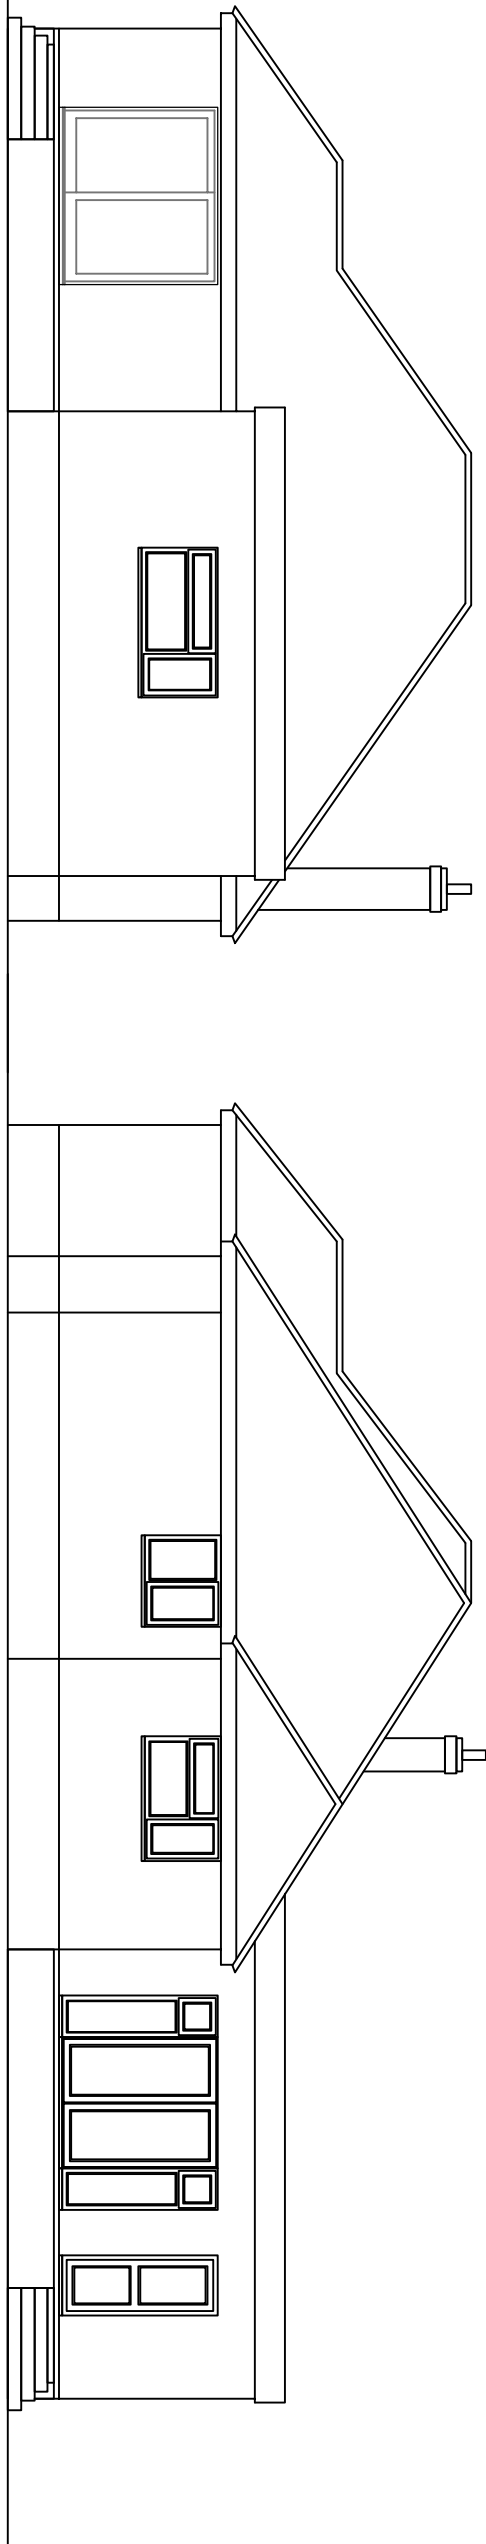

East Elevation

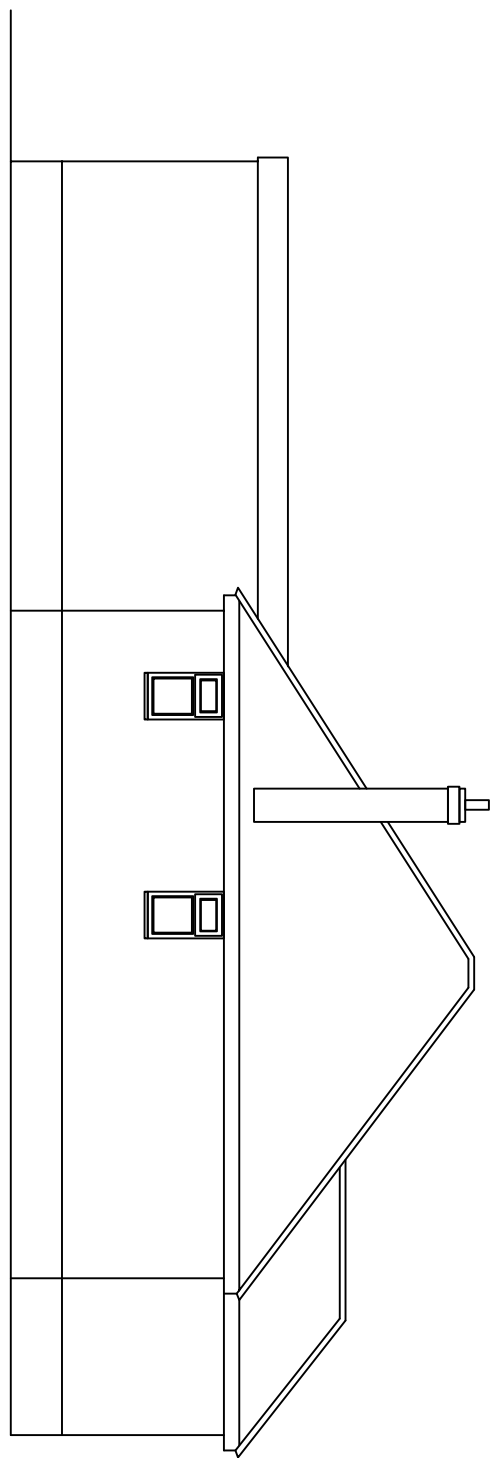


North Elevation

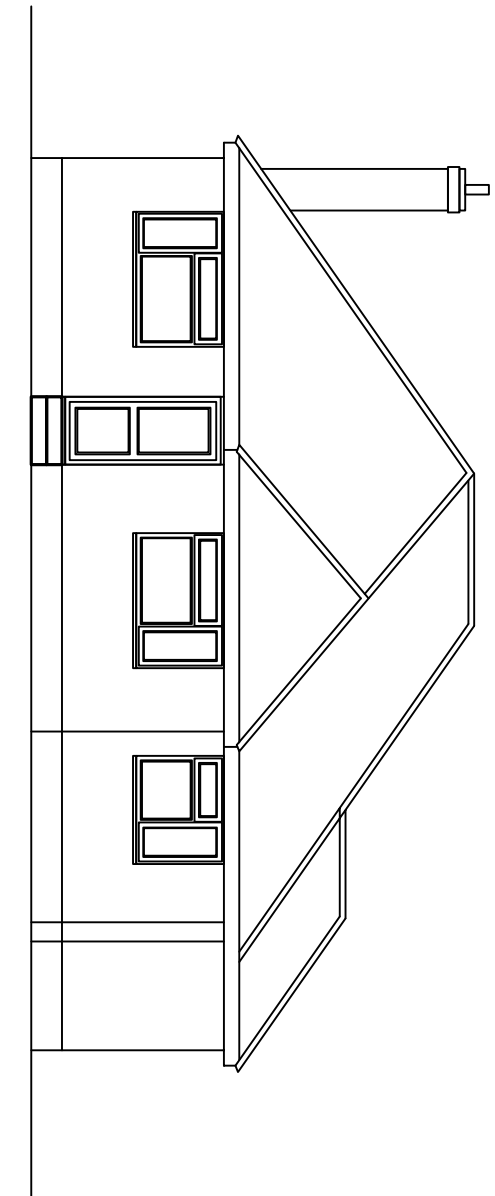


South Elevation


Proposed Elevations

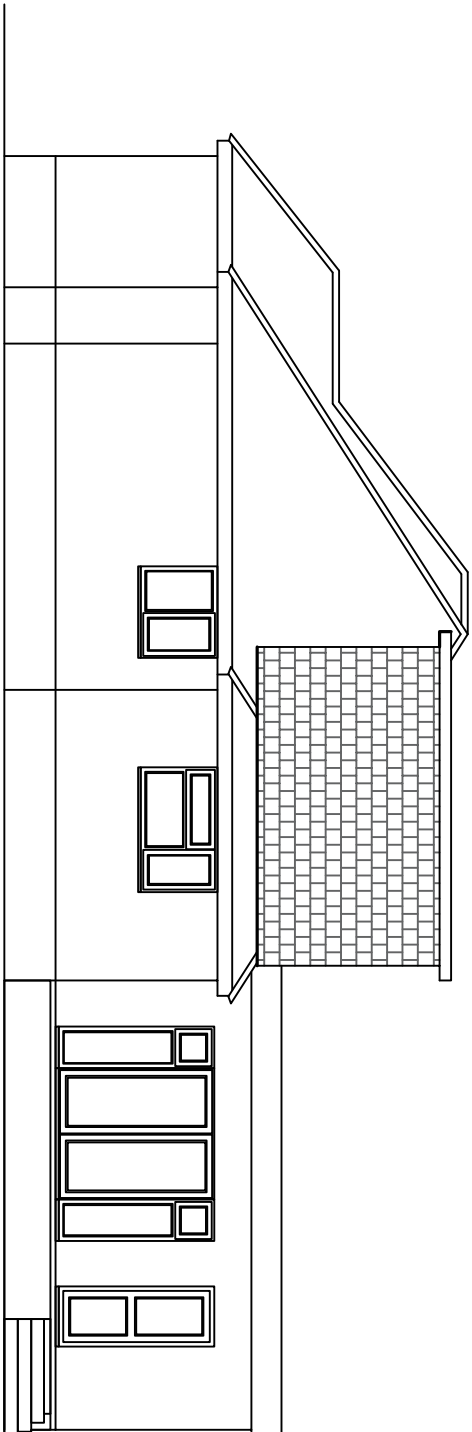


South Elevation

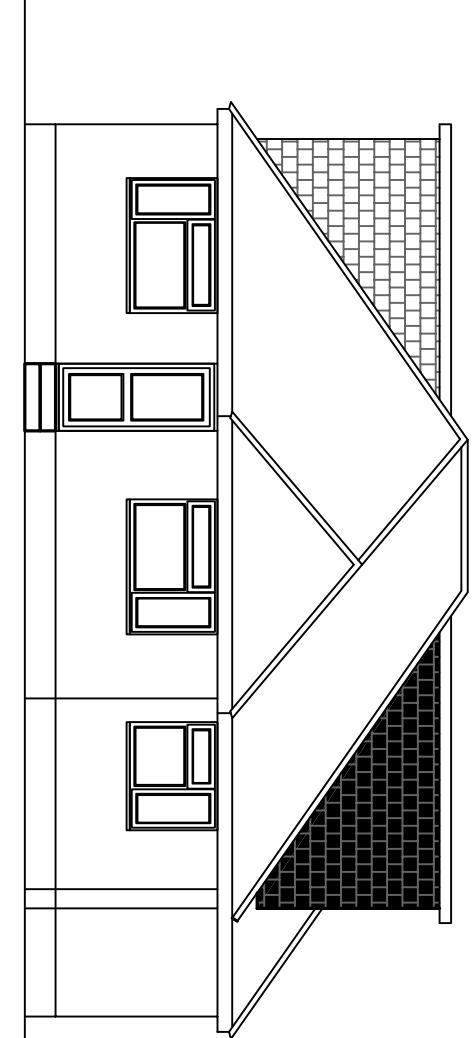



West Elevation

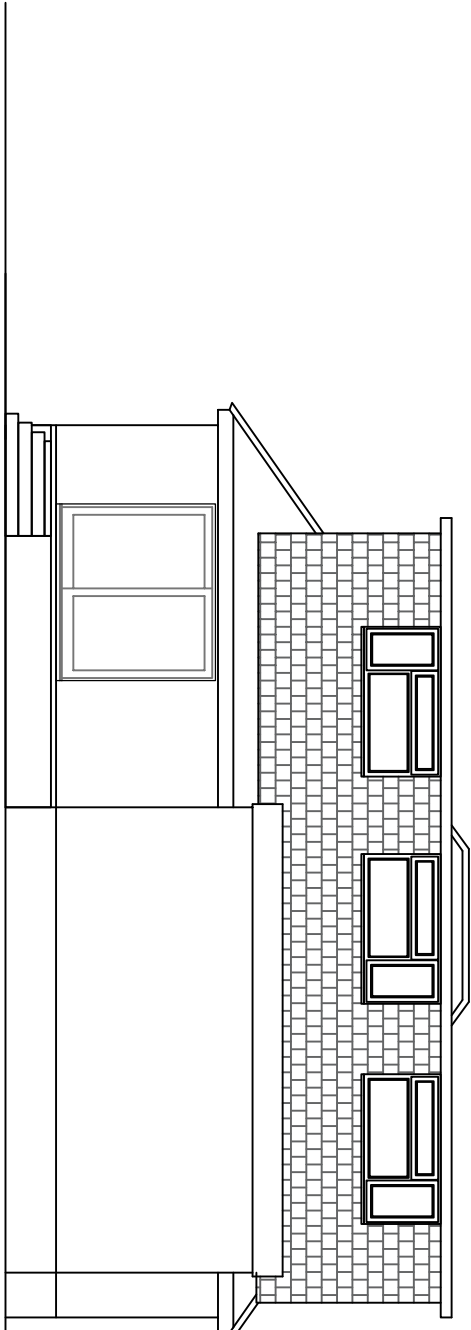

East Elevation

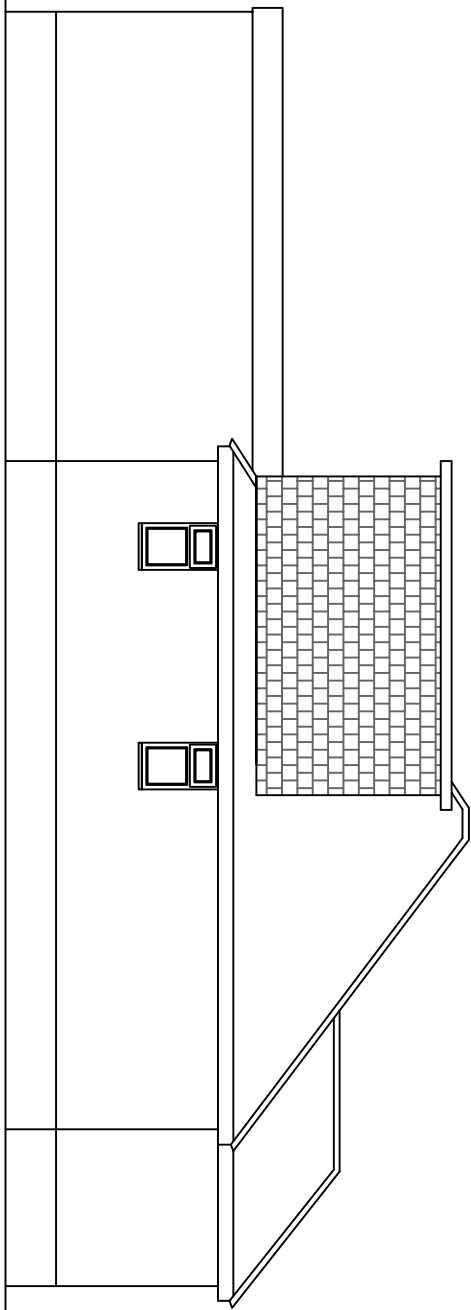

North Elevation

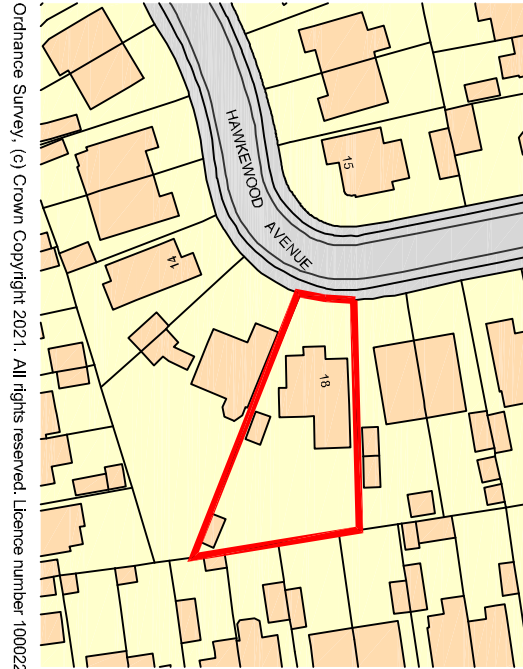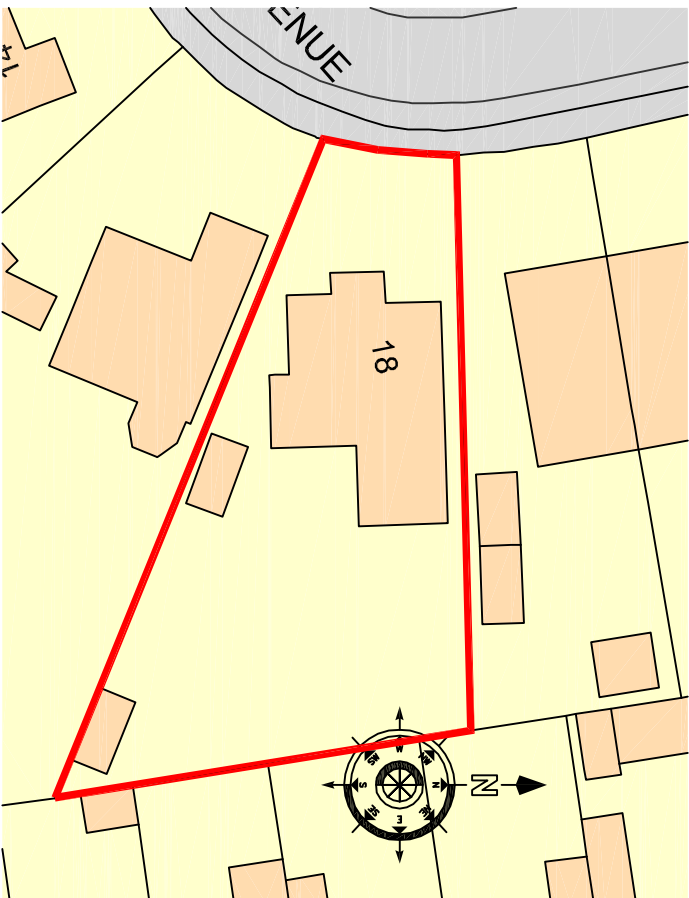

Ordnance Survey, (c) Crown Copyright 2021. All rights reserved. Licence number 10002243.

Project #	Description	Date	Owner
Project #	Sharon Heaney 18 Hawthorne Avenue Waterloo		
22 Howard Ave, Waterloo, ON N2Y 6N2 tel: 663-93-42484 fax: 663-93-58864 email: chris@chrisflintassociates.com			
Chris Flint Associates Ltd CHARTERED SURVEYORS - PROJECT MANAGERS DEVELOPMENT CONSULTANTS			
Timeline C# 01/01/21 Timeline % CFA Full 01	Start Date A1 Timeline %	Estimated Date 1-100 Timeline %	
PLANNING			
Proposed Loft Conversion & Rear Dormers			
Timeline %			