


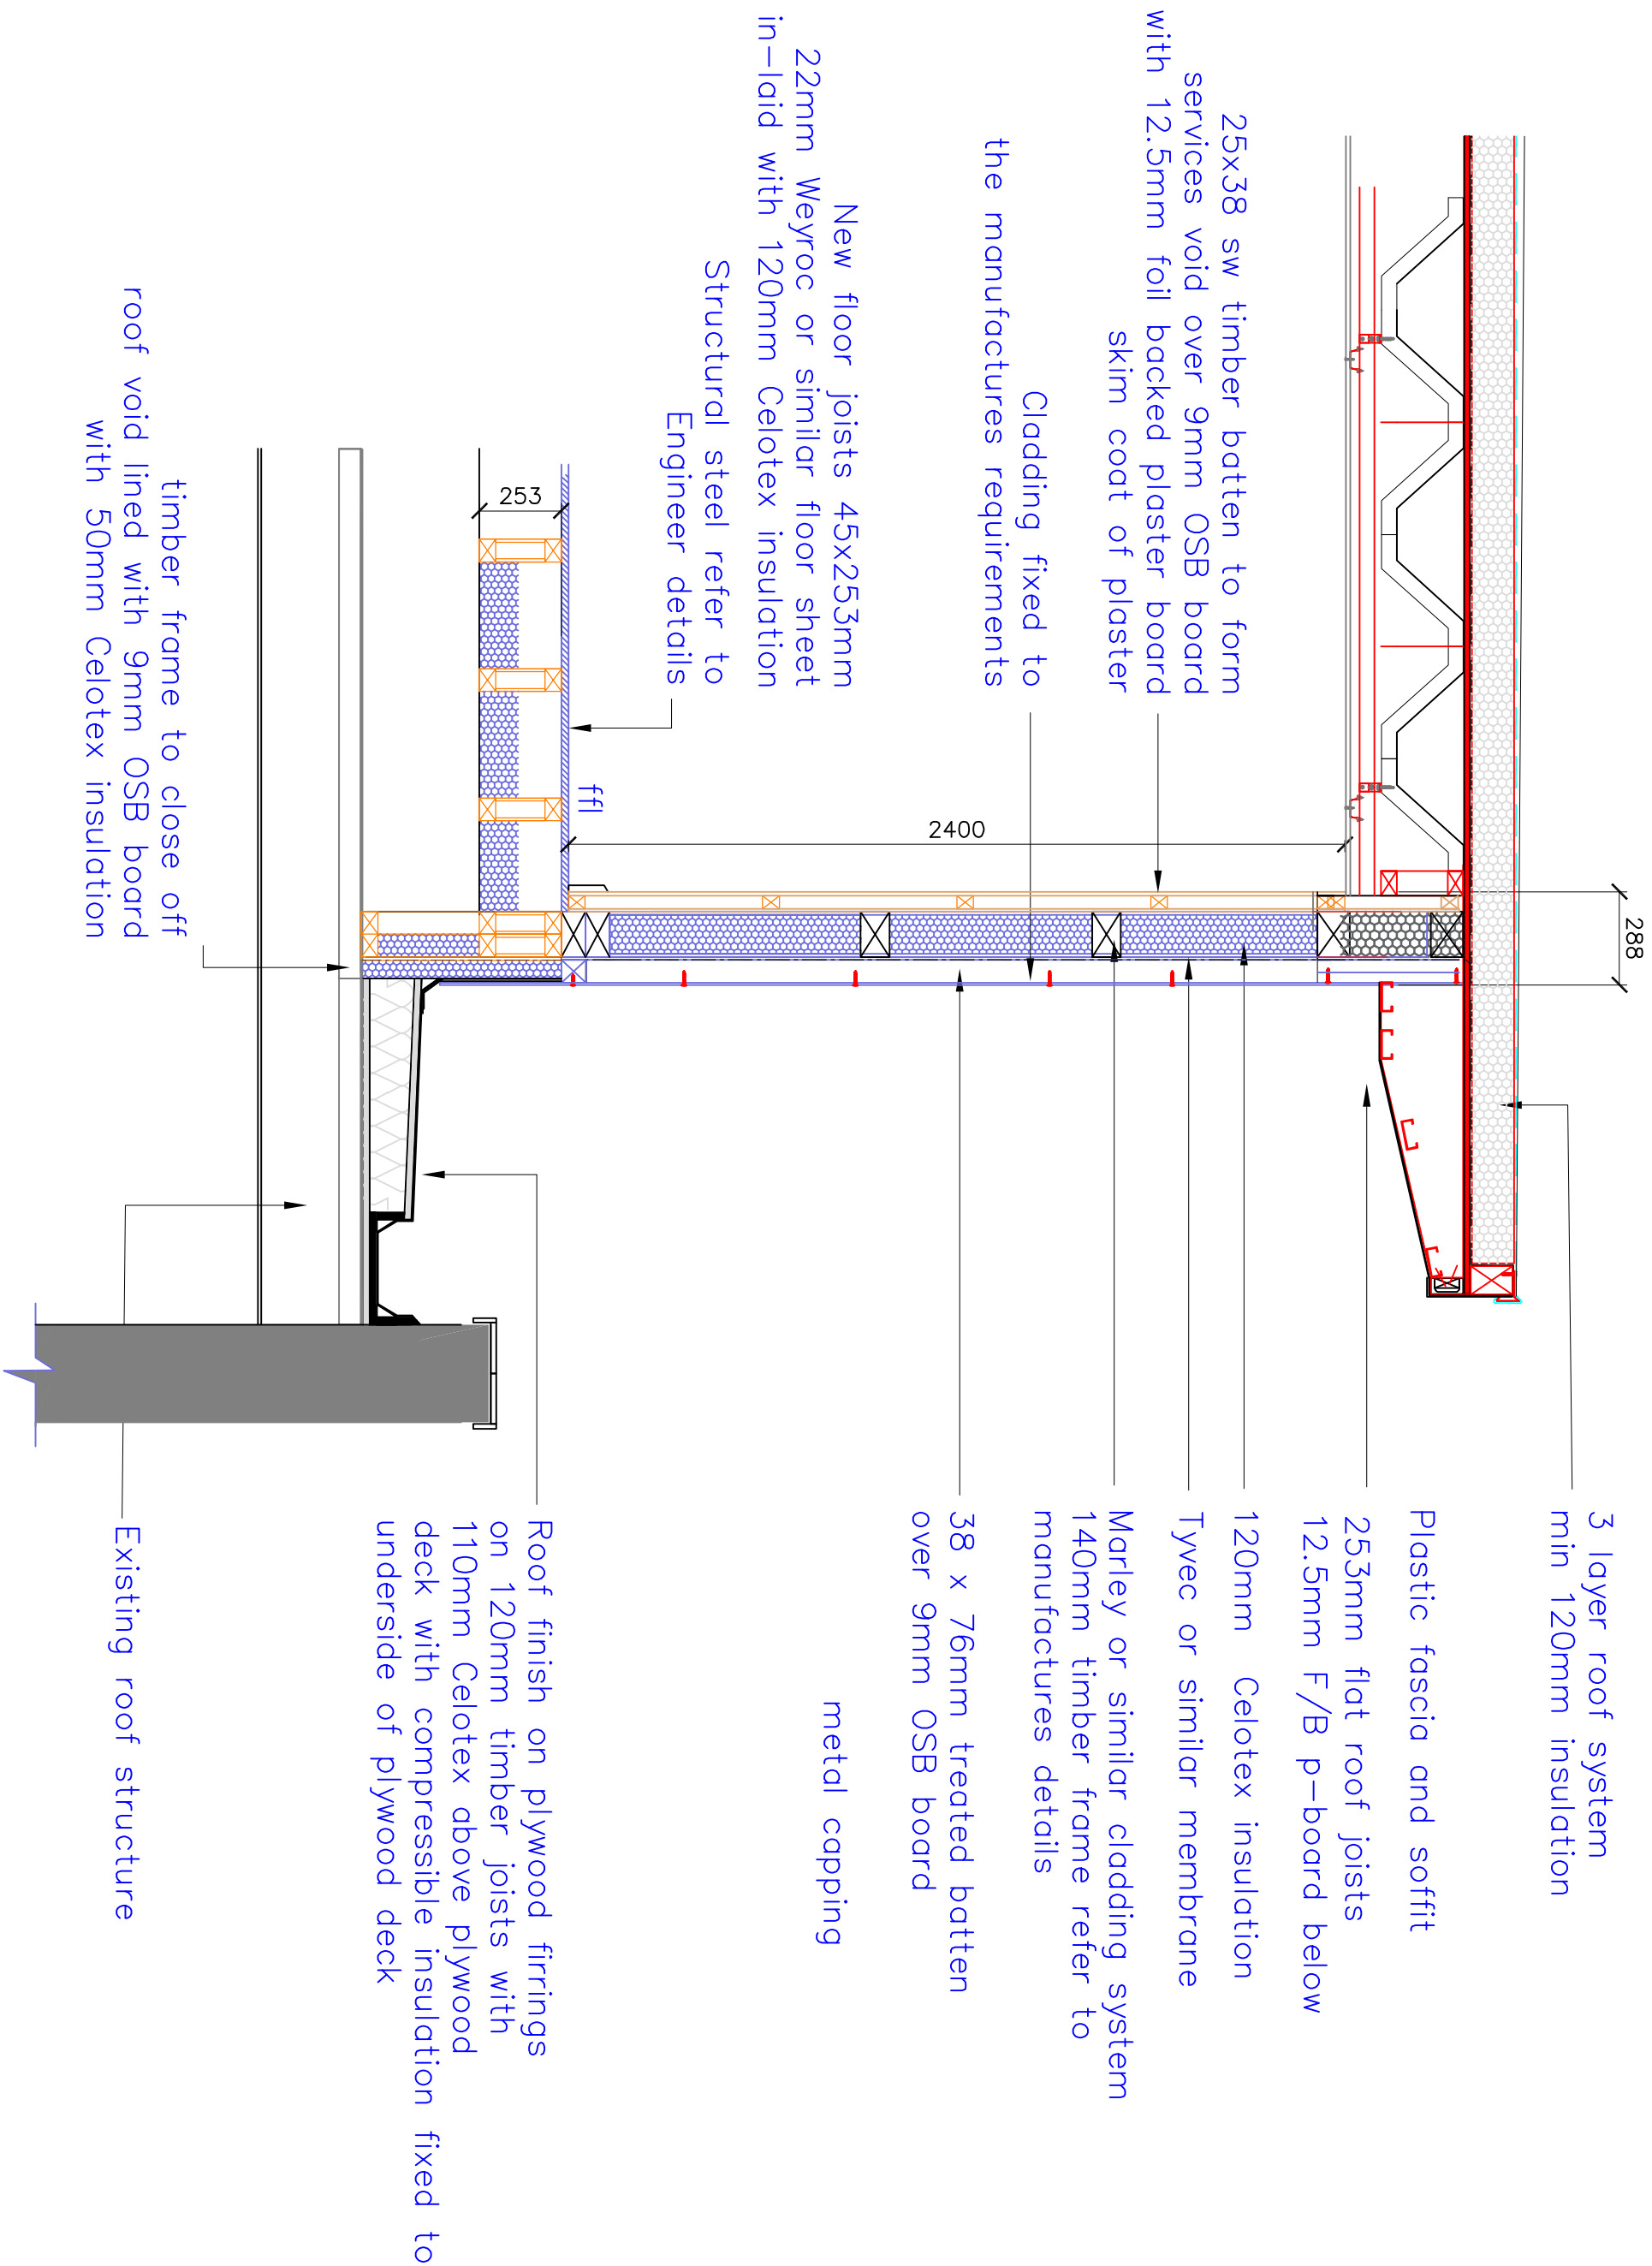

TYPICAL SECTION

Revision	Description	Date	Drawn		
Project :					
Ferrowood House London Rd, Waterlooville PO7 7HG					
Drawing Title :					
Typical Section					
Chris Flint Associates Ltd CHARTERED SURVEYORS - PROJECT MANAGERS DEVELOPMENT CONSULTANTS					
Drawn By	Date	SHEET SIZE	Approved By	Date	
CF	27/04/21	A2			
Drawing No.	Revision	Scale			
CFA FULL 01		1-20			
PLANNING					
2 Emerald Close Waterlooville, Hants PO7 8NZ tel: 023 92 432484 fax: 023 92 388554 Email: chris@flintassociates@gmail.com					