

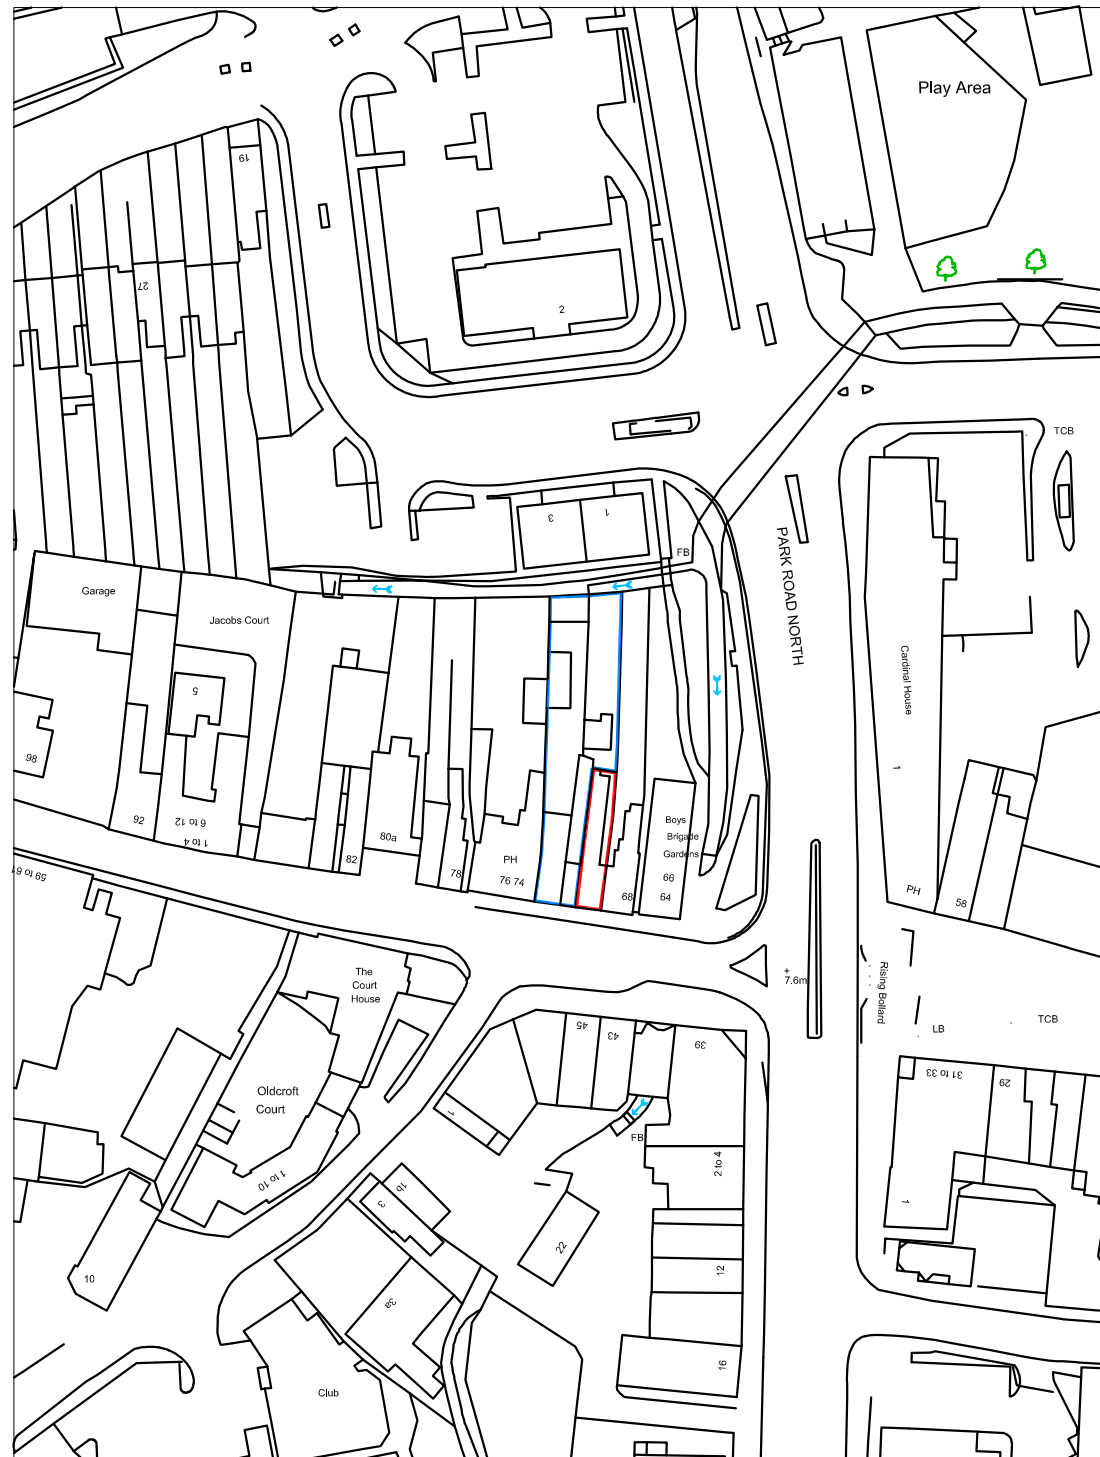


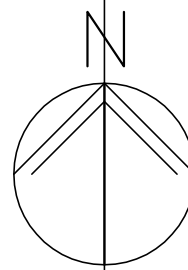

LOCATION PLAN 1:1250

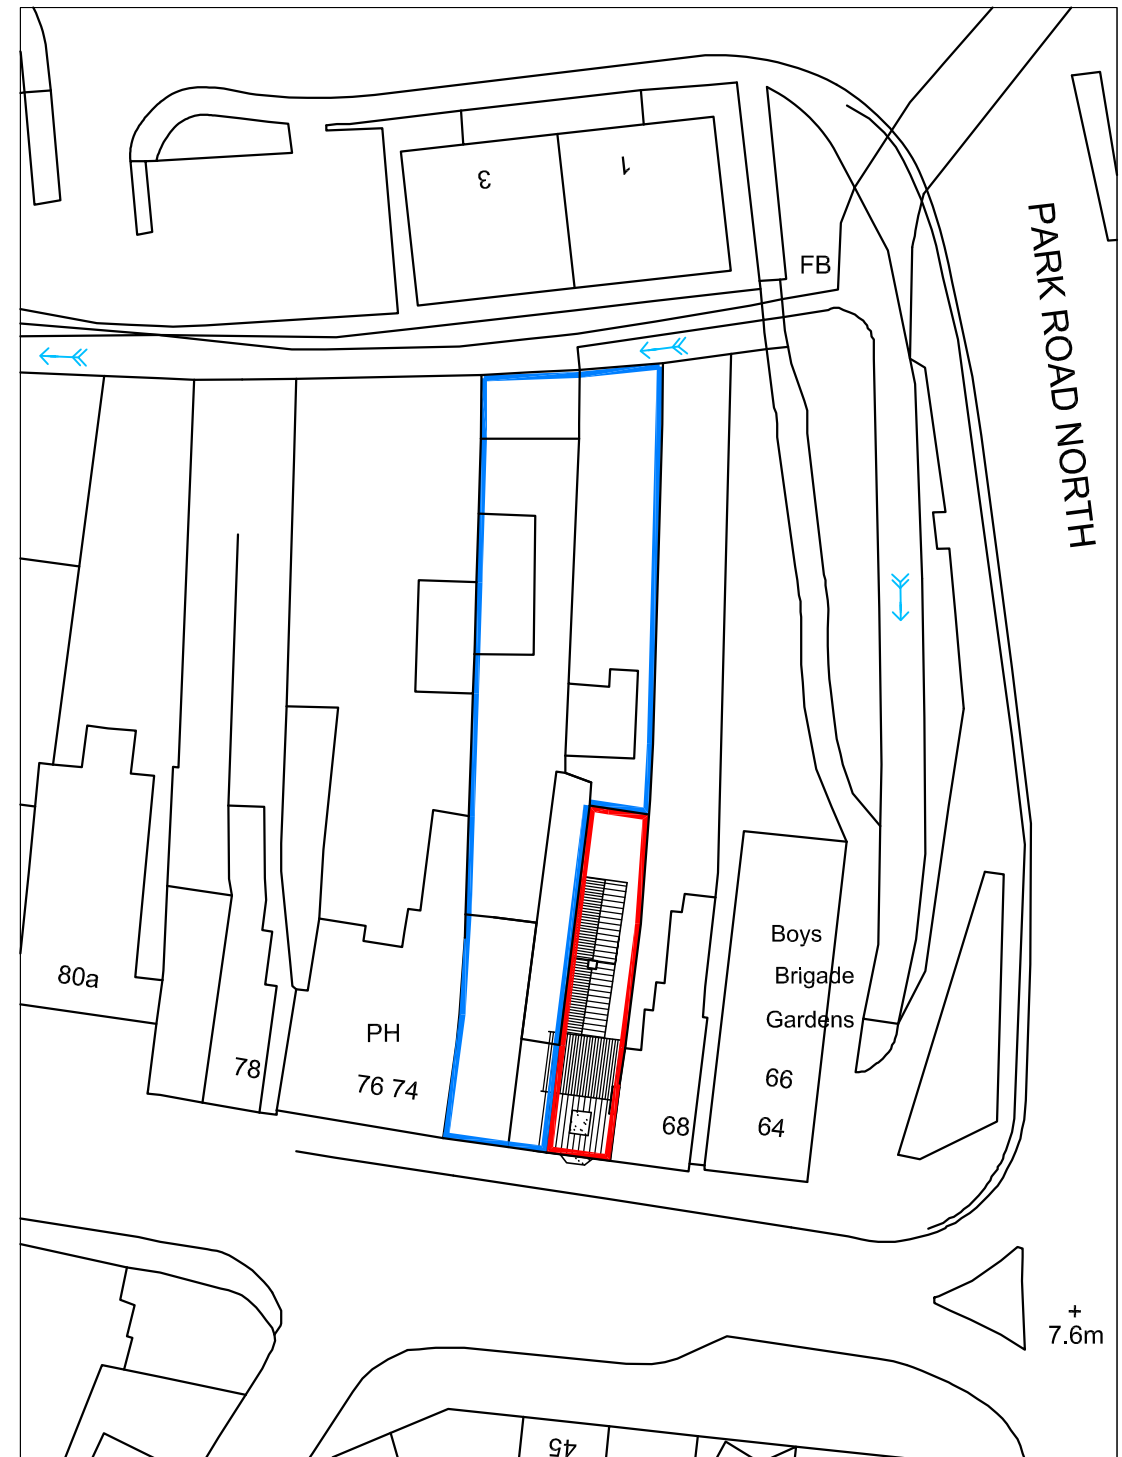

BLOCK PLAN 1:500

m 10 20 30 40


metres 10 20 30 40

70 West Street,  
Havant,  
PO9 1LN

## SITE PLANS

### Revisions

A.  
B.  
C.  
D.

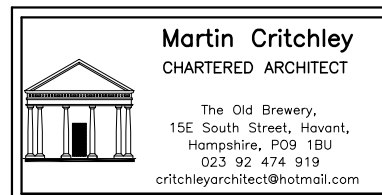

**Martin Critchley**  
CHARTERED ARCHITECT

The Old Brewery,  
15E South Street, Havant,  
Hampshire, PO9 1BU  
023 92 474 919  
critchleyarchitect@hotmail.com

Scale A3 = AS SHOWN  
Date 18/07/16  
Drawn OS

16103-101<sup>0</sup>

© Crown Copyright  
All rights reserved.  
Reproduced by Permission.  
Licence No. 100046837