
NORTH

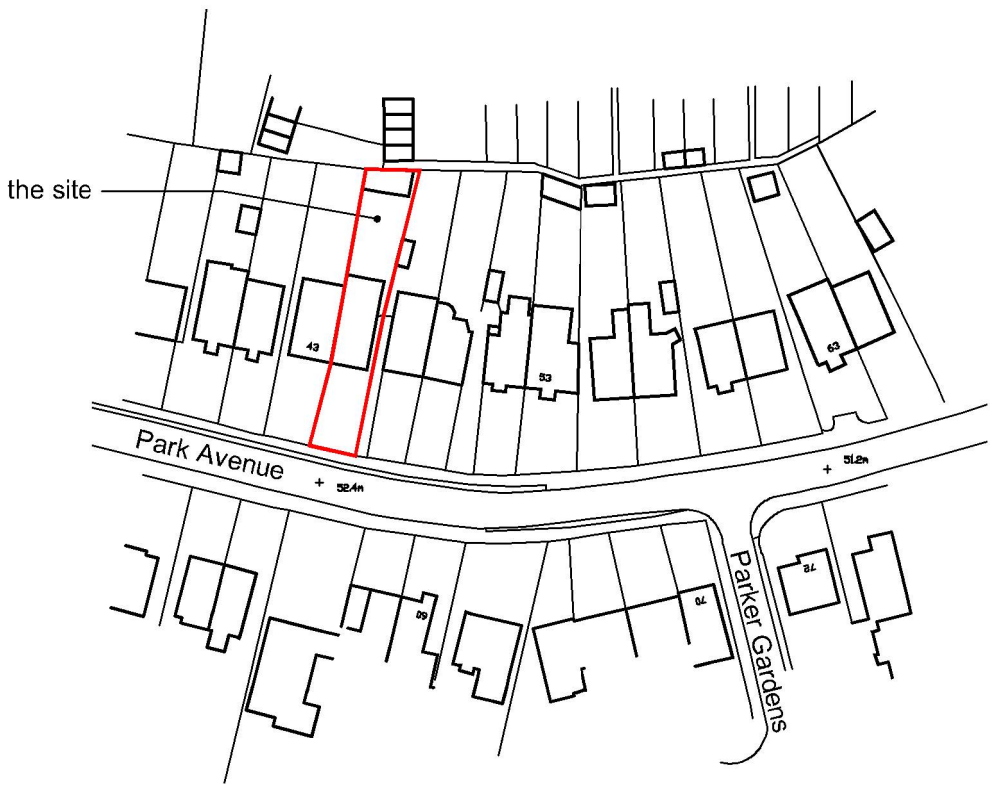

LOCATION PLAN
SCALE 1:1250



PROPOSED BLOCK PLAN
SCALE 1:500

Ordnance Survey © Crown Copyright 2021. All rights reserved.
Licence Number 100022432

SCALE BAR 1:500

0 10 50 100

SCALE BAR 1:250

0 10 20 30 40 50

Note:
Do not Scale from this Drawing (except for planning approval).
All dimensions are in millimetres and to be checked on site.
All Dimensions relating to subcontractors or suppliers work must be checked and agreed between the main contractor and the sub-contractors and suppliers.

DRAWING TITLE -
PLANNING APPLICATION
LOCATION & BLOCK PLAN

DATE - Sept 2021

SCALE - 1:1250 & 1:500 @ A3

DRN - gp

CHK - -

DRAWING REF - 21181 PL303

Rev A

CLIENT -
Mr & Mrs Mound, 45 Park Avenue, Widley, Hants, PO7 5DN.

Gavin Page BA(hons)
tel. 07747 011252
email. gavin.page77@gmail.com

grp architectural design